


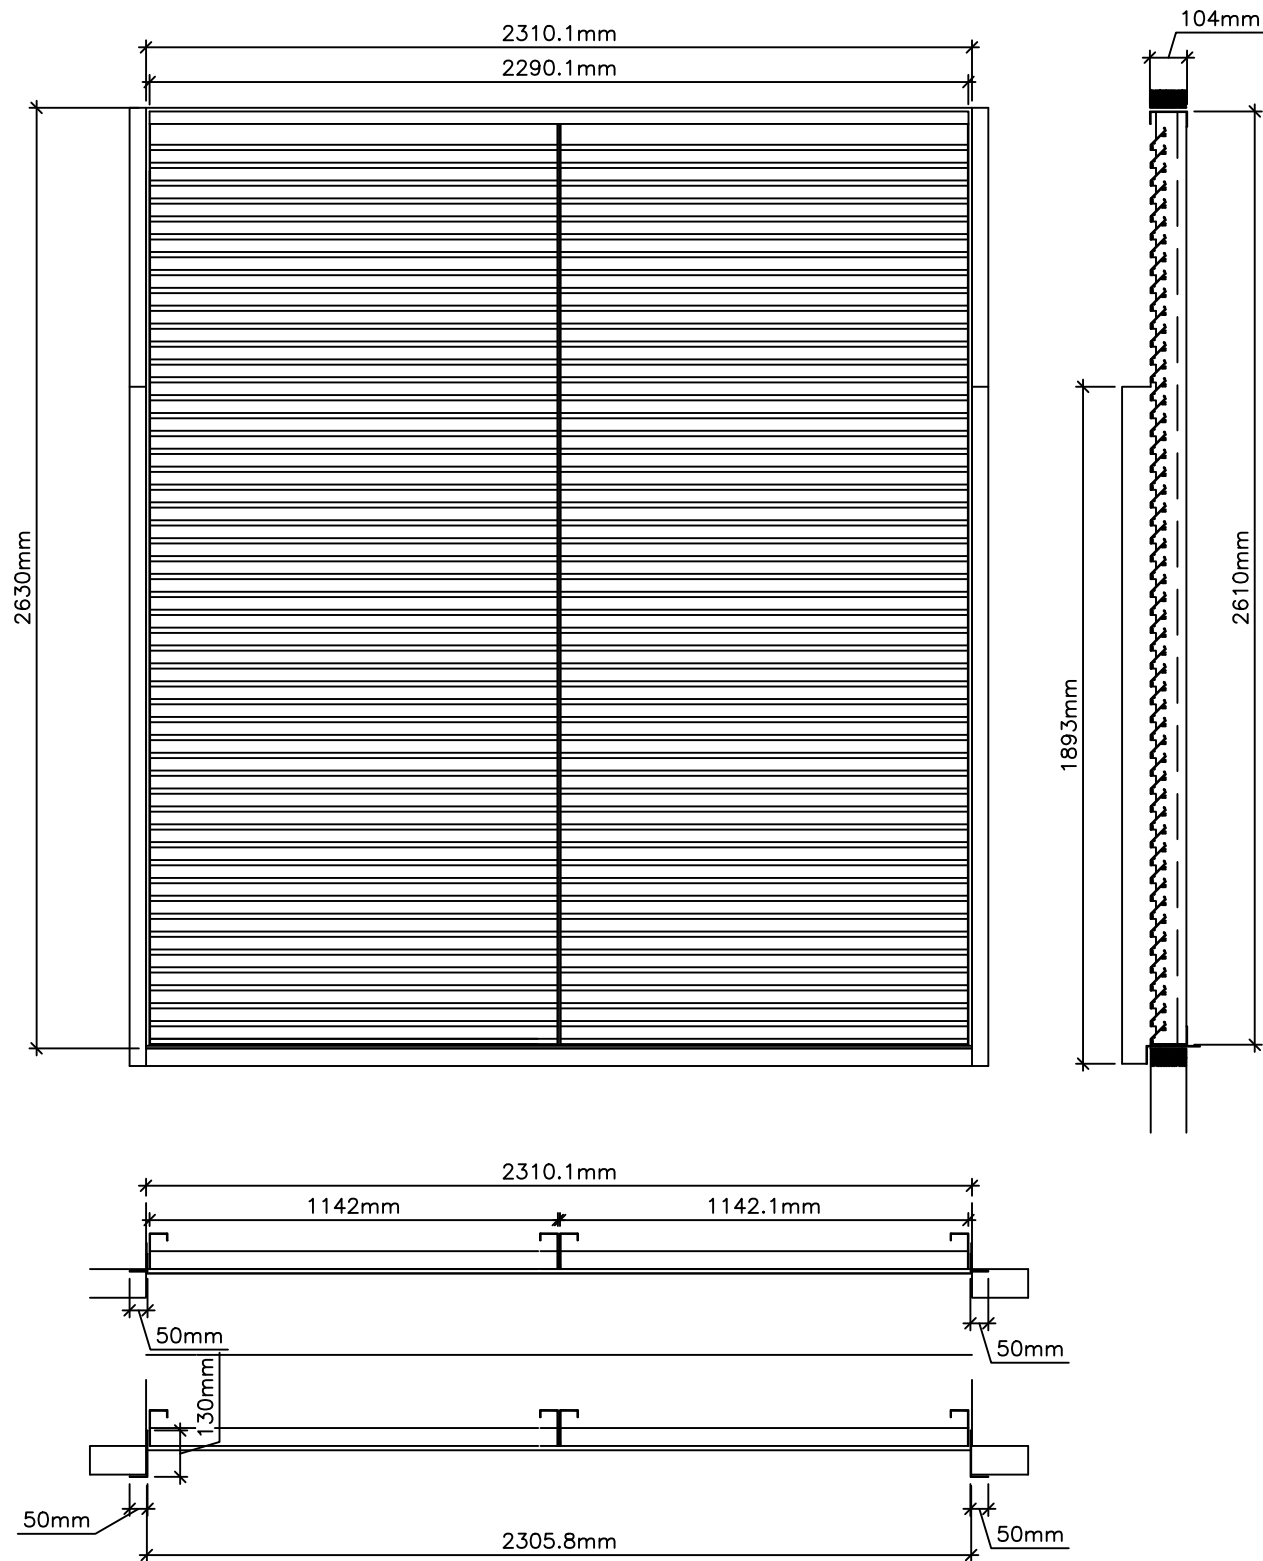

LOUVRE SCHEDULE

LOCATION	QUANT	S/O	LOUVRE PANEL
LEVEL 8	2	2310 X 2630	2290 x 2610

REV.	DATE	REVISION
Status A: No comments proceed to manufacture.		
Status B: Minor comments proceed to manufacture/construction inc comments.		
Status C: Re-submit based on comments before proceeding.		
Signed:		
Print:		
Date:		
Project: Manchester Bichemistry		
Client: Henry Brothers		
Title: Louvres to replace windows on Level 8		
© WPL UK LTD - (see date) Information contained in this drawing and any associated information appearing on it is the property of WPL UK LTD and any reproduction, use or disclosure to any third party is prohibited unless expressly authorised by WPL UK LTD.		
WPL Job No: C2936		 WPL (UK) Limited Unit 4, Burnden Works Burnden Works Tel: 01204 395955 Bolton Fax: 01204 395954 BL3 2RB Web: www.wpl-uk.com
Date:	28.06.22	
Author:	PG	
Chk'd:		
Scale:	NTS	
Finish:		
Colours:		
Drawing & document reference (project - originator - zone - level - type - role - number) MBS- WPL - 00 - Z0 - DR - X - 5004		
Drawing Status S1		Revision P1