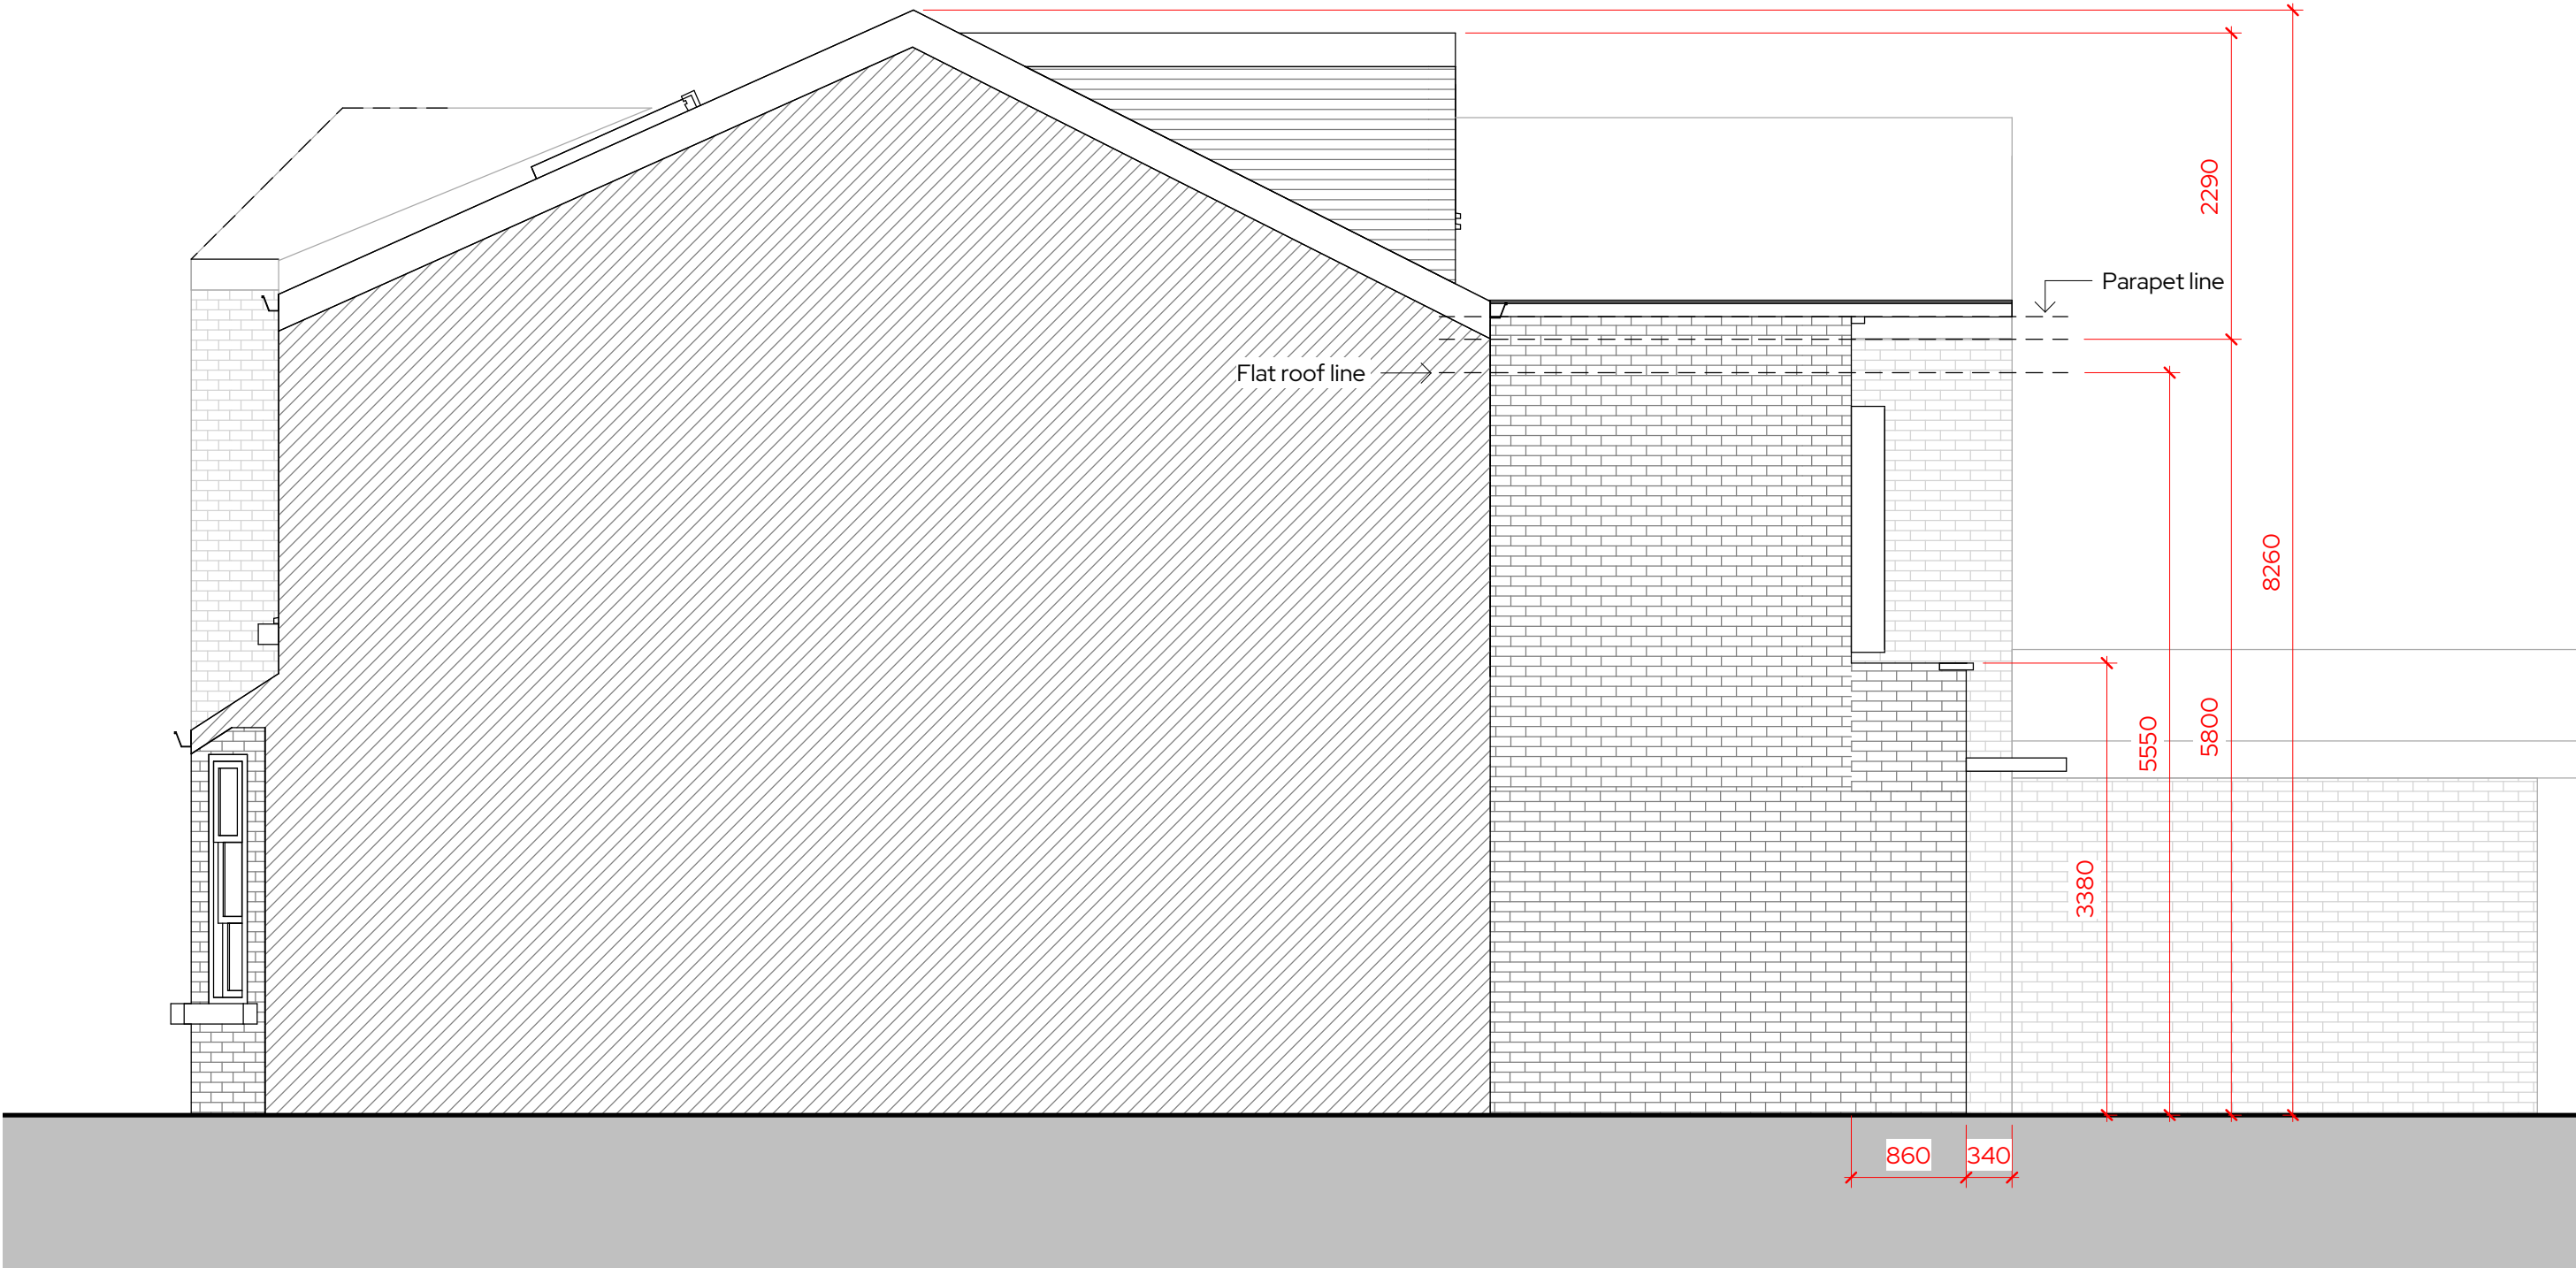


| REV | Date      | Description    | Issued | Additional Notes | Project Title                           | Title                            |               |             |                |
|-----|-----------|----------------|--------|------------------|-----------------------------------------|----------------------------------|---------------|-------------|----------------|
| 1   | 29/06/202 | Planning Issue | RJ     |                  | 1201 - 1 Eleanor Road, M21 9FZ          | Right Side Elevation - Proposed  |               |             |                |
| 2   |           |                |        |                  |                                         | Drawing No. 1201-02-04-002 Rev 1 |               |             |                |
|     |           |                |        |                  | Client Name Dan Procter                 | Scale 1: 50                      | Sheet Size A3 | Drawn by RJ | Checked by DRB |
|     |           |                |        |                  | Project Address 1 Eleanor Road, M21 9FZ |                                  |               |             |                |

# ARCHIPHONIC

Positive Change through Architectural Design

Unit 256, Slater Studios, 9 Slater Street, Liverpool, L1 4BW  
info@ArchiPhonic.co.uk / +44 (0)151 345 7600