




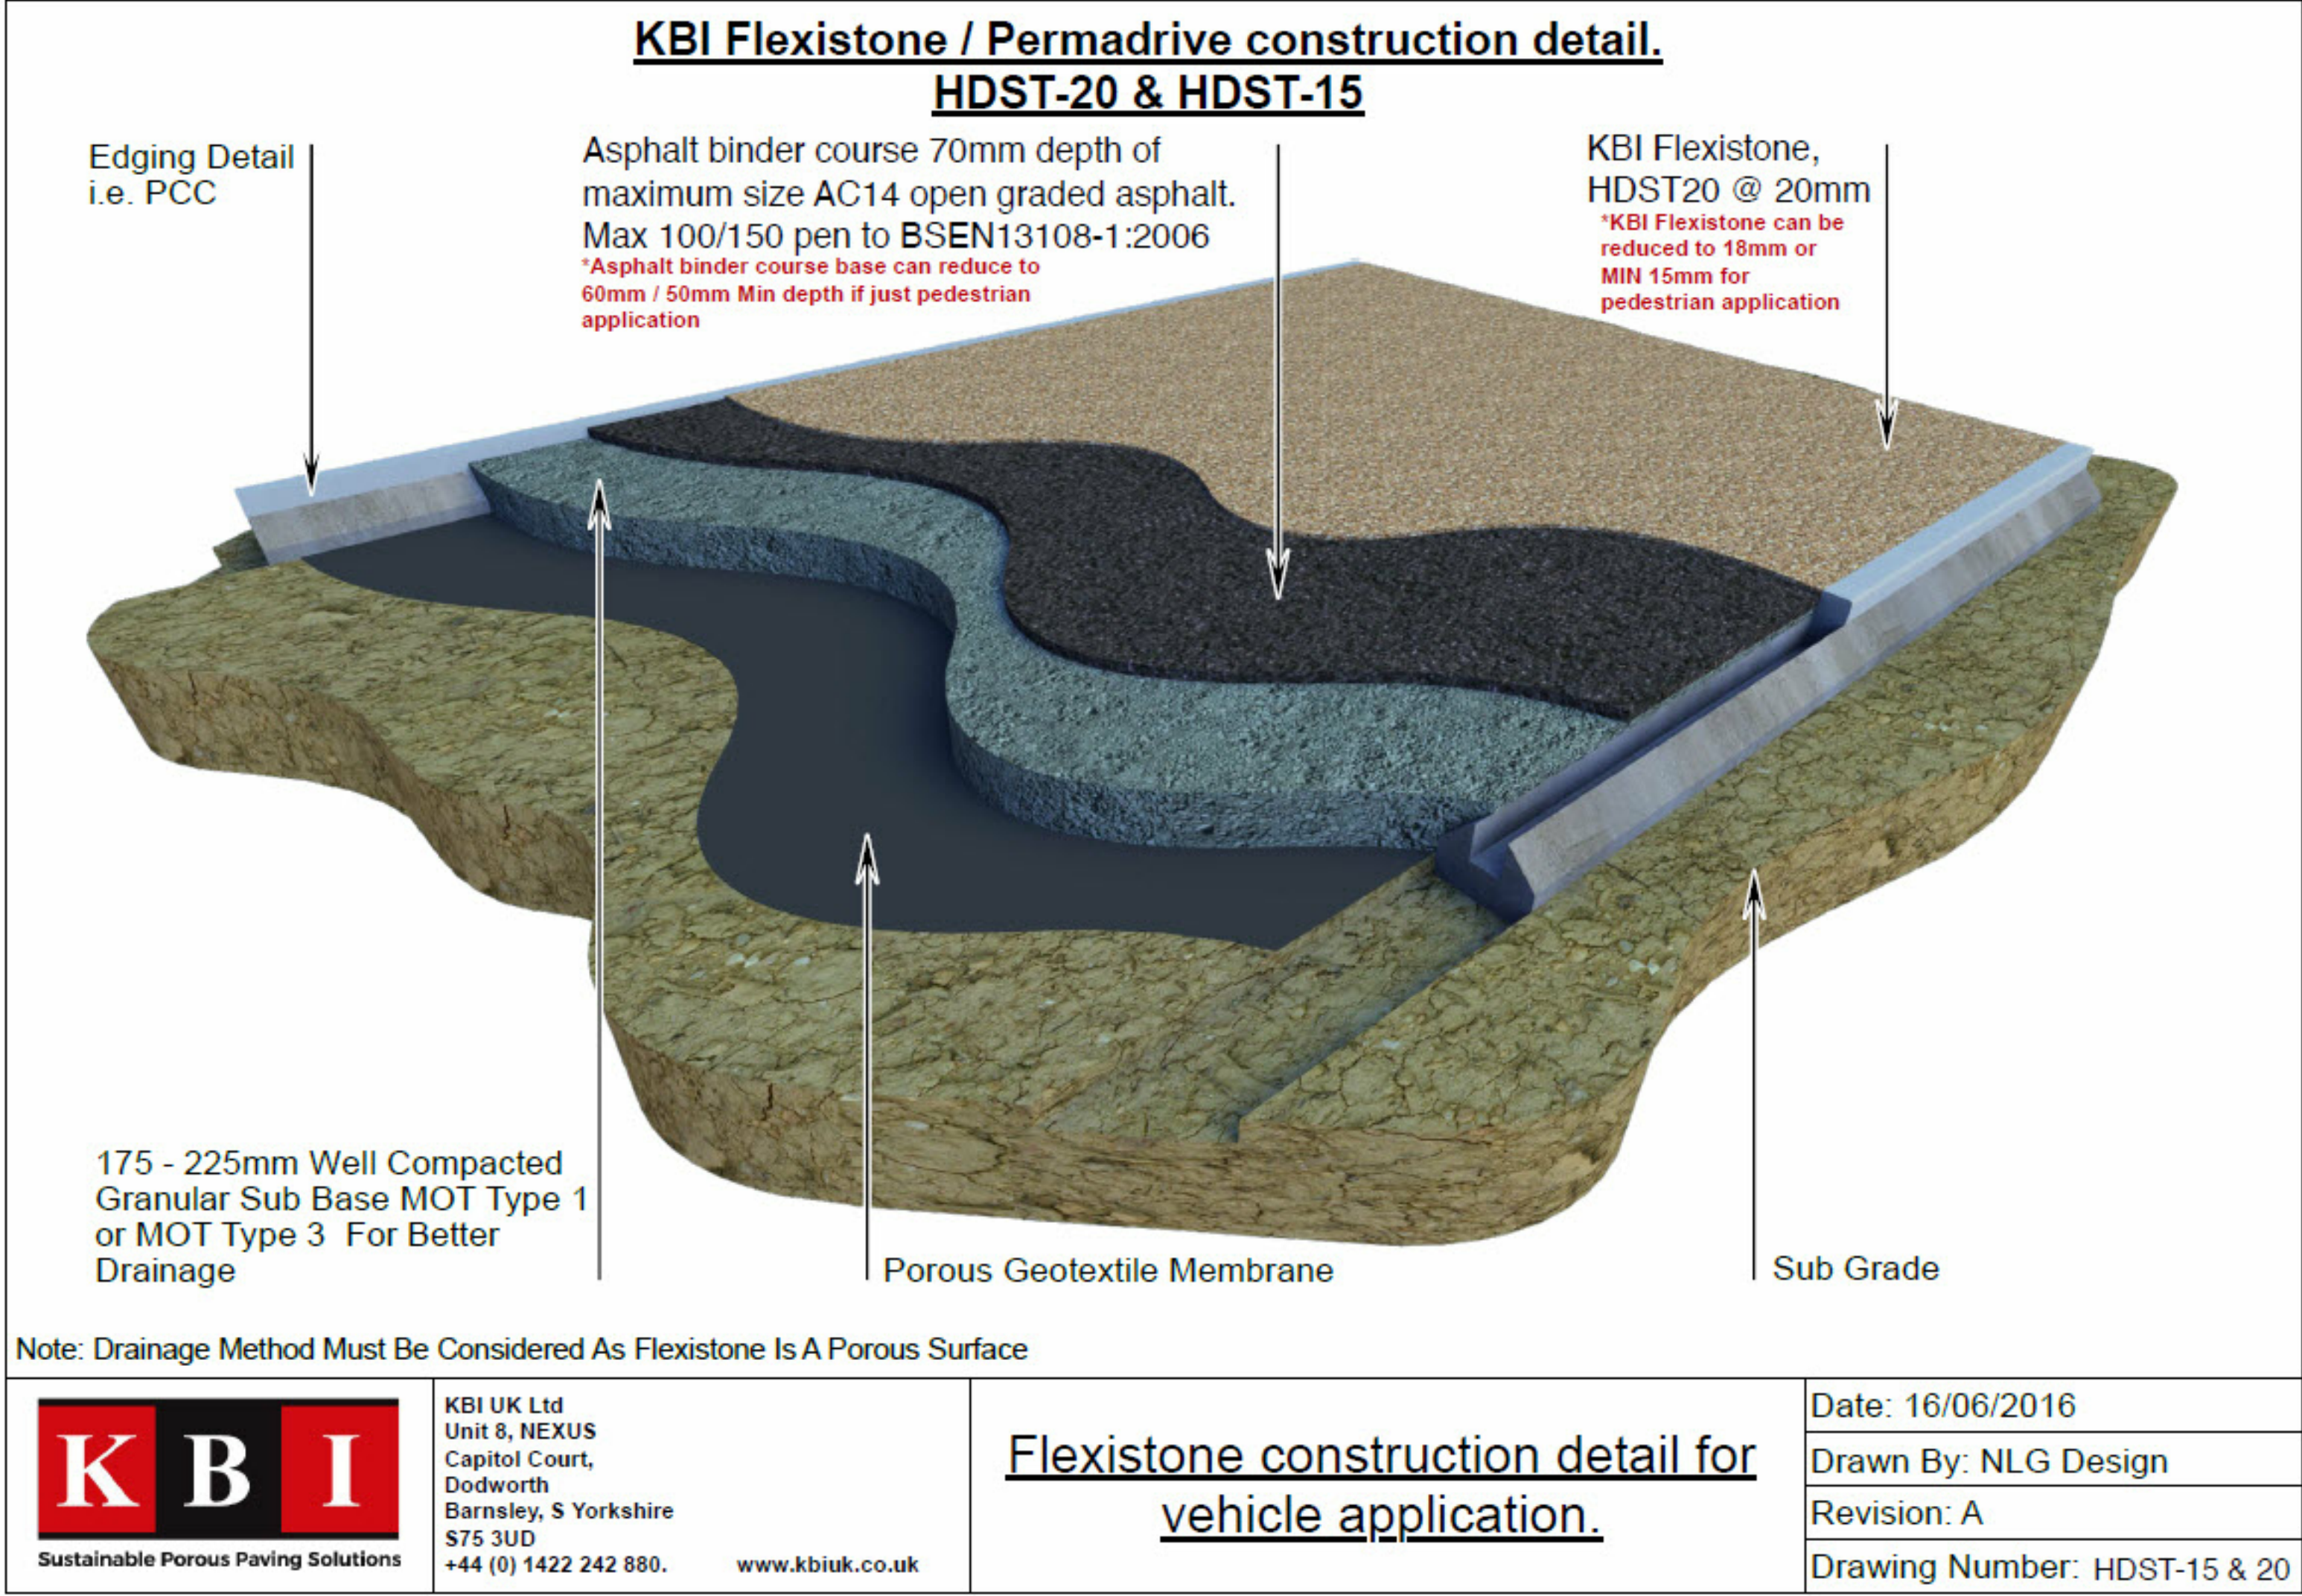

1 KBI Flexistone _ Permadrive construction detail_PT
1 : 10

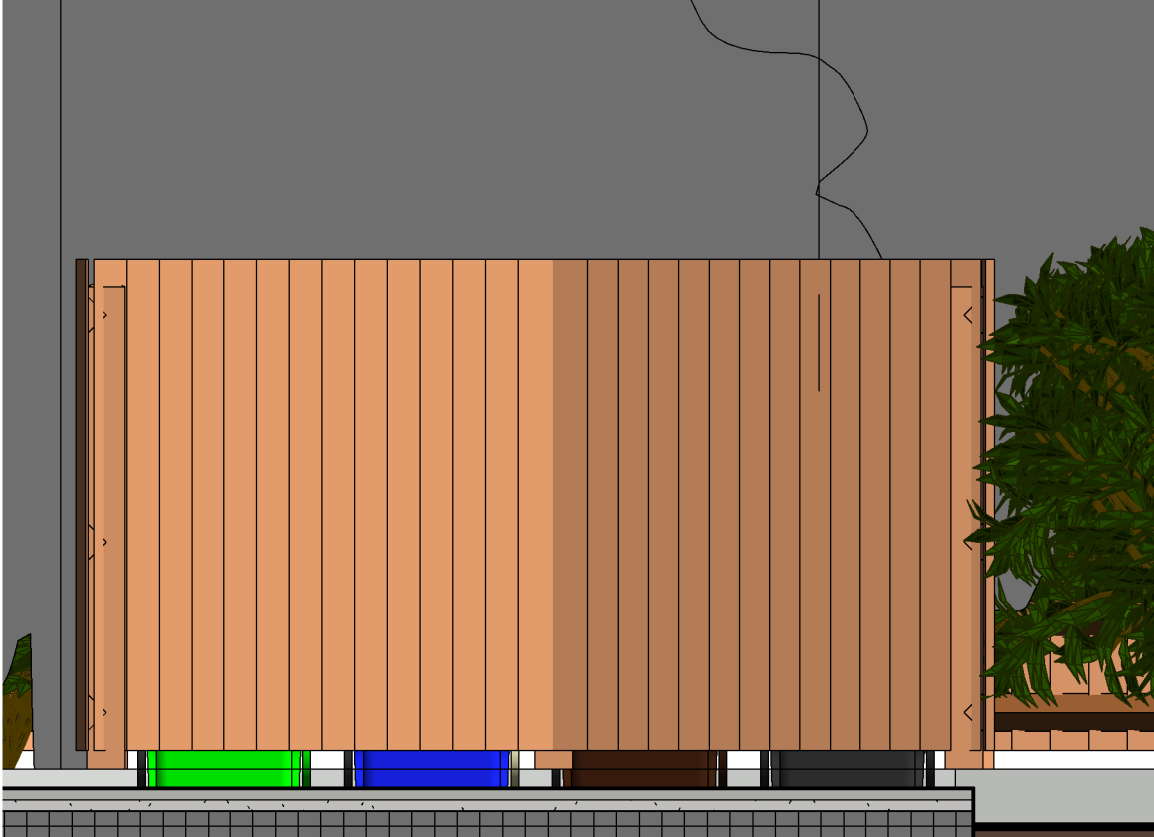



4 Bins Area Elevation 1
1 : 20

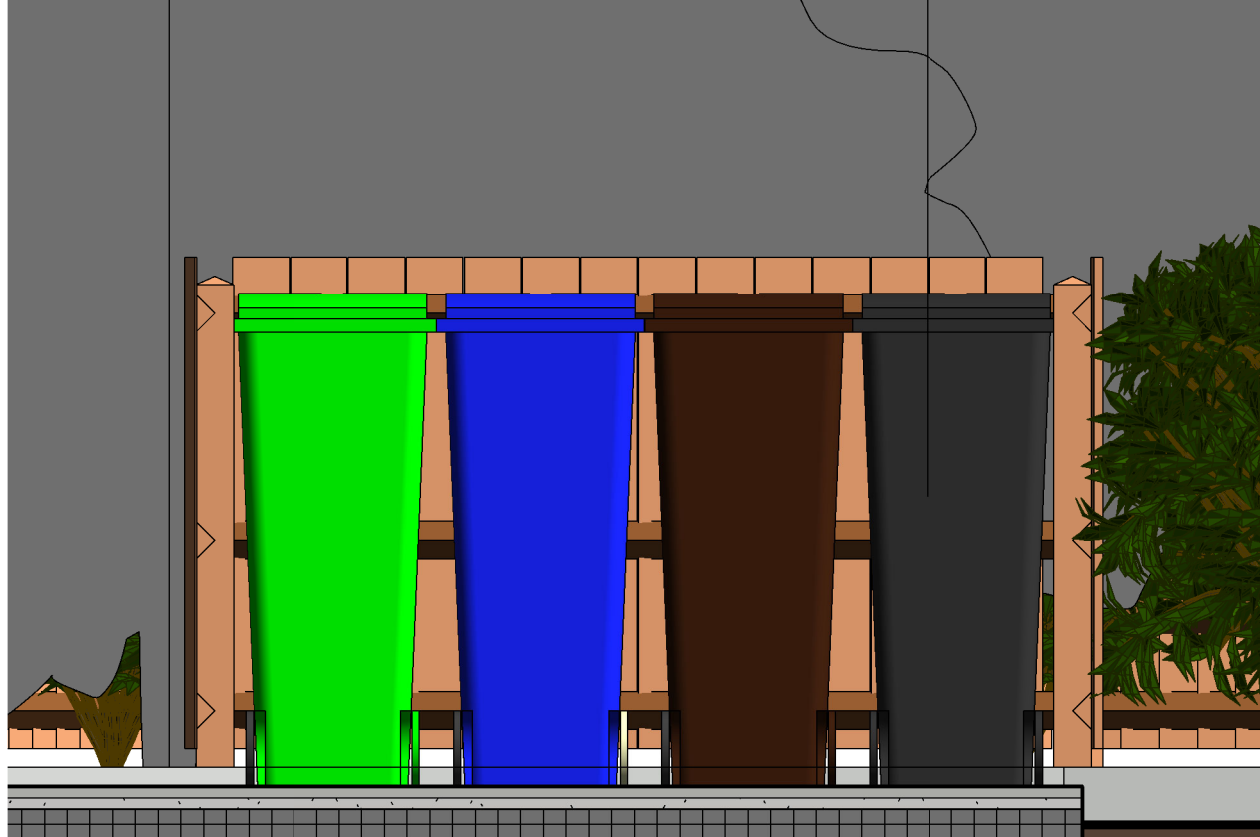

5 Bins Area Elevation 2
1 : 20

Specification of Hard Surfacing

- Use sustainable porous paving covering, which allows water and air to flow through the surface in high volume. Recommend surfacing products can be accessed from www.kbiuk.co.uk. a sample is show on Sheet P113.

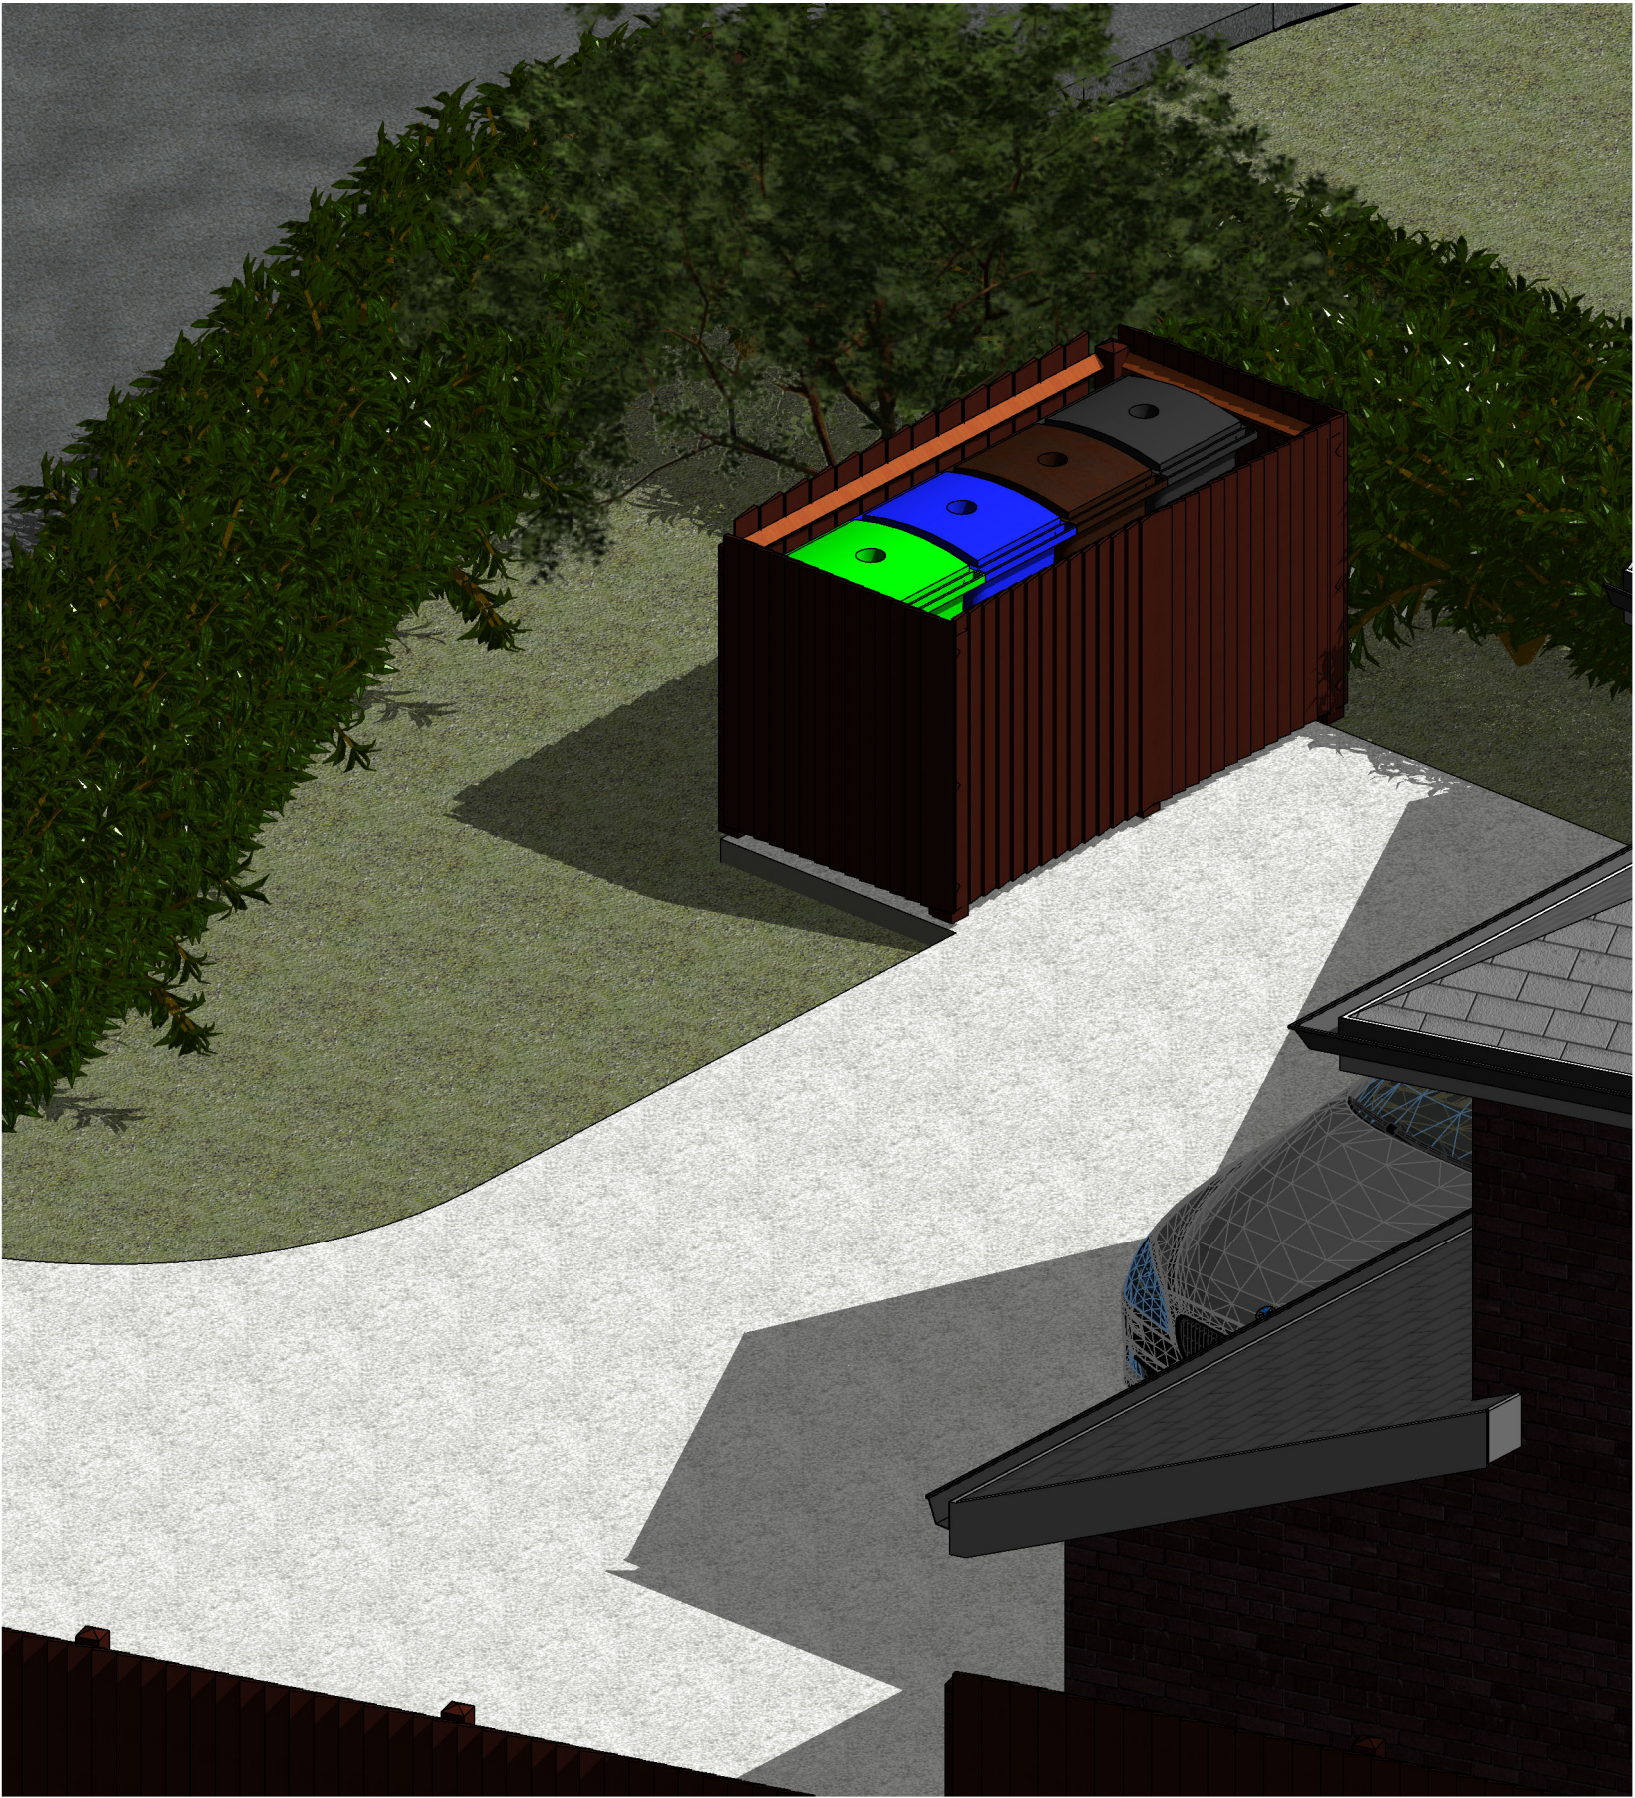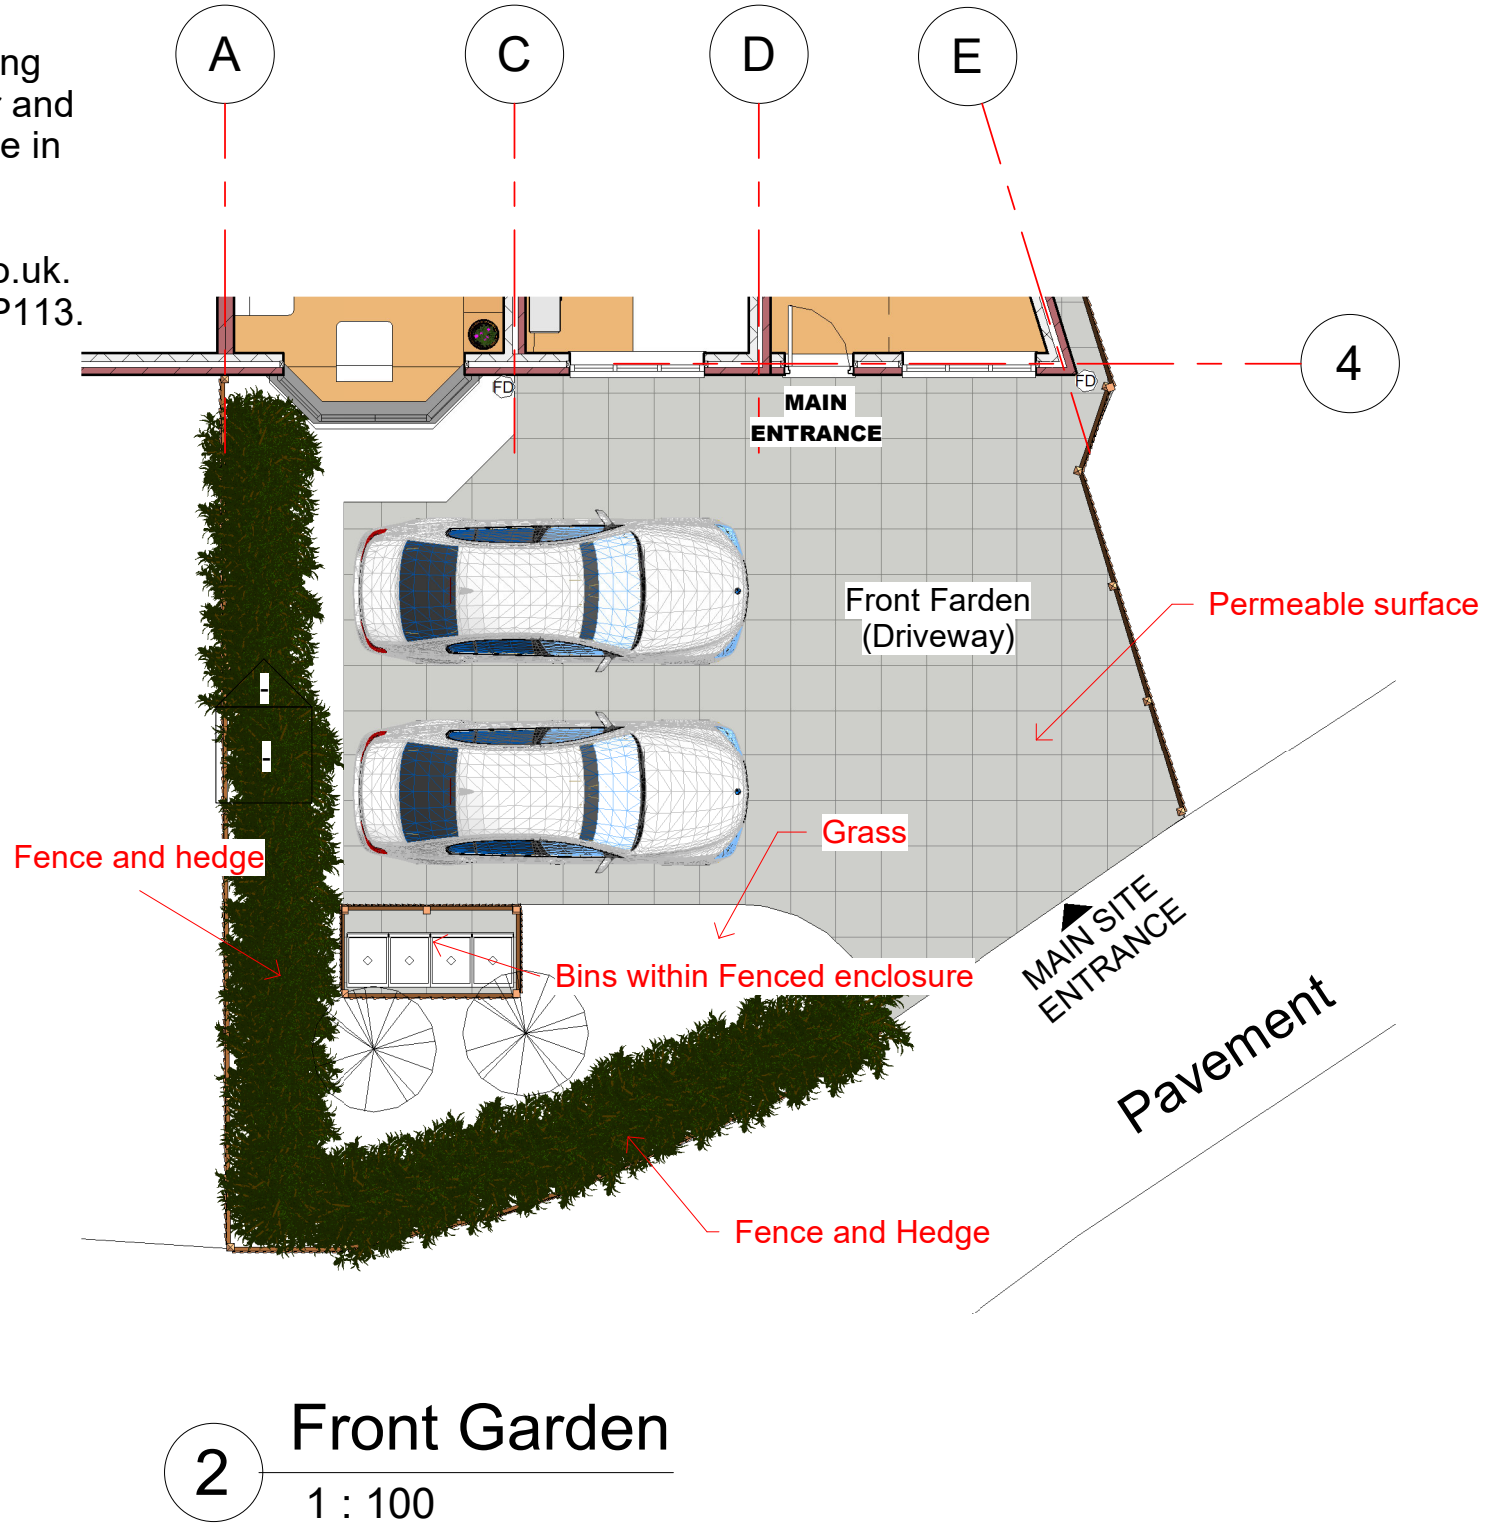

3 Bins Area (3D View 1)

NOTES

Copyright in this drawing remains with AECDesign. Do not scale from this drawing, work to figured dimensions. Check all dimensions on-site. In the event of any discrepancy, please refer query to AECDesign.

No.	Description	Date
1	Revision 1	Date 1

Revision

 ARCHITECTURE ENGINEERING & CONSTRUCTION Commitment to Design Excellence			
Contact: Tel: 07985306282 Email: aecdesign.co.uk@outlook.com www.aecdesign.co.uk			
Project Name House Front, Side and Rear Ground and First Floor Extension			
Project No.	AECD_M20 1BU_2022_0001		
Drawing No.	M201BU_2022_P113_01		
Date	Issue Date	Drawn-by	AECDesign
Status	Proposal	Checked by	AECDesign
Sheet Size	A1	Approved by	AECDesign
Sheet Name Front Garden Surface Treatment			
Scale		As indicated	
Client Name		Khaled Muwahed	
Project Address 479 Princess Road Manchester M20 1BU		Sheet No. P113	