


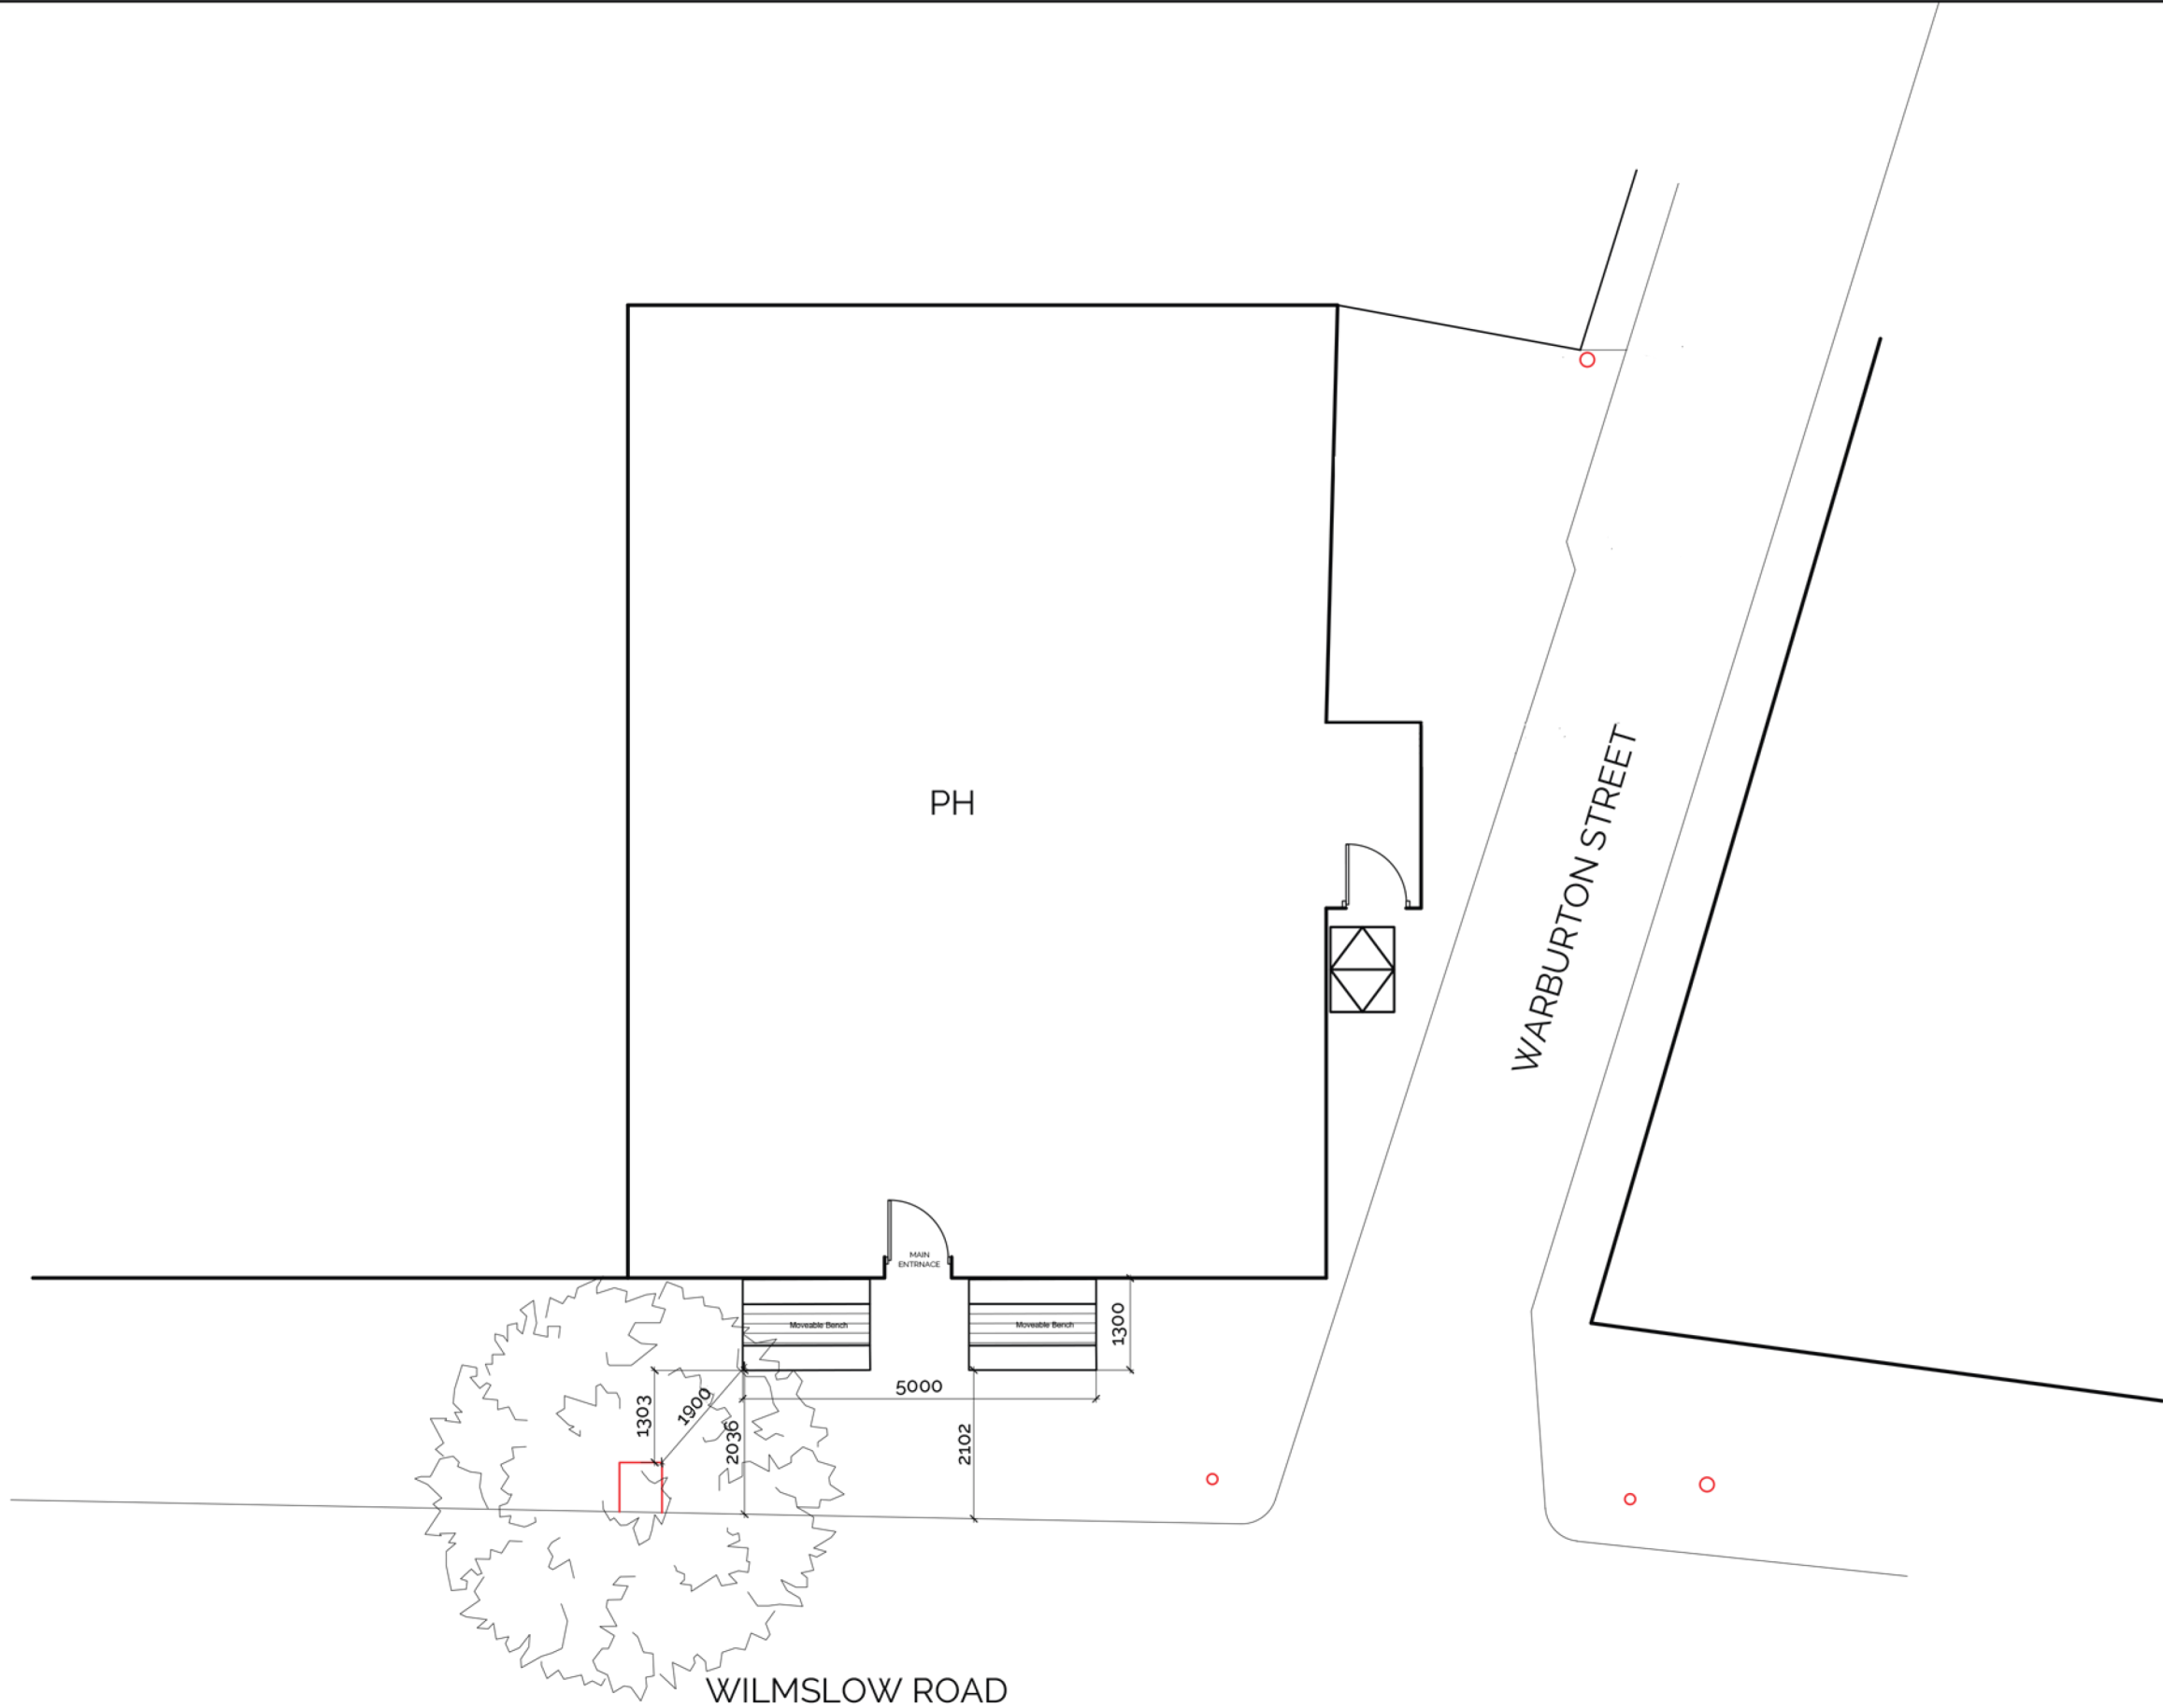

Notes:

C	Adapted benches gap from tree	300622
B	Removed Warb. St furniture. Widened gao between table & tree.	130921
A	Added dimensions	130821

Revision	Description	Date
----------	-------------	------

--

PROPOSED
NOTE: DO NOT SCALE FROM THIS DRAWING. ALL DIMENSIONS TO BE CHECKED ON SITE TO BE READ IN CONJUNCTION WITH ALL RELEVANT CONSULTANTS DOCUMENTATION

Client:
PRIVATE CLIENT

Project No.	Project:
L-102	DOG & PARTRIDGE, DIDSBURY, M20 6RA

Drawing No.	Drawing Title:
101	PROPOSED PLAN

Revision:	Scale:	Date:	Drawn by:
C	1:100 @ A3	JUNE 2021	LM