



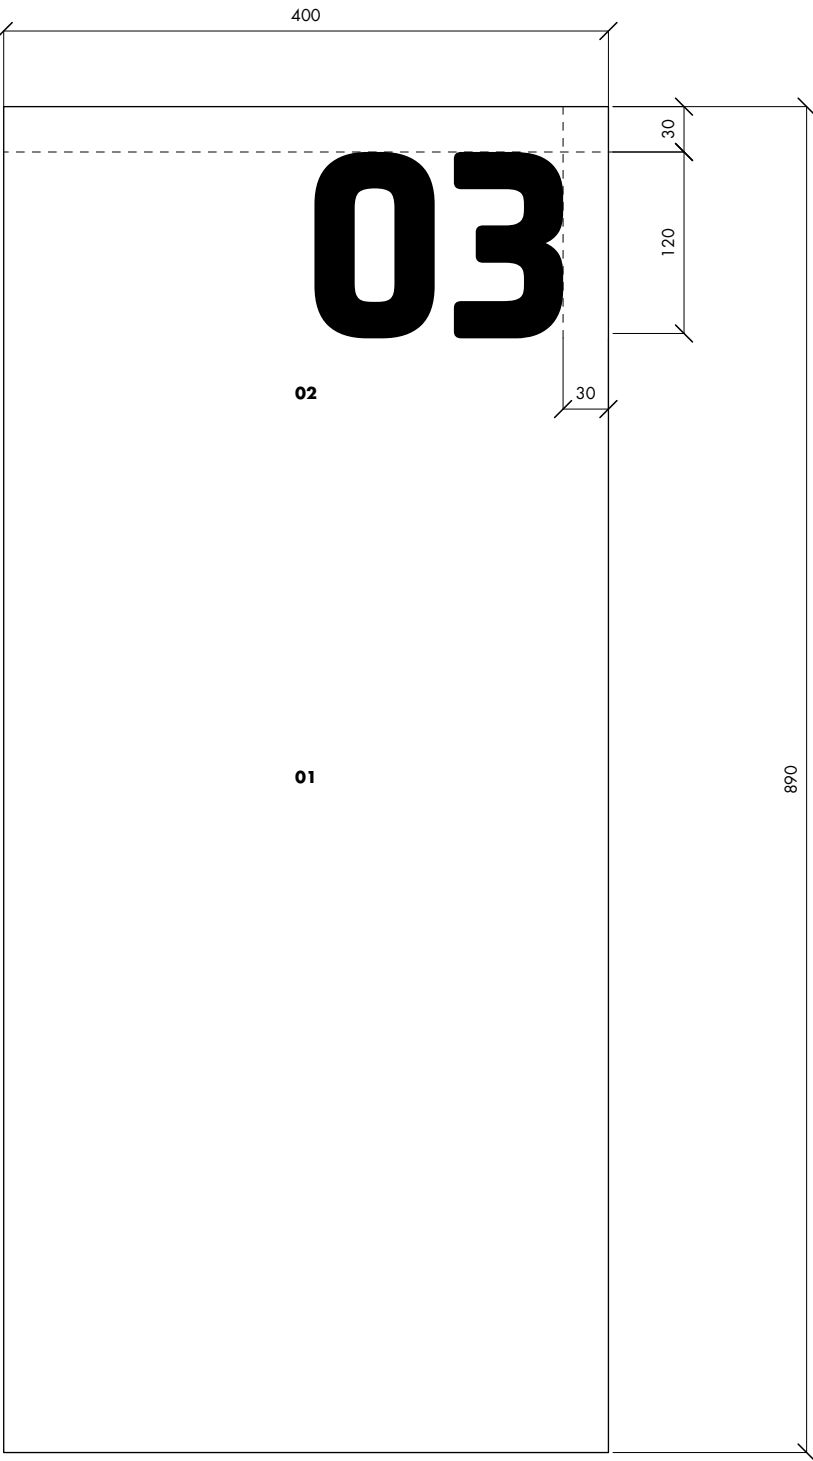

01 painted stainless steel signage plate
- specification N10/110B + M60 130A
- refer to drawings NI3 (30) 001 - 022

02 ppc 3mm thick aluminium cut numbers
- overall height 120mm
- fixing studs + tape on reverse for adhesive bonding to plate
- fixing template to be supplied
- specification N14/110

- notes**
- for street signage location plan refer (30) 310
 - for street signage elevation refer (30) 311
 - for site GAs refer to NI3 (00) series drawings
 - for terrace GAs refer to NI3 (10) series drawings
 - for plot GAs refer to NI3 (20) series drawings
 - for meter cabinets refer to NI3 (30) 000 series drawing

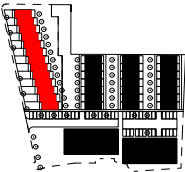

α • construction issue
• first issue
rev • description

16 04 21 • hw • rt
12 03 21 • hw • rt
issued • drawn • checked

+44 (0)151 709 8211
+44 (0)207 253 8881

project	NI3 C
client	urban splash
drawing number	NI3 C (30) 301 α
scale	1:20 @ α3
status	construction

house number signage - setting out

do not scale from this drawing • all dimensions are to be set out and checked on site prior to starting construction • any discrepancy found between information given on this drawing and that given elsewhere or recorded on site shall be brought to the attention of the project architect immediately