
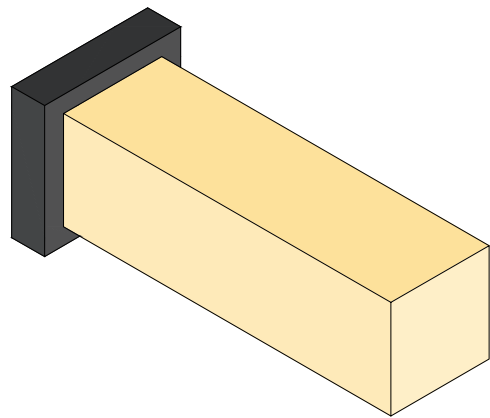


This drawing is to be read in conjunction with all relevant drawings.

The main contractor/builder is to interpret the requirements in relationship to the site conditions encountered and as agreed with the Building Control officer.

All dimensions and sizes to be verified on site, any discrepancies to be reported to the client/project manager. These annotations were prepared for planning and/or building control submission only.

This drawing and design is the (© 2017) property of Commercial Kitchen and Bar Consultants and should not be reproduced without written permission.

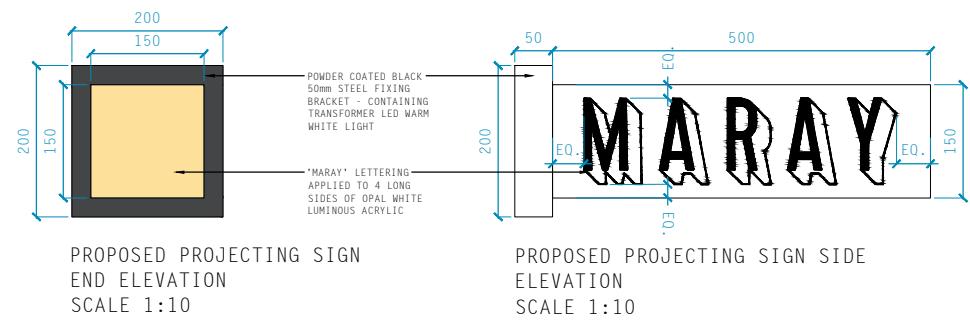

REFERENCE ISOMETRIC SKETCH



REFERENCE IMAGE

Rev	Description	By	Date
Initial Issue: 04/07/2022			

CLIENT	
Maray	
PROJECT TITLE	
DRAWING TITLE Signage	
Drawn by: AR	Checked by: RH
Date: 30/06/2022	Scale: 1:10@A3



COMMERCIAL KITCHEN & BAR

Manchester. UK.
www.commercialkitchenandbar.com
0161 266 1000 | 07732 096 418

Job Ref.	Drawing No.	Revision
2048	203	Rev _