



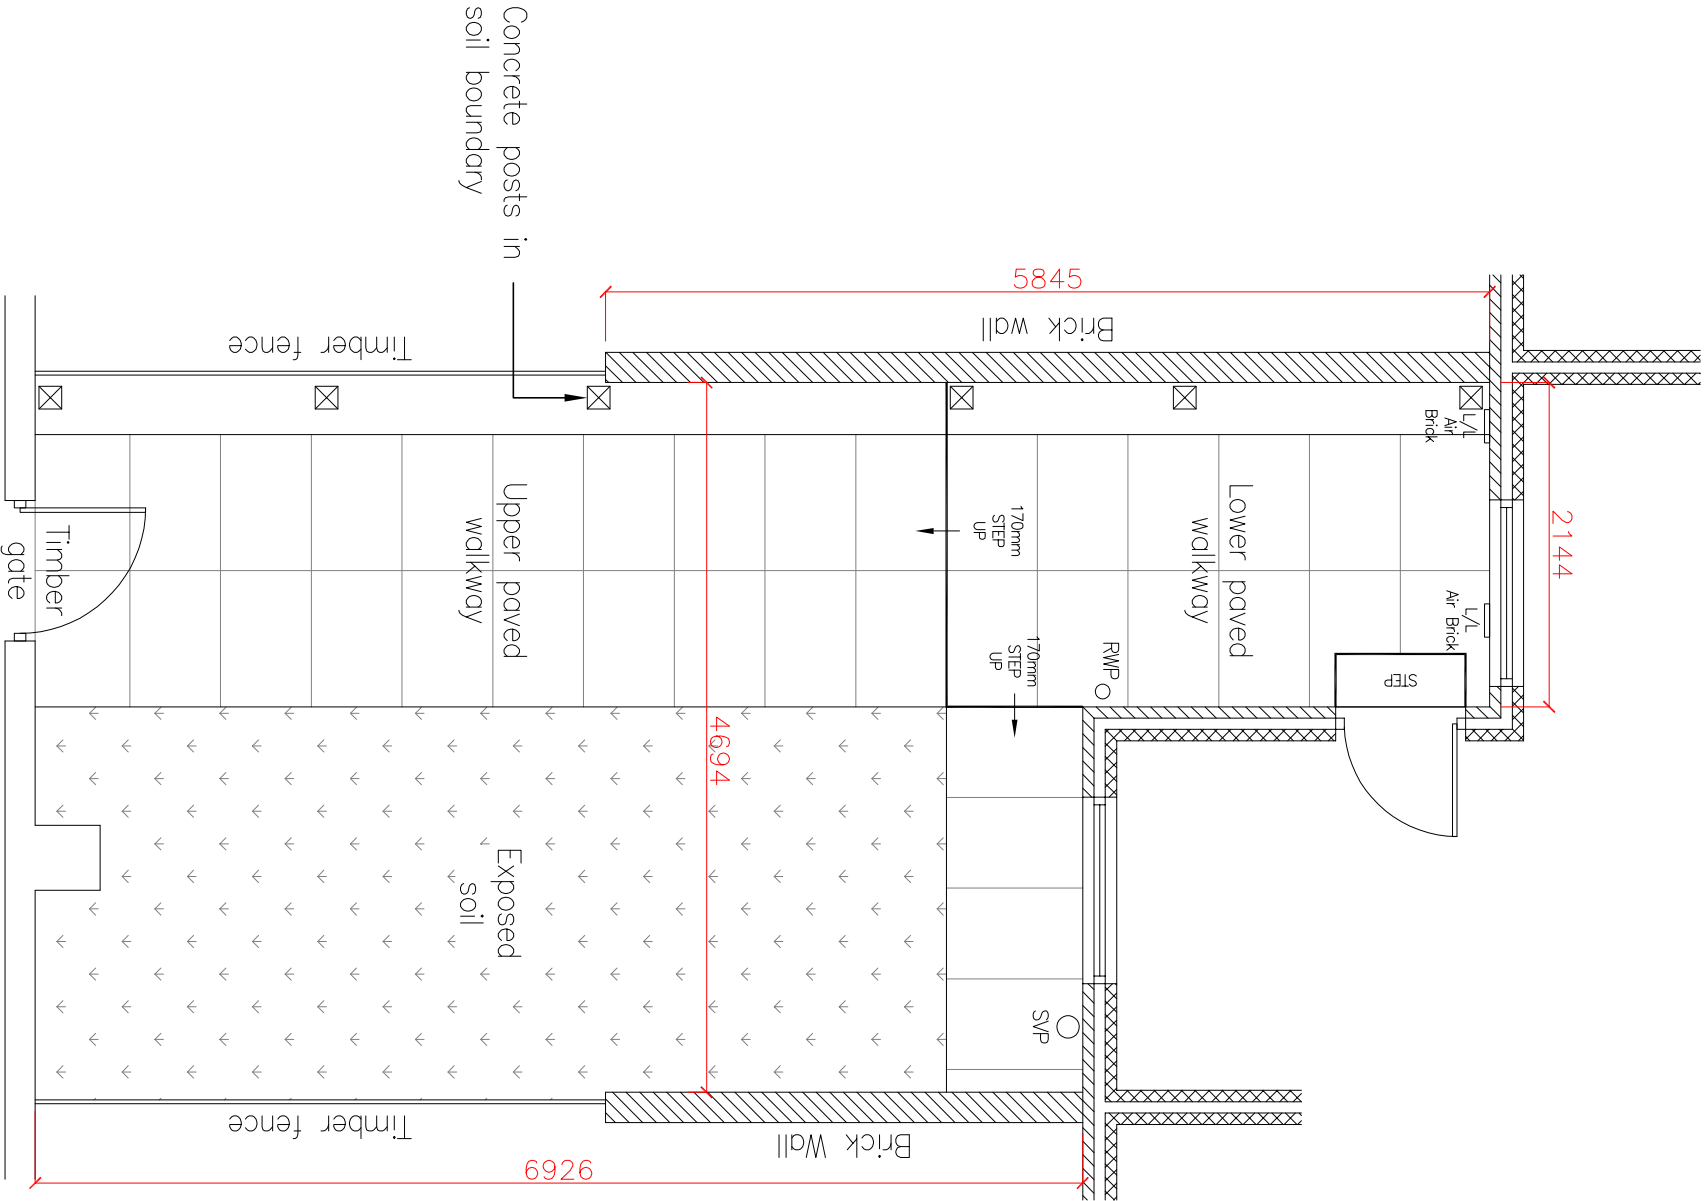

EXISTING GARDEN PLAN

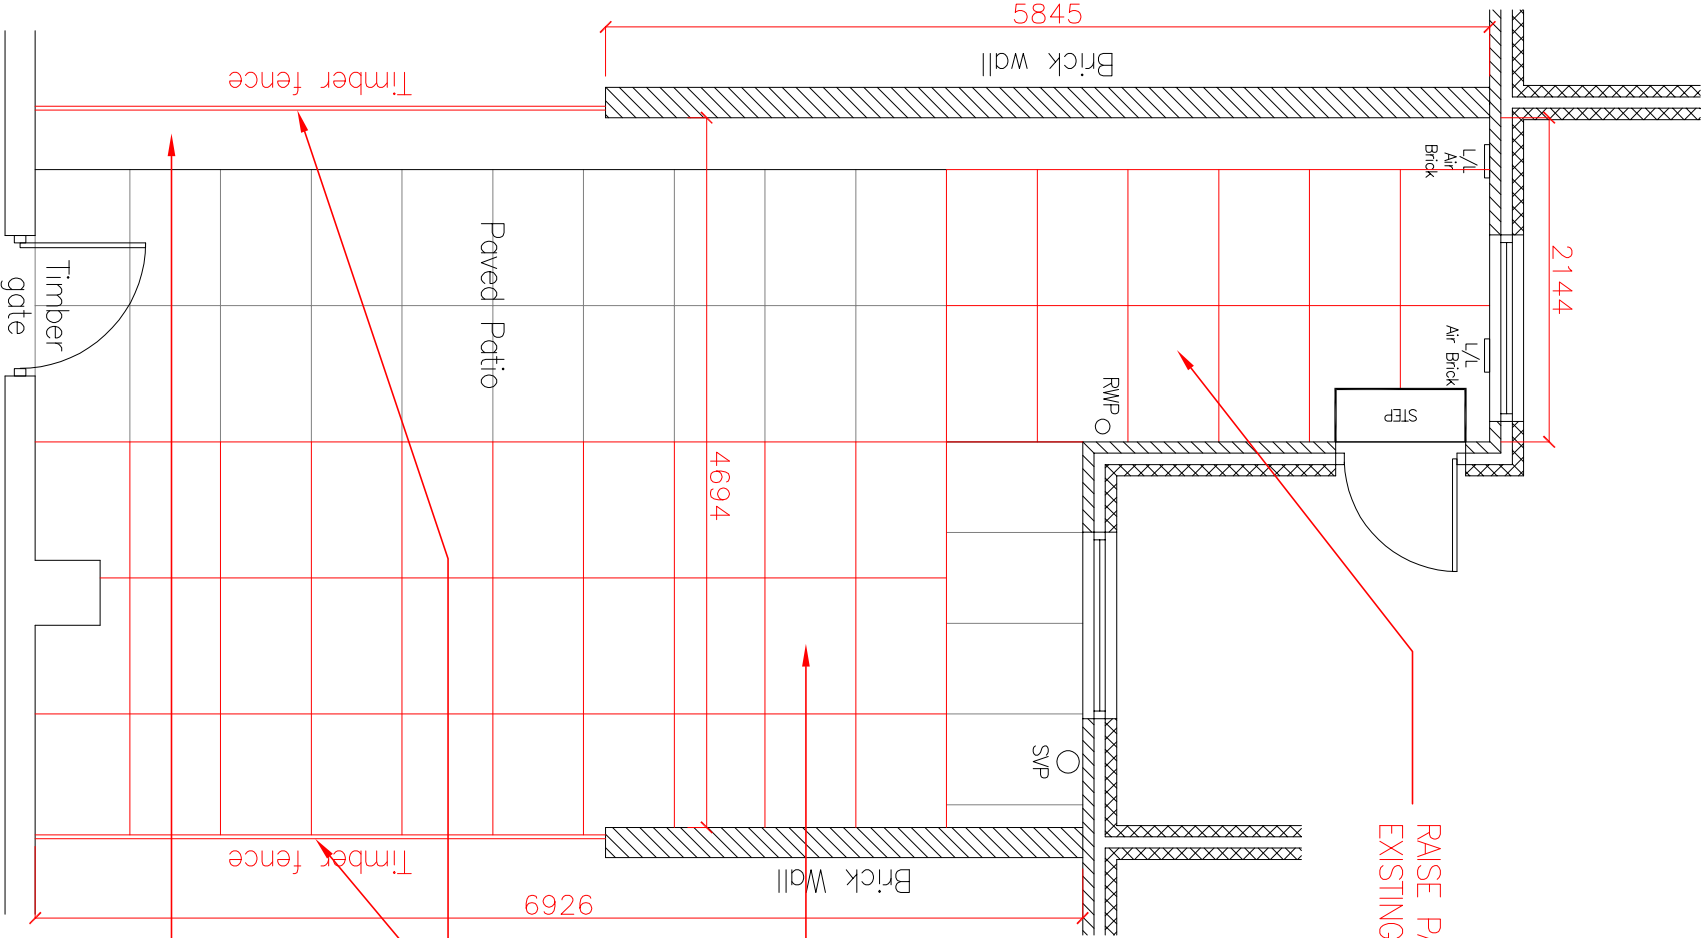

PROPOSED GARDEN PLAN

RAISE PATIO UP 170mm TO
EXISTING GARDEN LEVEL

EXTEND FLAGGED PATIO ACROSS
WHOLE GRASSED AREA

REPLACE EXISTING FENCES WITH
NEW 8ft HIGH TIMBER FENCES
c/w ANTI-CLIMB FEATURES

REMOVE 6no. CONCRETE POSTS
FROM SOIL BOUNDARY

A	AMENDED TO LATEST COMMENTS	30.09.21	AU	AU	
REV	DESCRIPTION	DATE	BY	CHK	

Project:

Drawing Title:
Existing and Proposed Garden Layout

Drawing No.:
079-001

Scale @ A3 1:50	Revision: A	Status:	Drawn By: AU	Date: 05/04/21
--------------------	----------------	---------	-----------------	-------------------