

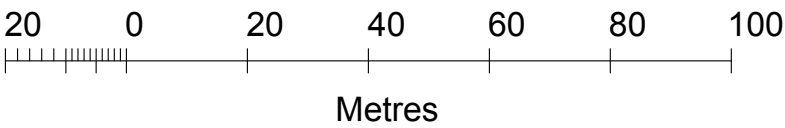


Stanfords VectorMap

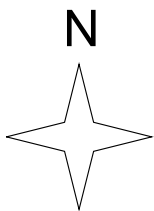

© Crown copyright and database rights 2018 OS 100035409
Reproduction in whole or in part is prohibited
without the permission of Ordnance Survey.

A	FIRST ISSUE	TB	15.06.22
REV	DESCRIPTION	BY	DATE
TITLE LOCATION PLAN		DRAWN TB	DRG No. 13,646/OS
		DATE 15.06.2022	
		SCALE 1:1250 (A3)	AMENDMENT A

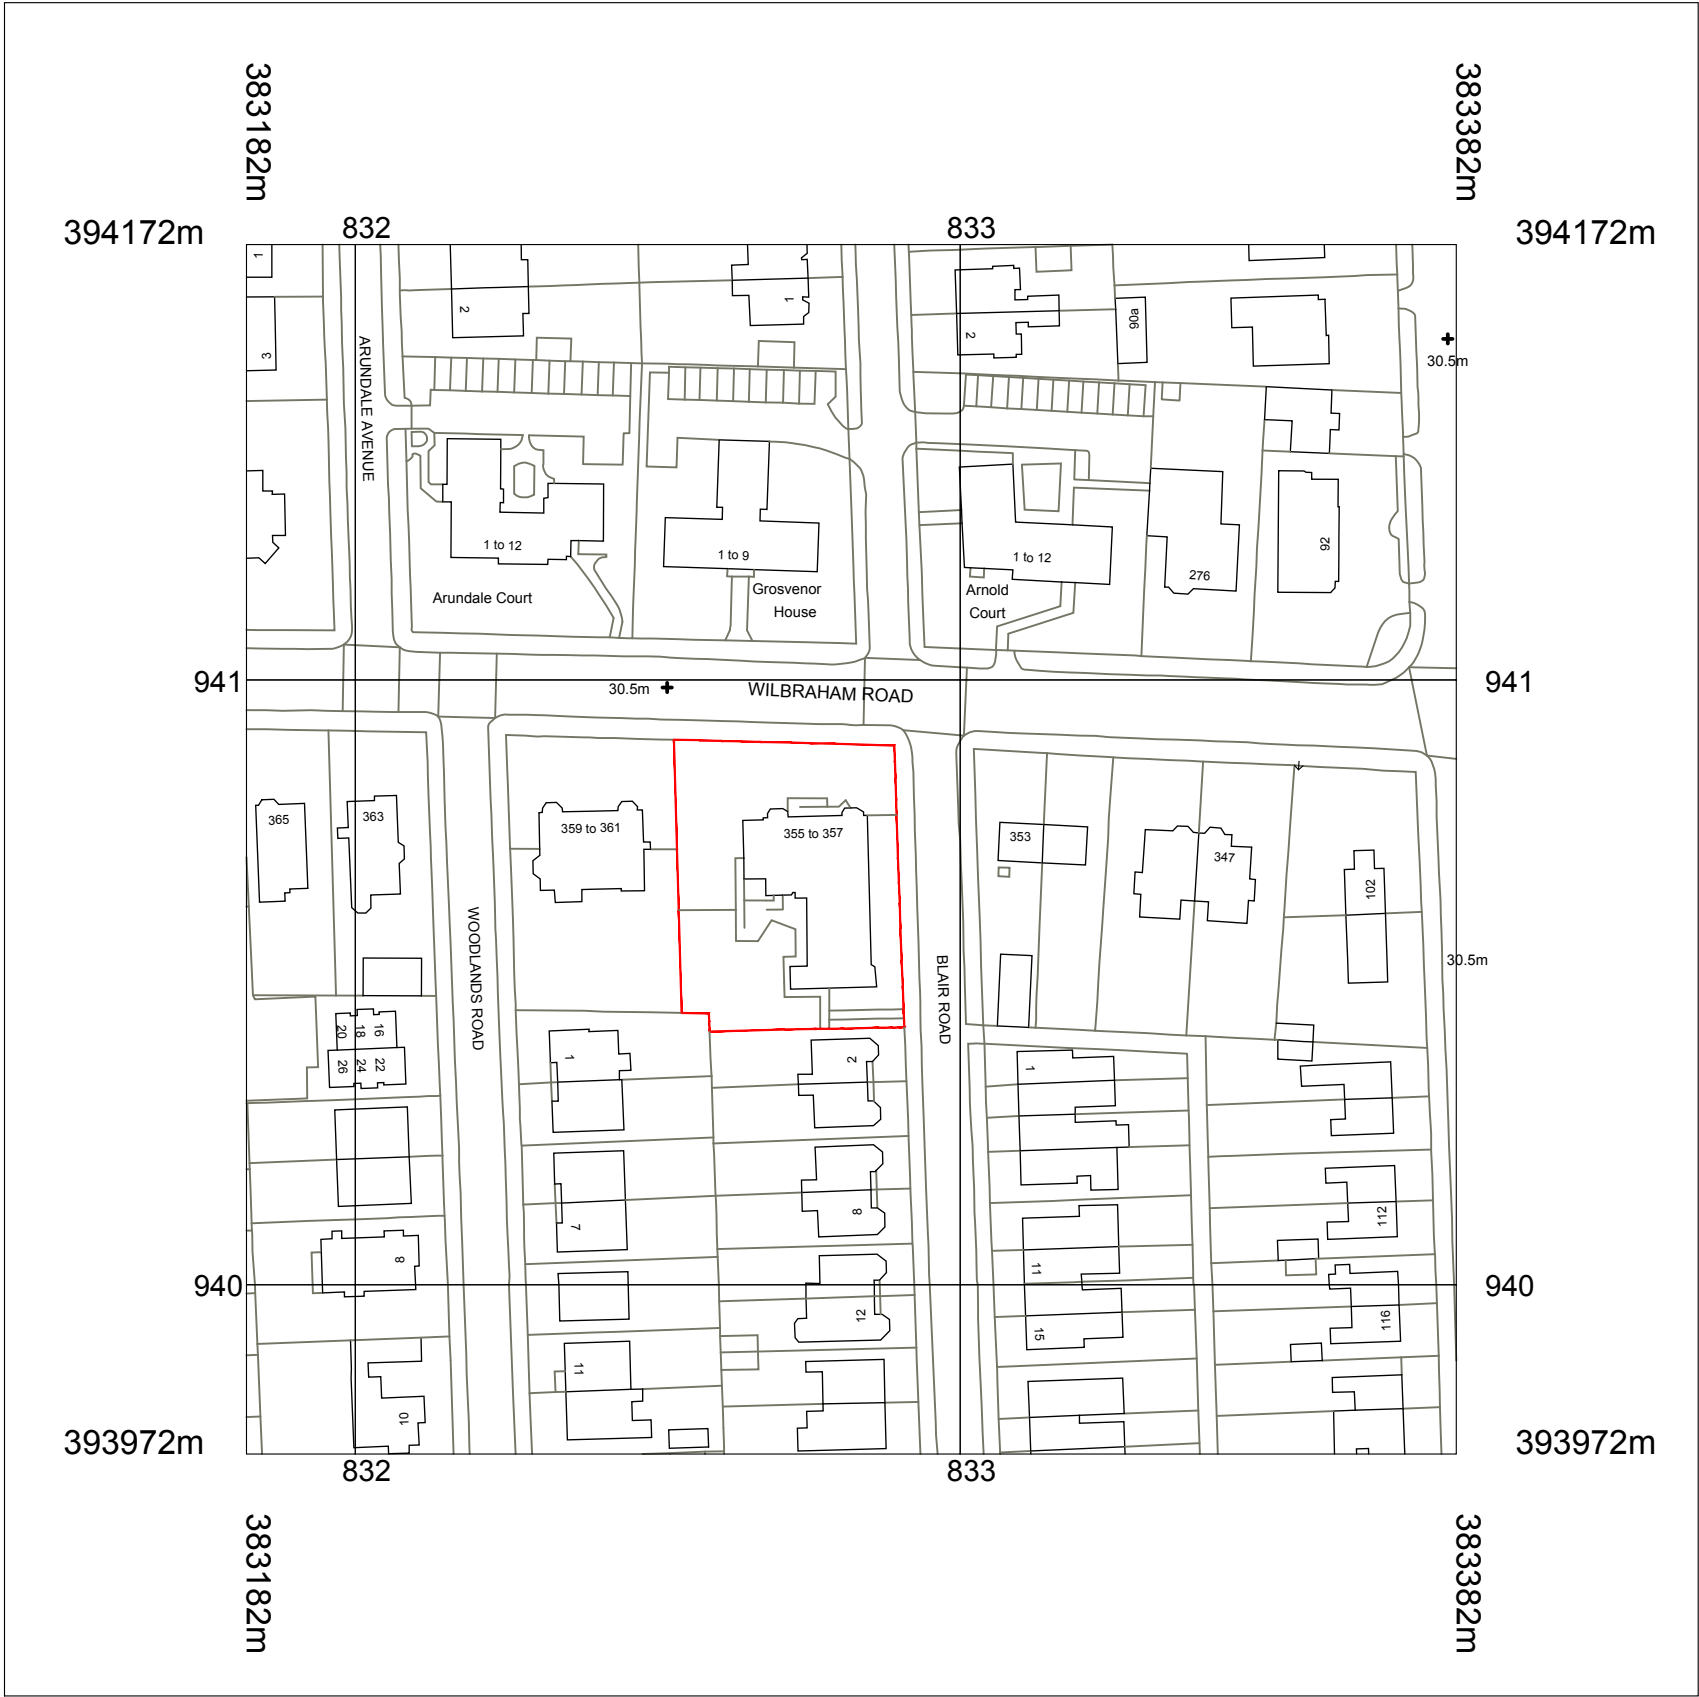

HOWARD & SEDDON A.R.I.B.A.
CHARTERED ARCHITECTS
64 WASHWAY ROAD
SALE, CHESHIRE, M33 7RE
TEL NO. 0161 - 973 8296
FAX NO. 0161 - 962 3485
E-MAIL : ADMIN@HOWARDANDEDSON.CO.UK

PROJECT
PROPOSED ALTERATIONS/EXTENSION
ALEXANDER CARE HOME
355-357 WILBRAHAM ROAD CHORLTON
MANCHESTER M16 8NP

CLIENT
IMTIAZ AND AMIR KHAN