



INTERNAL ELEVATION OF SPINE WALL 1-1: WALLS ARE COLOUR CODED TO DELINEATE BETWEEN EXISTING AND PROPOSED WALL TYPES

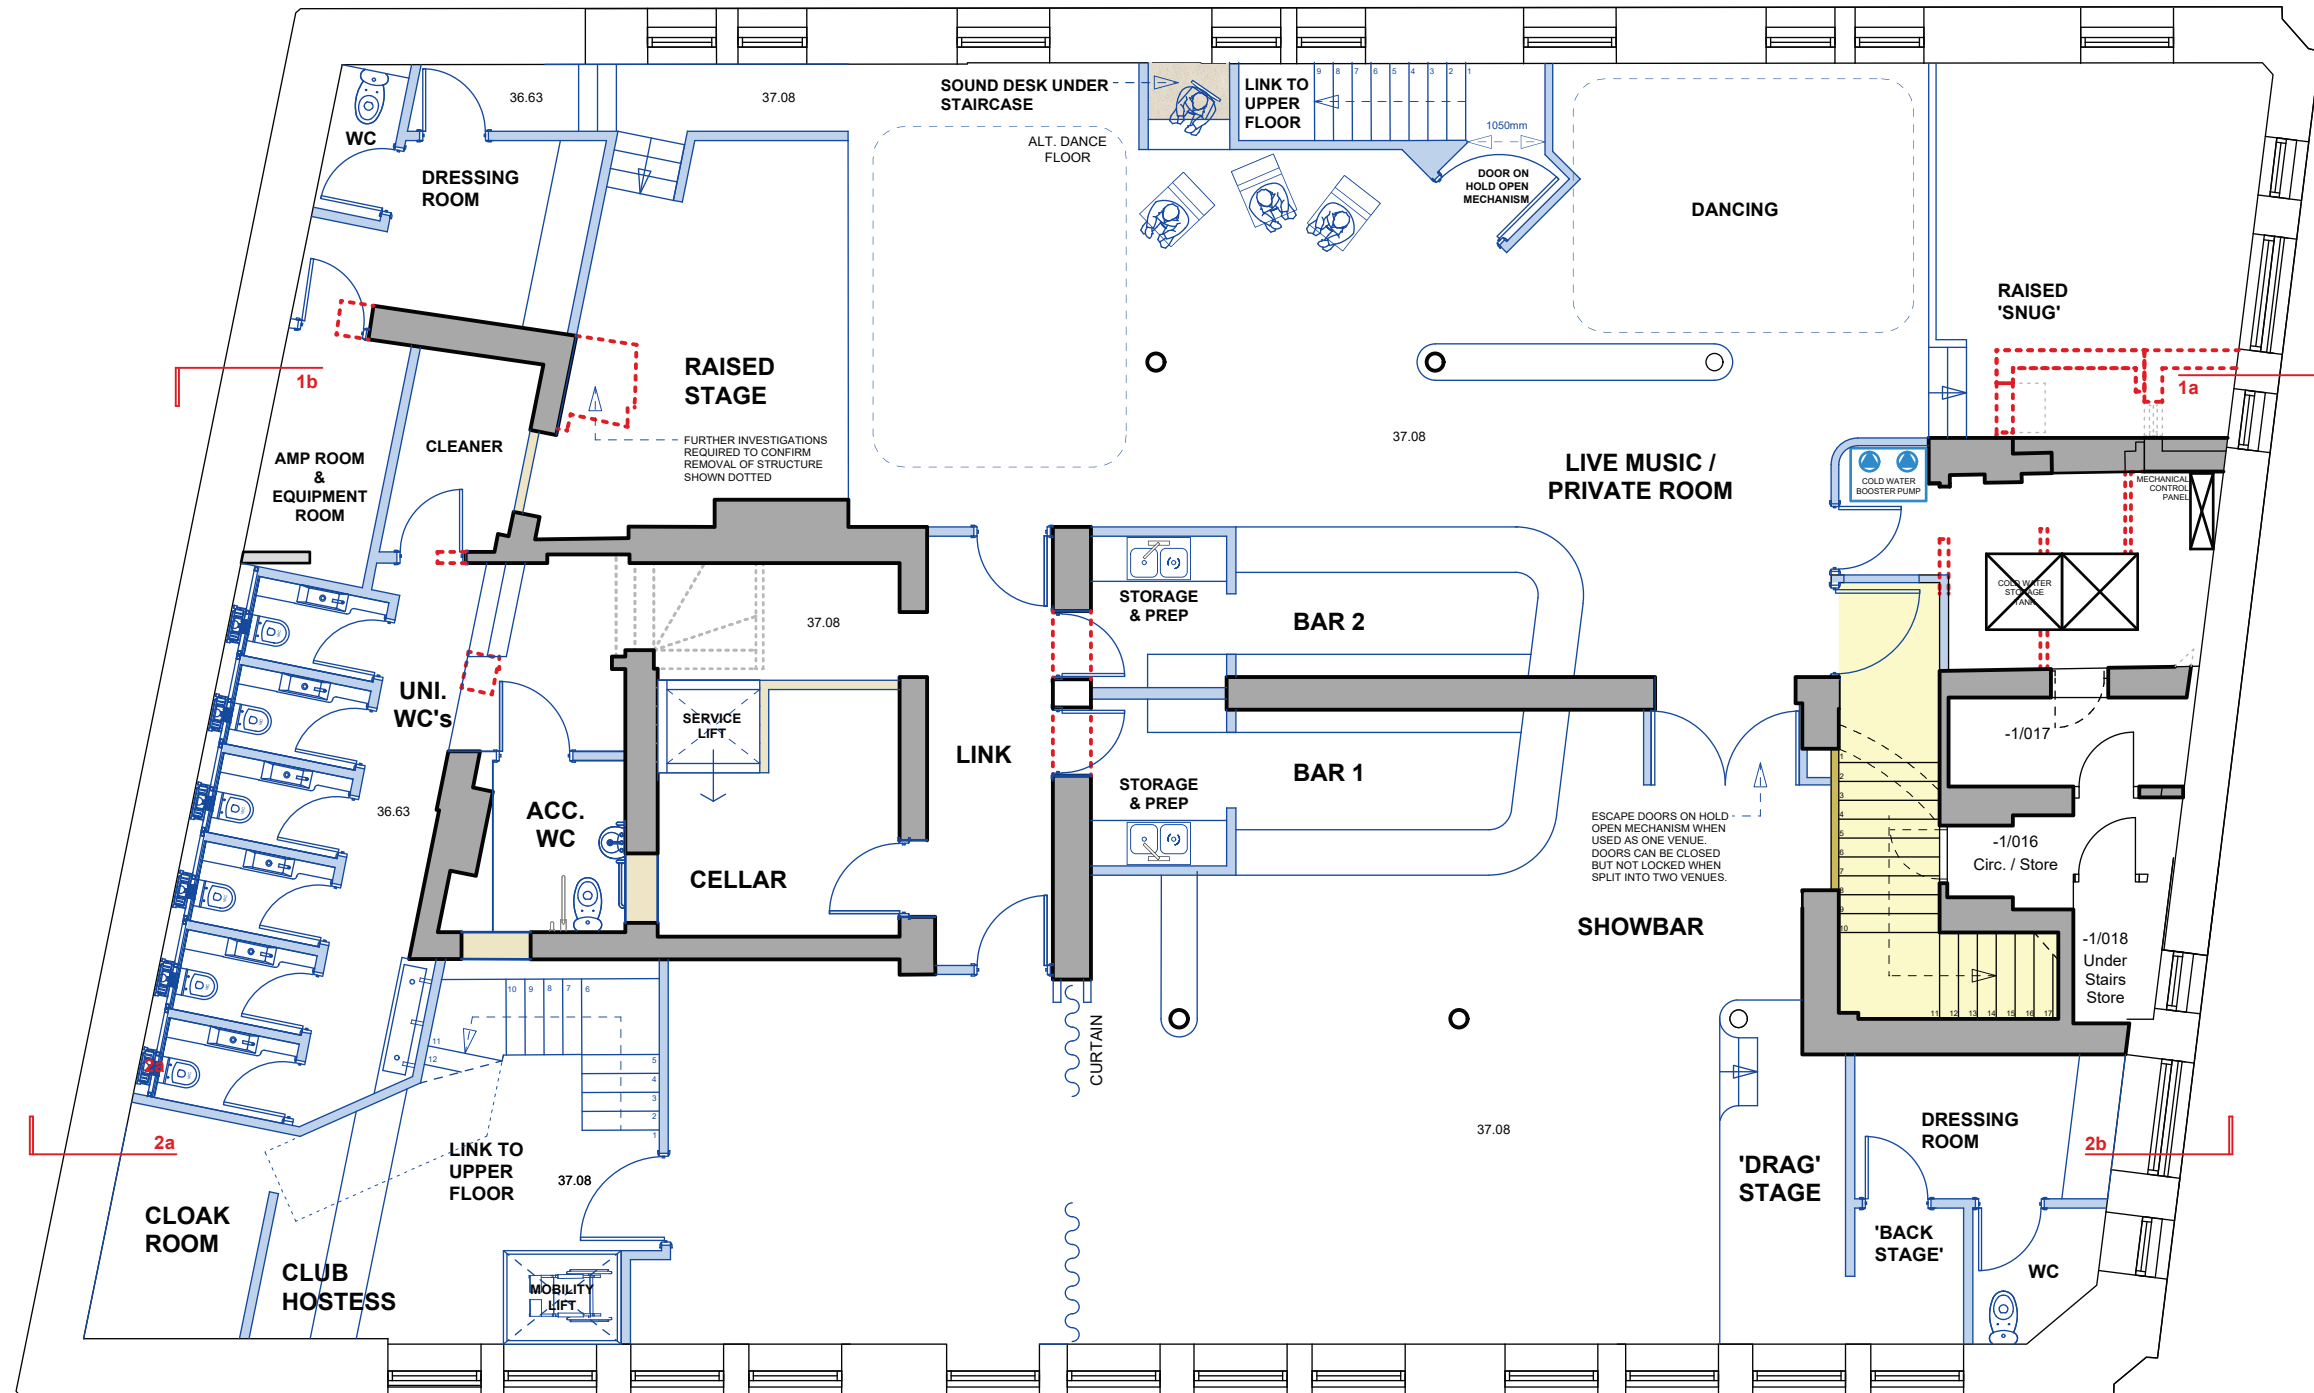

INTERNAL ELEVATION OF SPINE WALL 2-2: WALLS ARE COLOUR CODED TO DELINEATE BETWEEN EXISTING AND PROPOSED WALL TYPES

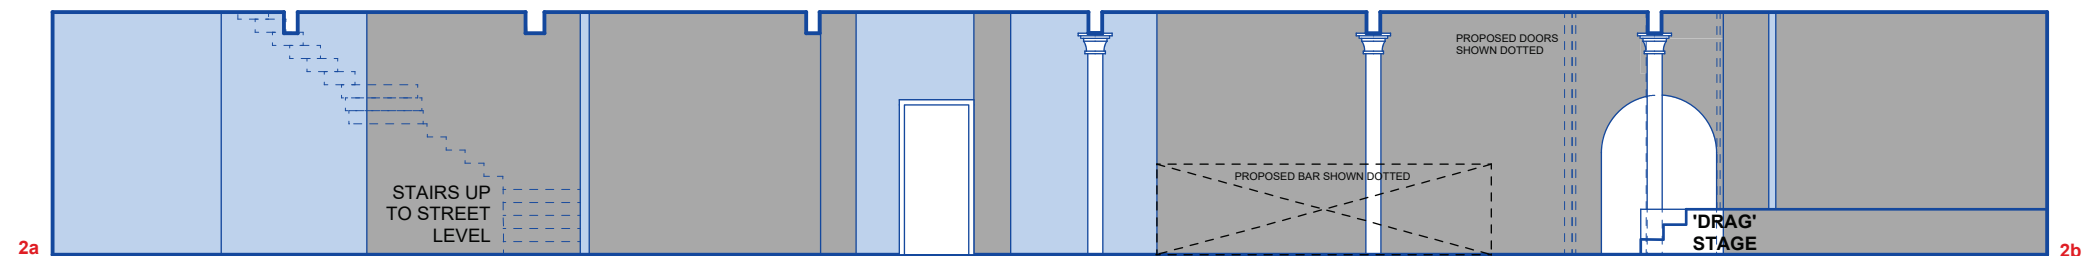

- © BOWKER SADLER PARTNERSHIP LIMITED
- THIS DRAWING IS THE SUBJECT OF COPYRIGHT WHICH VESTS IN BOWKER SADLER PARTNERSHIP LIMITED. IT IS AN INFRINGEMENT OF COPYRIGHT TO REPRODUCE THIS DRAWING, BY WHATEVER MEANS, INCLUDING ELECTRONIC, WITHOUT THE EXPRESS WRITTEN CONSENT OF BOWKER SADLER PARTNERSHIP LIMITED WHICH RESERVES ALL ITS RIGHTS
- BOWKER SADLER PARTNERSHIP LIMITED ASSERTS ITS RIGHTS TO BE IDENTIFIED AS THE AUTHOR OF THIS DESIGN
- DRAWING NOT TO BE SCALED.
REPORT ERRORS & OMISSIONS TO ARCHITECT.
CHECK ALL DIMENSIONS ON SITE
DRAWING TO BE READ IN CONJUNCTION WITH THE HEALTH AND SAFETY PLAN AND ALL RELEVANT RISK ASSESSMENTS

BASED UPON OCCUPEYE LTD
MEASURED SURVEY RECEIVED
25.03.2019 VIA LAMBERT SMITH
HAMPTON

- ORIGINAL MASONRY
WALL TO REMAIN
- NEW MASONRY STITCHED
TO EXISTING MASONRY
- NEW LIGHTWEIGHT STUD
WALLS. METAL STUDS
CLAD WITH P/BD & SKIM
- ORIGINAL MASONRY
WALL TO BE REMOVED

REV	DATE	DRN	CHKD.
PROJECT			
PRINCESS HOUSE 105-107 PRINCESS STREET MANCHESTER			
CLIENT			
LAPWINE LIMITED			
DRAWING			
PHASE THREE APPLICATION: PROPOSED LOWER GROUND FLOOR FABRIC PLANS AND INTERNAL ELEVATIONS			
SCALE 1:100	SHEET SIZE @ A3	DRAWN DAL	CHECKED AW
DATE JUN 22			

BOWKER SADLER ARCHITECTURE

A: Hatherlow House, Hatherlow, Romiley, Stockport SK6 3DY
T: 0161 406 7333
E: bsp@bowker-sadler.co.uk
W: www.bowker-sadler.co.uk

JOB No 21-048	DRAWING No 1027	REVISION
STATUS PLANNING		