



WARM PITCHED ROOF

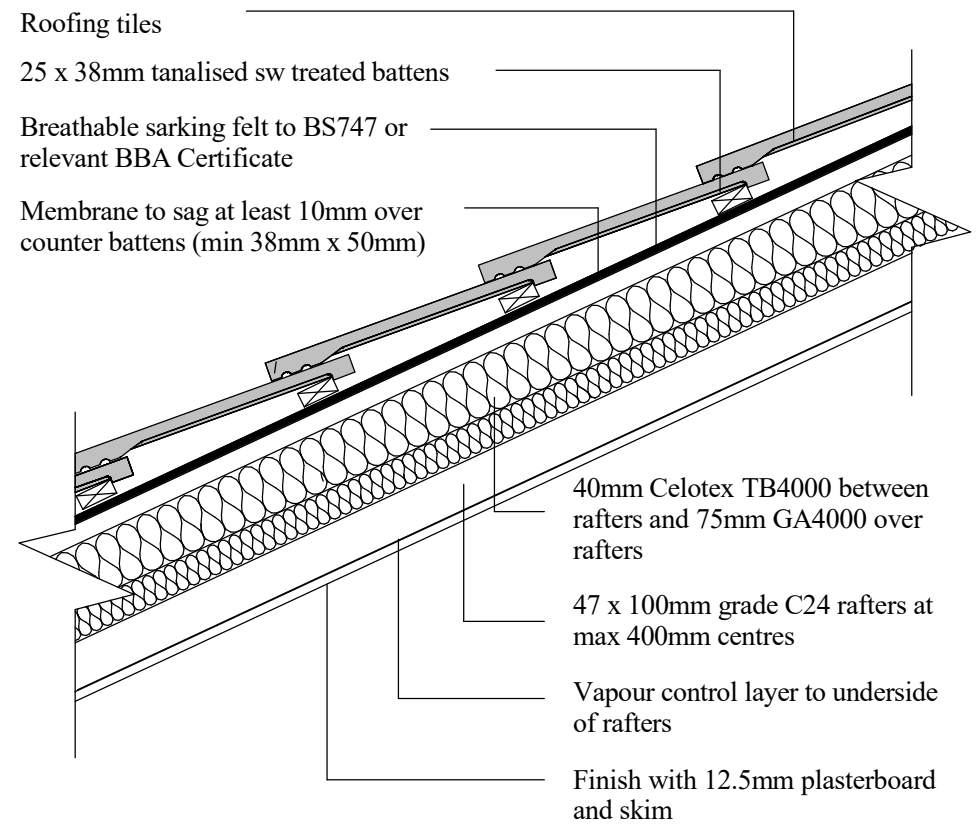


1 Typical Warm Pitched Roof
1 : 10

PARTIAL FILL CAVITY WALL

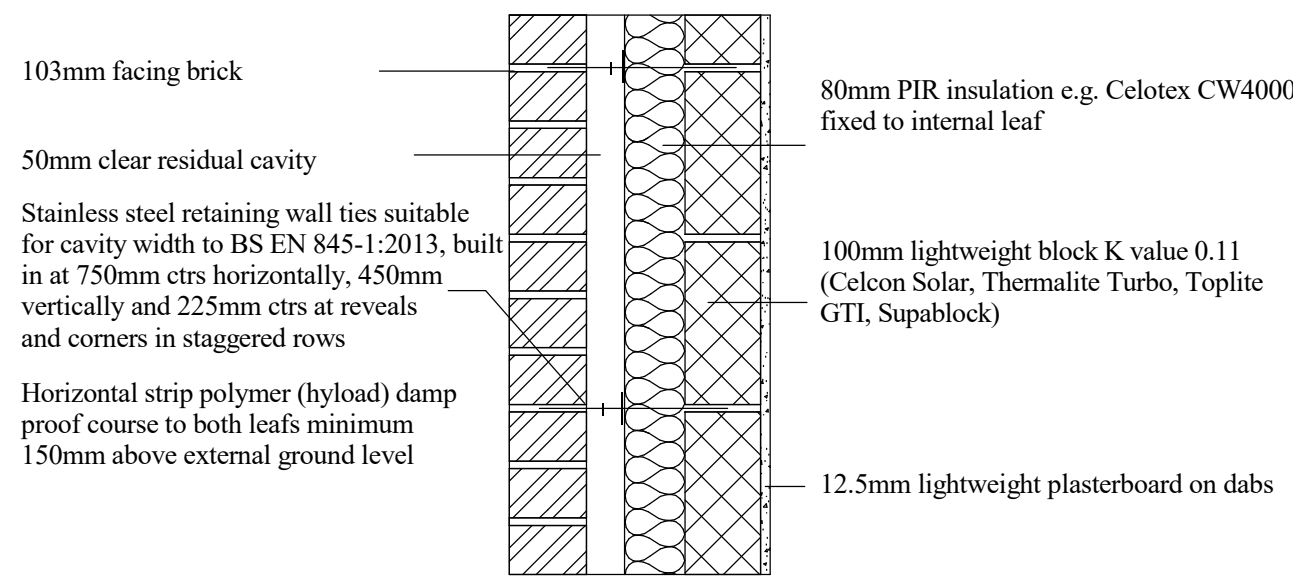

2 Typical Partital Fill Cavity Wall
1 : 10


INTERNAL LOAD BEARING WALL

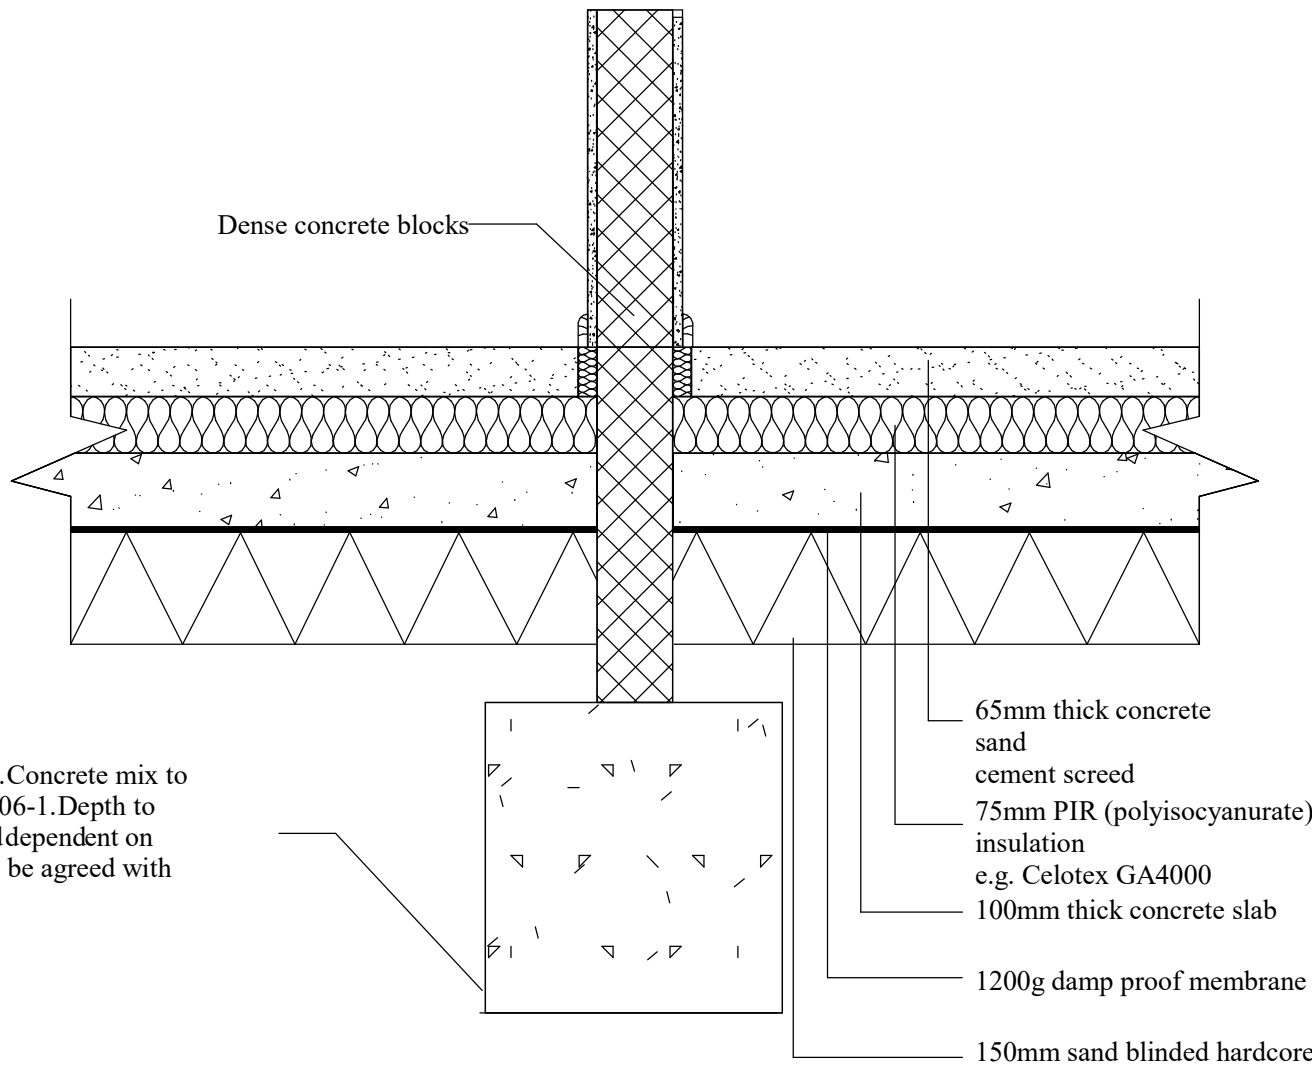

4 Typical Internal Load Bearing Wall
1 : 10


ROOFLIGHTS (SECTION)

Rooflight installed in accordance with manufactures details

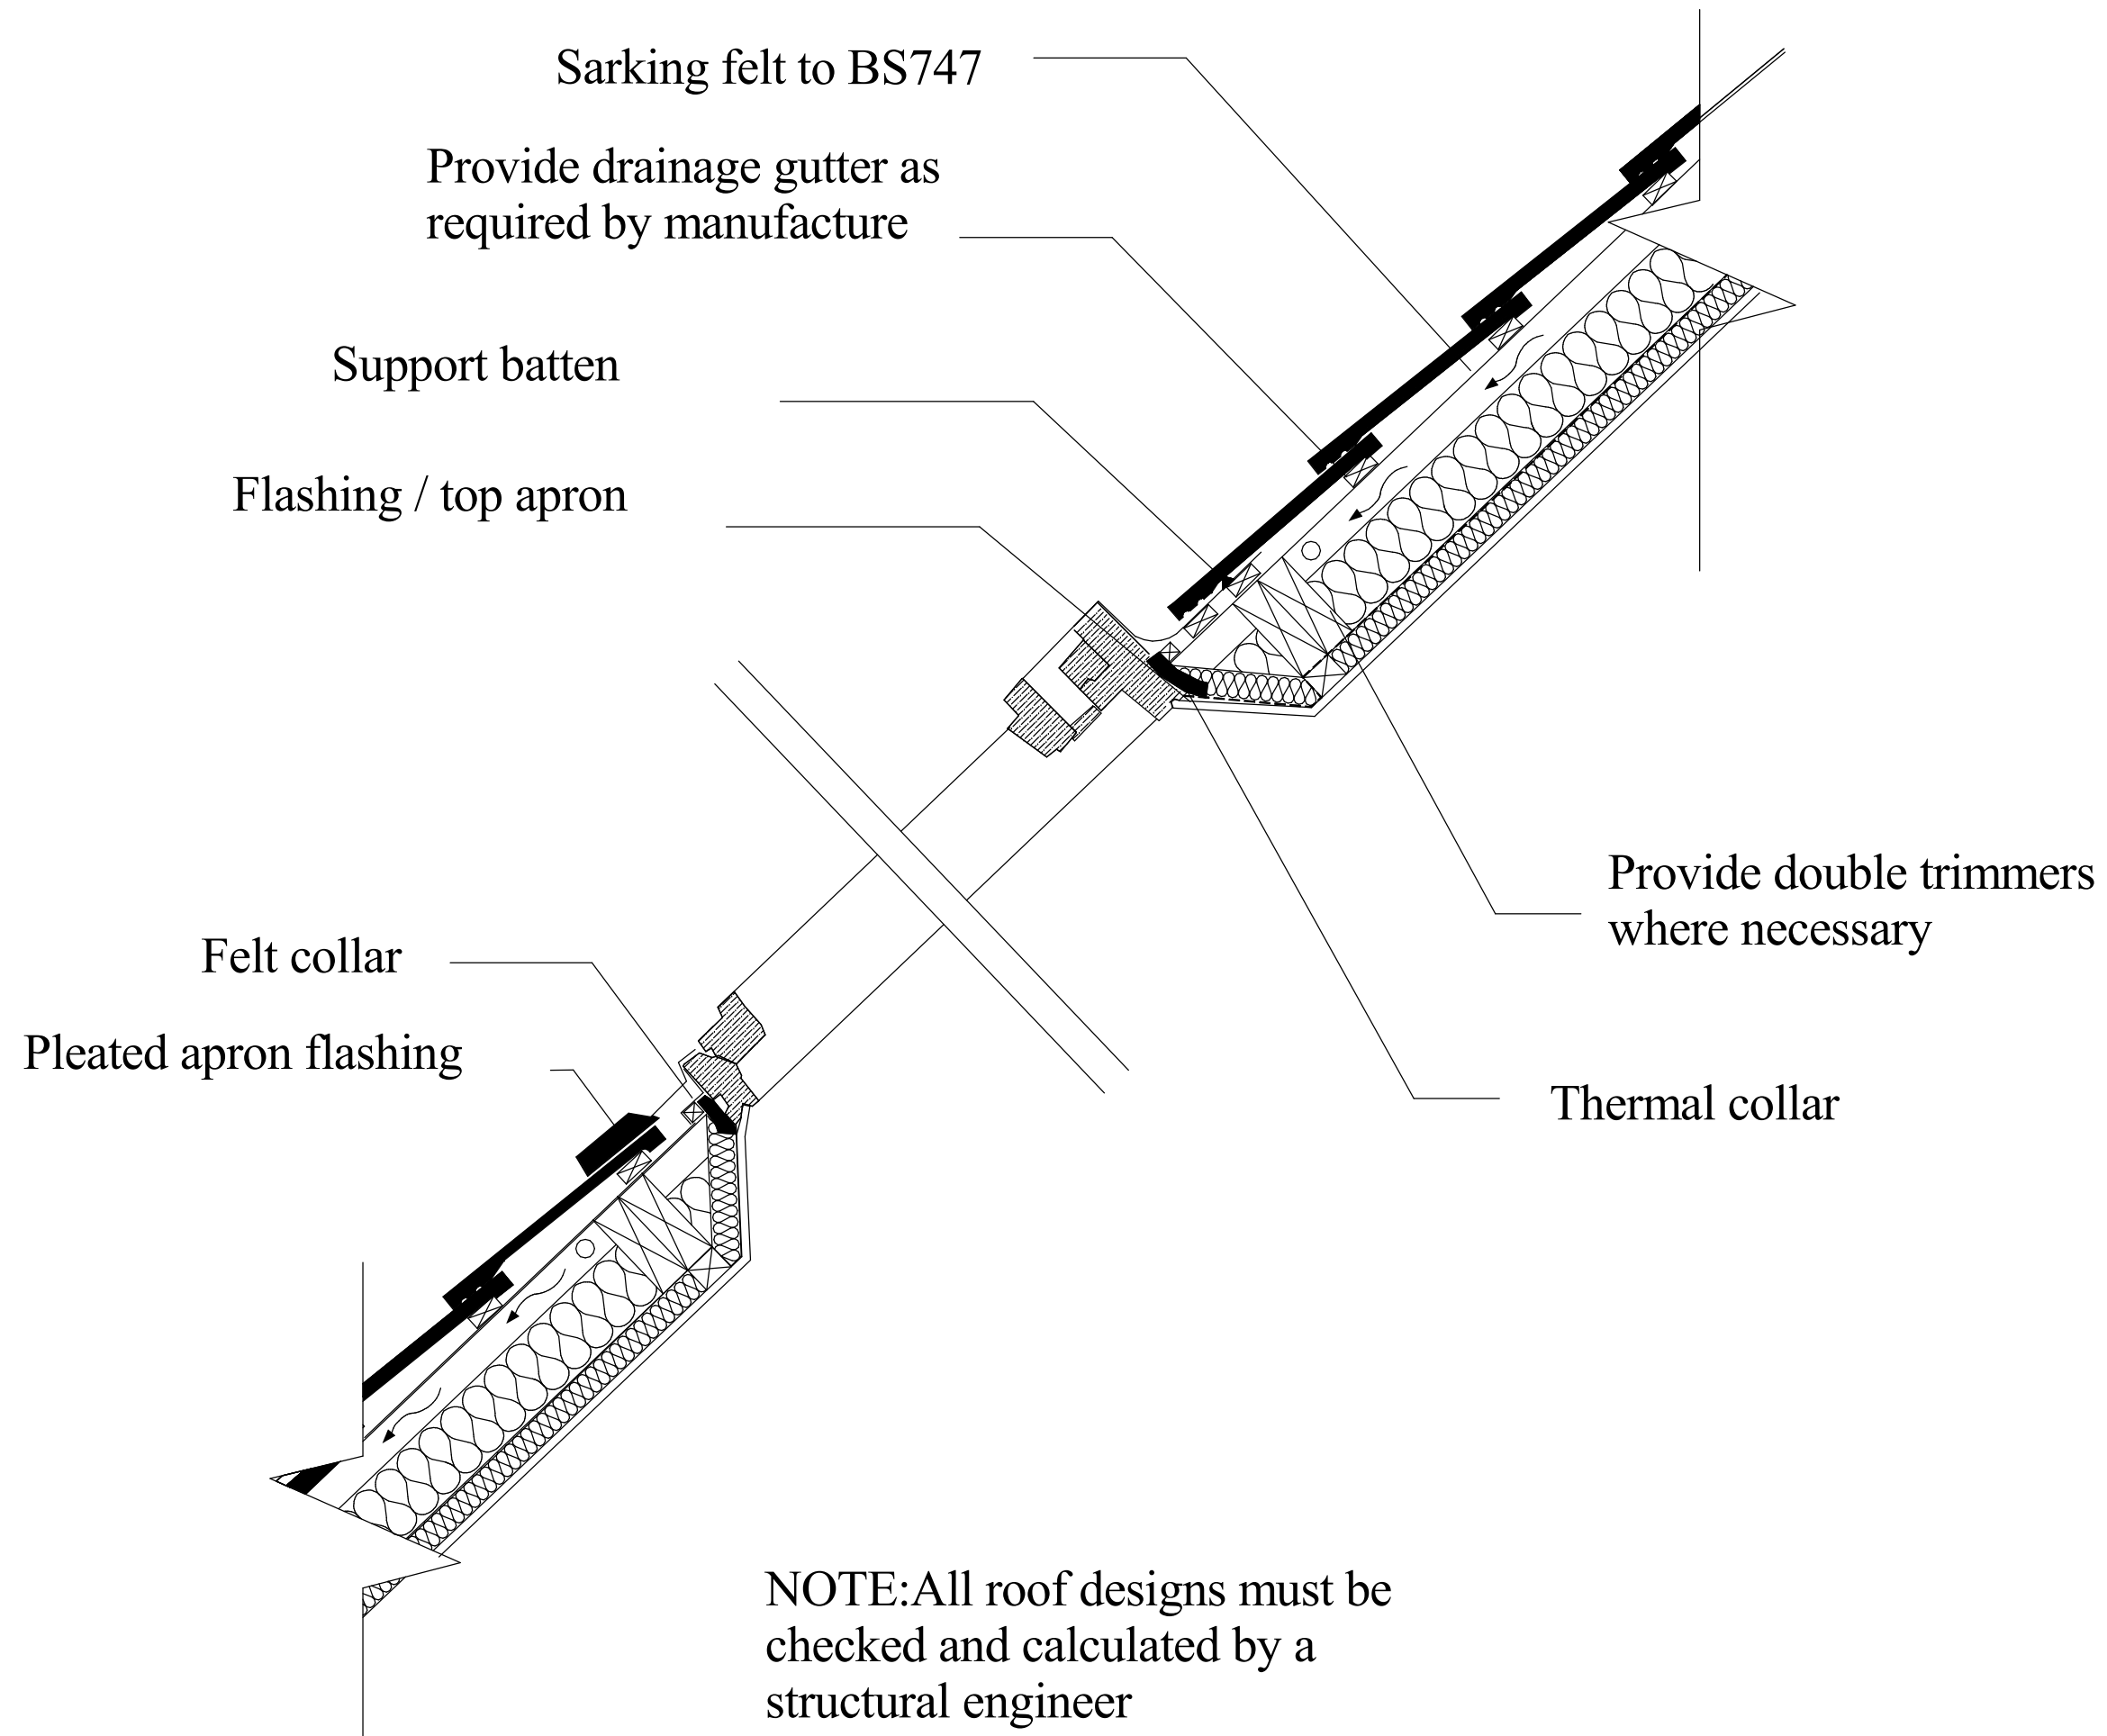


7 Typical Roof Light Details
1 : 10

SOLID GROUND FLOOR

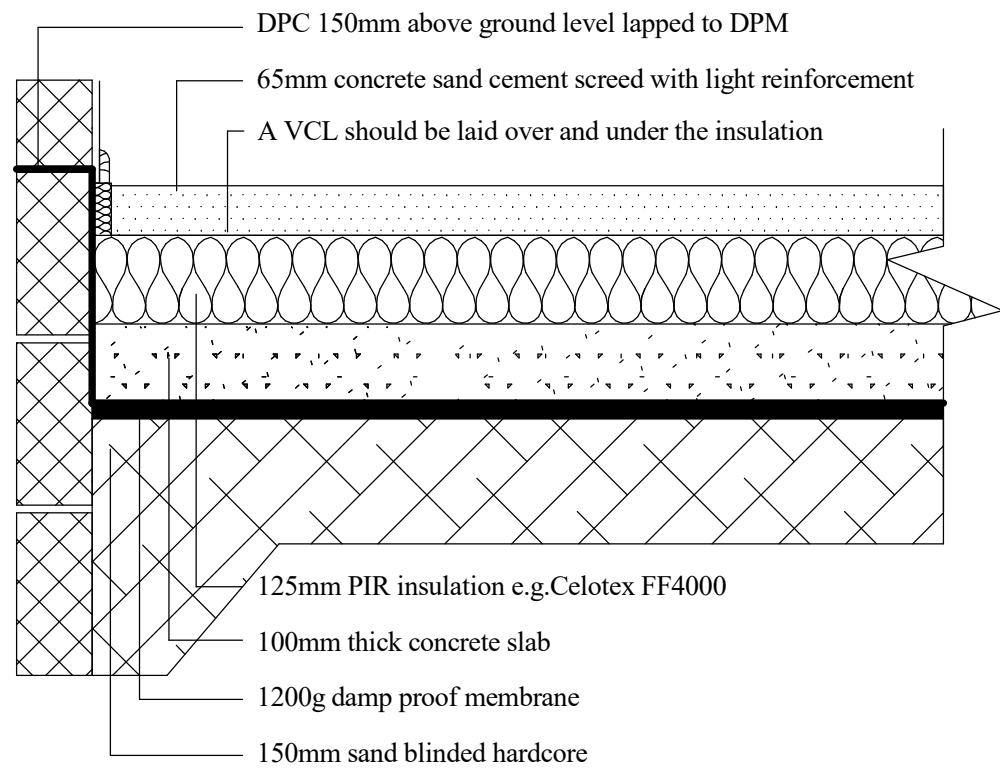


5 Typical Solid Ground Floor
1 : 10

STRIP FOUNDATION

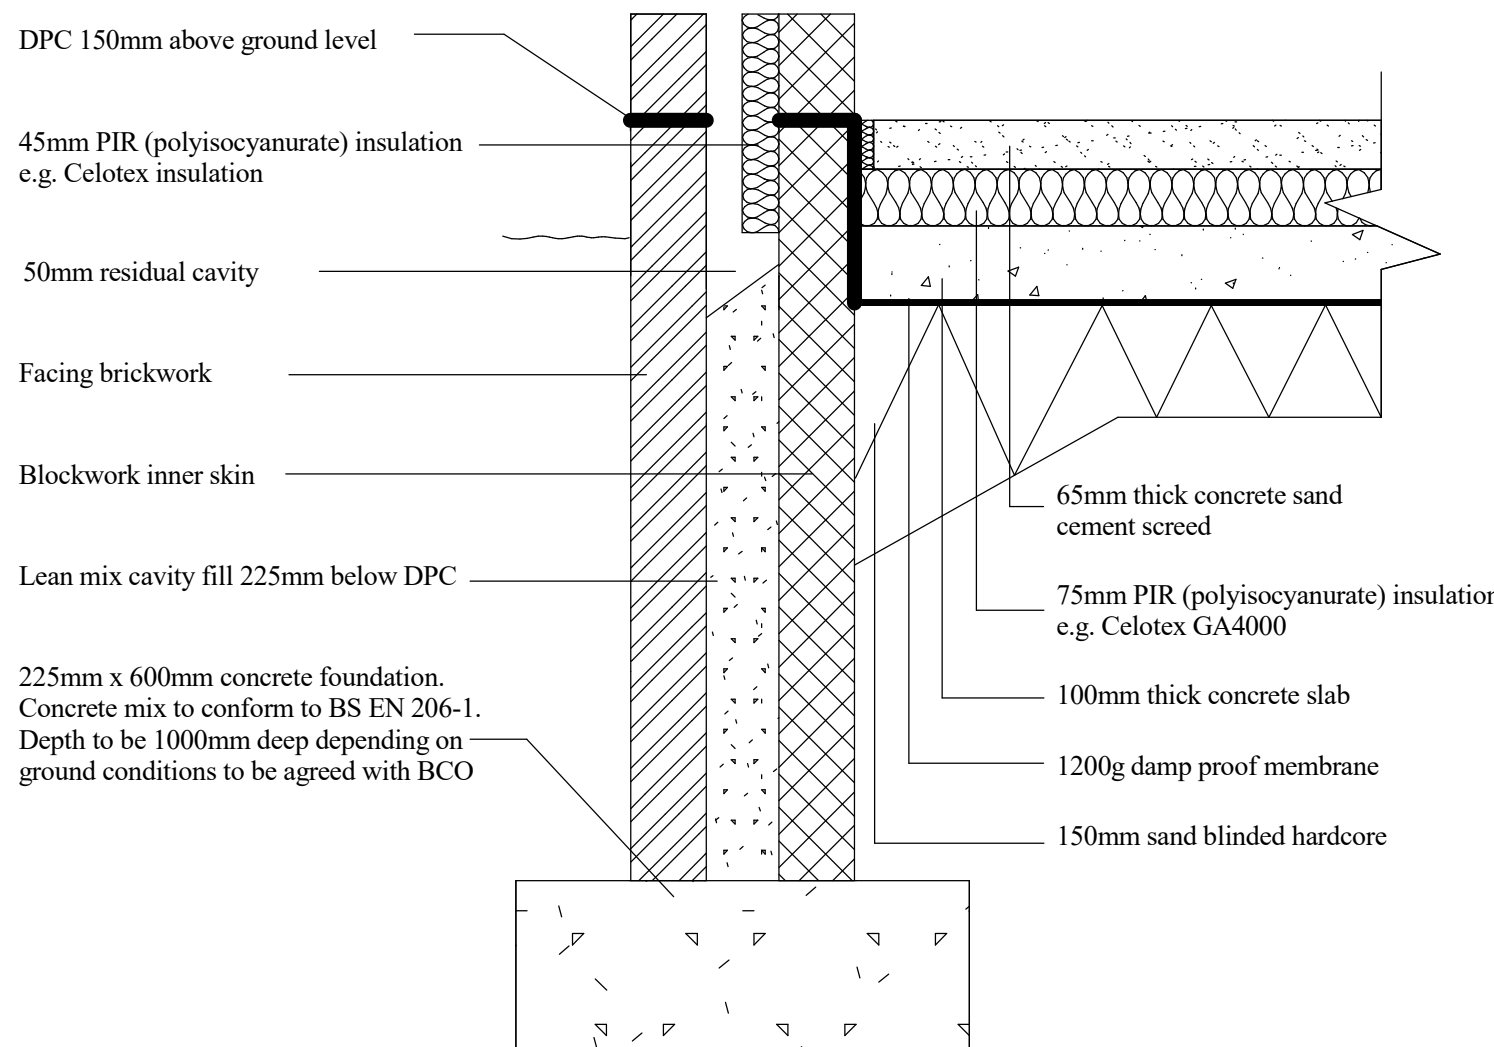

6 Typical Strip Foundation
1 : 10

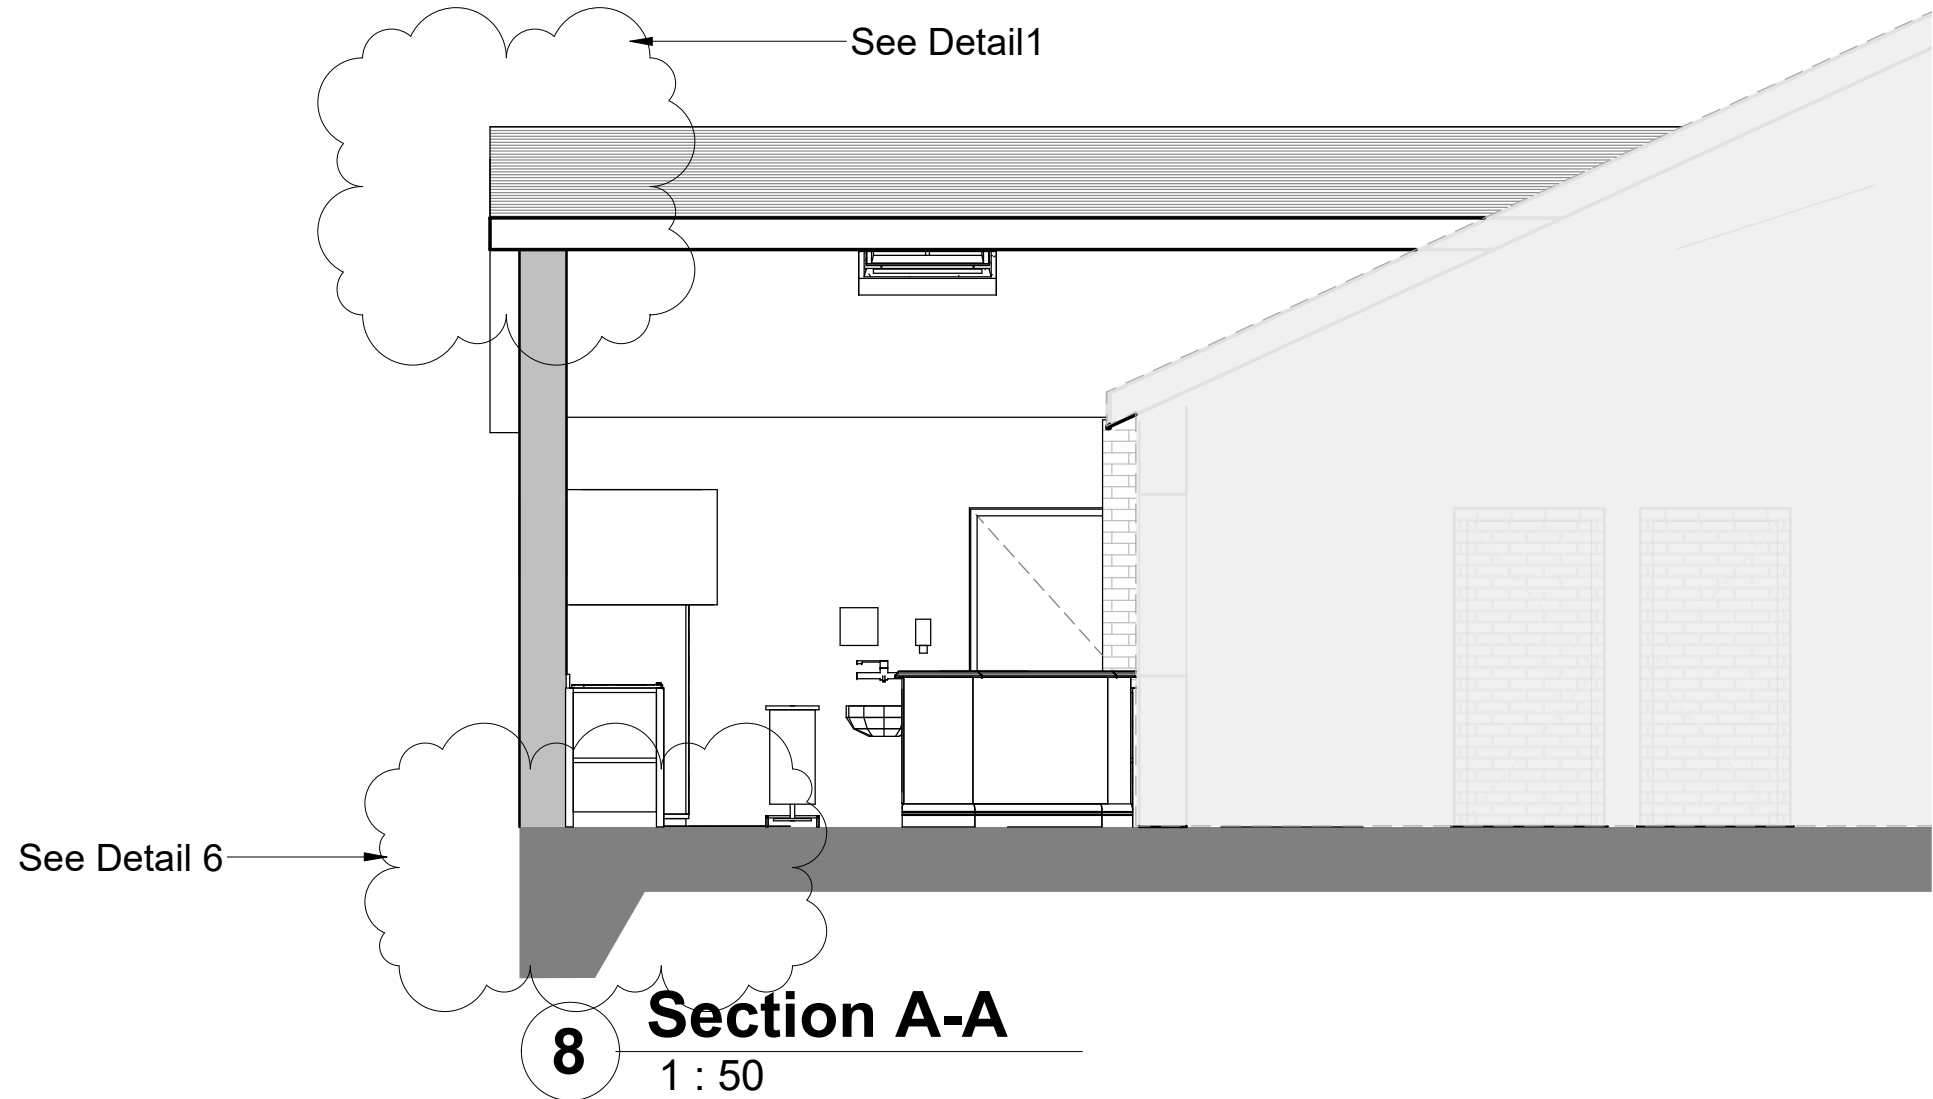

100 0 100 200 300 400 500
SCALE 1: 10 mm

Rev	Description	Issued	Chk	Dwn
-----	-------------	--------	-----	-----

Project
Manchester North SDA Church -
Single Floor Extension

Drawing Title
Proposed Construction Details

Scale	Date	Drawn	Checked
	02/24/22	-	-

Drawing No.	Rev.
00-4004	4004
	1