



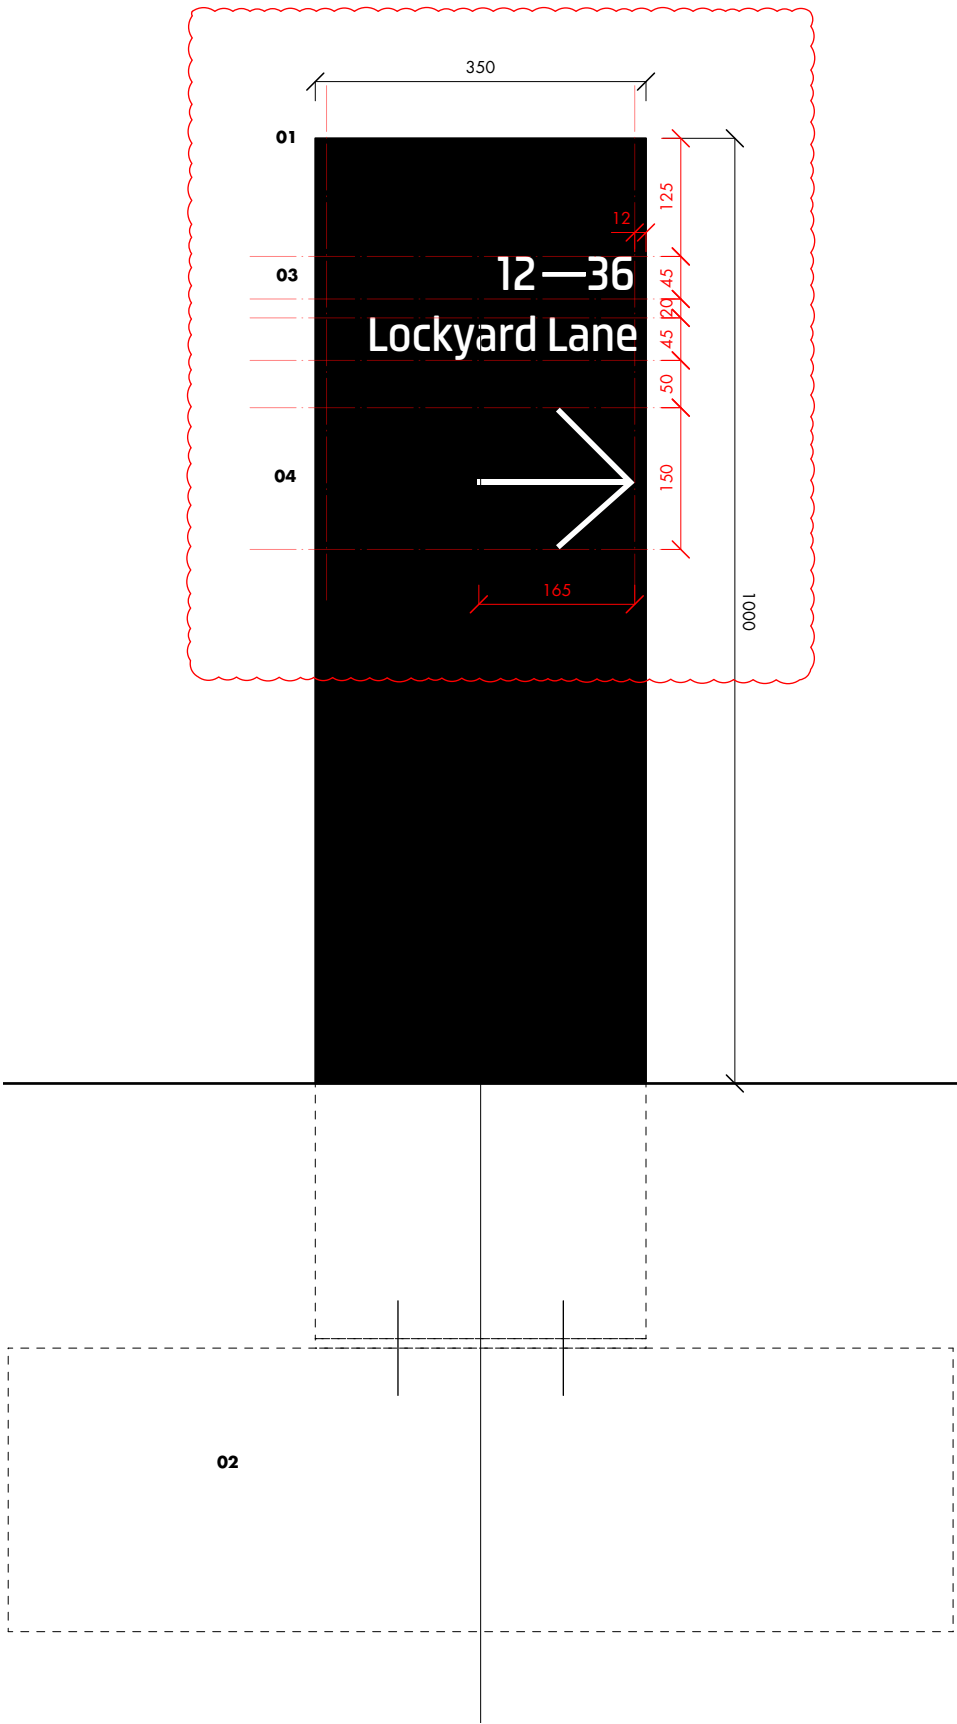


NI3 (30) 311/01 • signage fin elevation

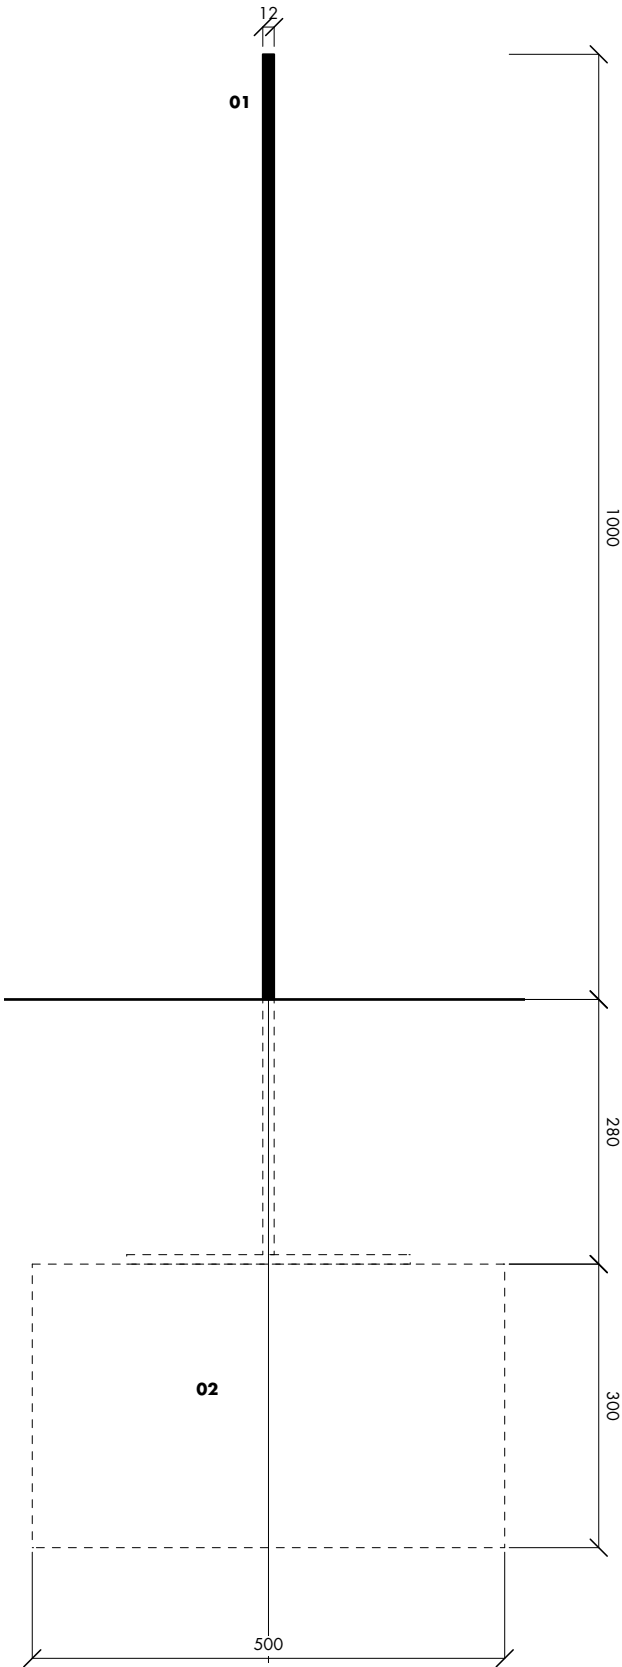

NI3 (30) 311/02 • signage fin cross section

- 01 12mm steel plate signage fin
- paint finished
- colour: RAL 9005
- specification M60/130A
- 02 concrete base + fixings to structural engineer's details + specification
- 03 3mm ppc aluminium flat cut letter signage, single sided
- font: urban splash medium
- RAL 9016 white
- specification N14/110
- fixing tab with VHB self adhesive tape suitable for bonding to substrate
- 04 3mm PPC aluminium flat cut arrow
- colour: white RAL 9016
- height as per dimensions on drawing
- fixing tab with VHB self adhesive tape suitable for bonding to substrate

- notes**
- for street signage location plan refer [30] 310
 - for house signage refer [30] 301
 - for site GAs refer to NI3 [00] series drawings
 - for terrace GAs refer to NI3 [10] series drawings
 - for plot GAs refer to NI3 [20] series drawings
 - for meter cabinets refer to NI3 [30] 000 series drawings
- * street signage to be coordinated alongside landscape design

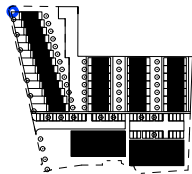

b • construction update - lockyard lane	21 04 21 • hw • rt
a • construction issue	16 04 21 • hw • rt
• first issue	12 03 21 • hw • rt
rev • description	issued • drawn • checked
	+44 (0)151 709 8211
	+44 (0)207 253 8881
project	NI3 C
client	urban splash
drawing number	NI3 C [30] 311 b
scale	1:5 @ a3
status	construction

street signage - setting out

do not scale from this drawing • all dimensions are to be set out and checked on site prior to starting construction • any discrepancy found between information given on this drawing and that given elsewhere or recorded on site shall be brought to the attention of the project architect immediately