


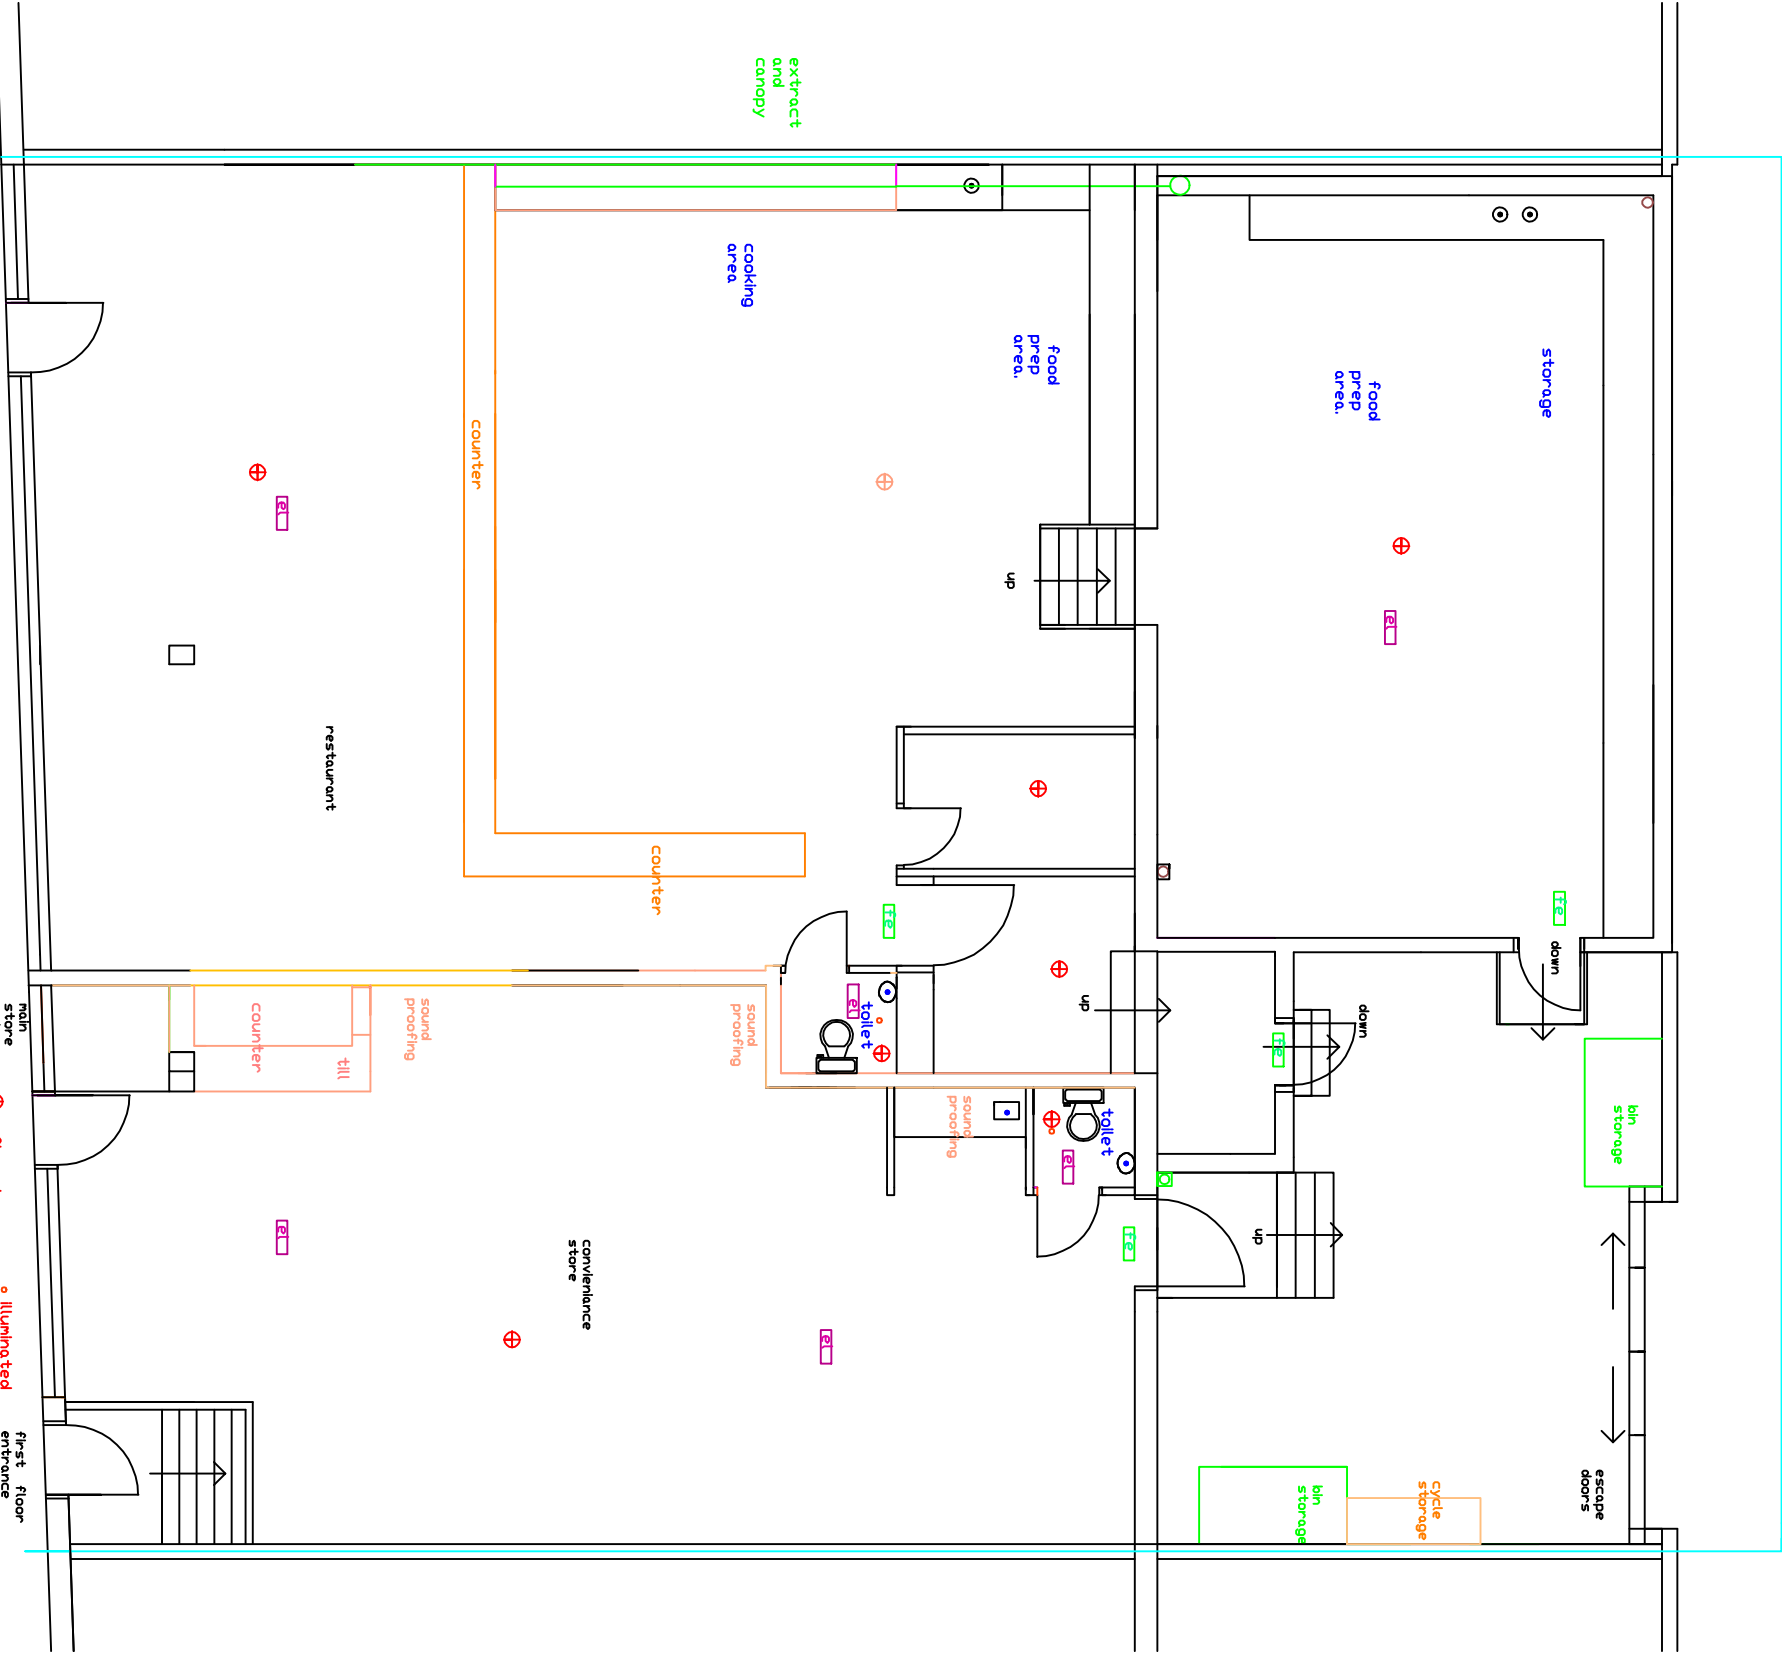

**PROPOSED
GROUND FLOOR
LAYOUT
1:100**

PLEASE DO NOT SCALE OF THIS
DRAWING TAKE ALL DIMENSIONS ON
SITE
(builders Note)
Do not start any works until
all the approvals have been
obtained.
Any discrepancy to be reported
to Plans Drawn as soon as
possible.

Client:

**BAHMAN SAMALL FARAJ ,
863-871,STOCKPORT ROAD,
LEVENSHULME,
M19
TEL07916037389**

drawing title:
**CHANGE OF USE TO THE
GROUND FLOOR TO A
FOOD AND GROCERIES
CONVENIENCE STORE**

Project:
**MANCHESTER CITY COUNCIL
PLANNING AND BUILDING
CONTROL APPLICATION**

PLANS DRAWN
tel.no
07952934281
07856609593

email
Bawintherbottom
@aol.com
www.plansdrawn.org

date:
JULY. 2022

drawn:
DRW

project no.
BR 863

drw. no.
23

A3 paper