



©2020 Cellnex
All rights reserved. No part of this publication may be reproduced, stored in a retrieval system or transmitted in any form or by any means (Electronic, Mechanical, Photocopying, Recording or otherwise), without the prior written consent of the Company.

NOTES

BASED UPON ORDNANCE
SURVEY DIGITAL DATA
WITH THE PERMISSION OF
THE CONTROLLER OF HER
MAJESTY'S STATIONARY
OFFICE, © CROWN
COPYRIGHT. LICENCE NO.
100038864

O.S. LANDRANGER MAP
No. 109

	PROJ No			
	PROJ No			
	PROJ No			
2	PROJ No 238897 LOCATION PLAN	09/05/22	TC	STCS
1	PROJ No N/A FIRST ISSUE	25/06/19	HF	KML
ISS	REVISION	DATE	DRN	APP



CELLNEX UK
R+, 4TH FLOOR, 2 BLAGRAVE STREET, READING, RG1 1AZ
Tel. 020 4526 8553

SITE No 87486
MANCHESTER PICCADILLY
CLAYTON HOUSE
59 PICCADILLY
MANCHESTER
GREATER MANCHESTER
M1 2AQ

NGR SJ 84518 98278
OS GRID 384518 398278


TITLE
LOCATION PLAN

SCALE	SEE DRAWING		
DRAWN	HF	24/06/19	
APPROVED	TCS	09/05/22	

DRG No.	Sheet 1 of 1	Rev
87486-00-004-ML002		2



LOCATION PLAN
SCALE 1:50,000

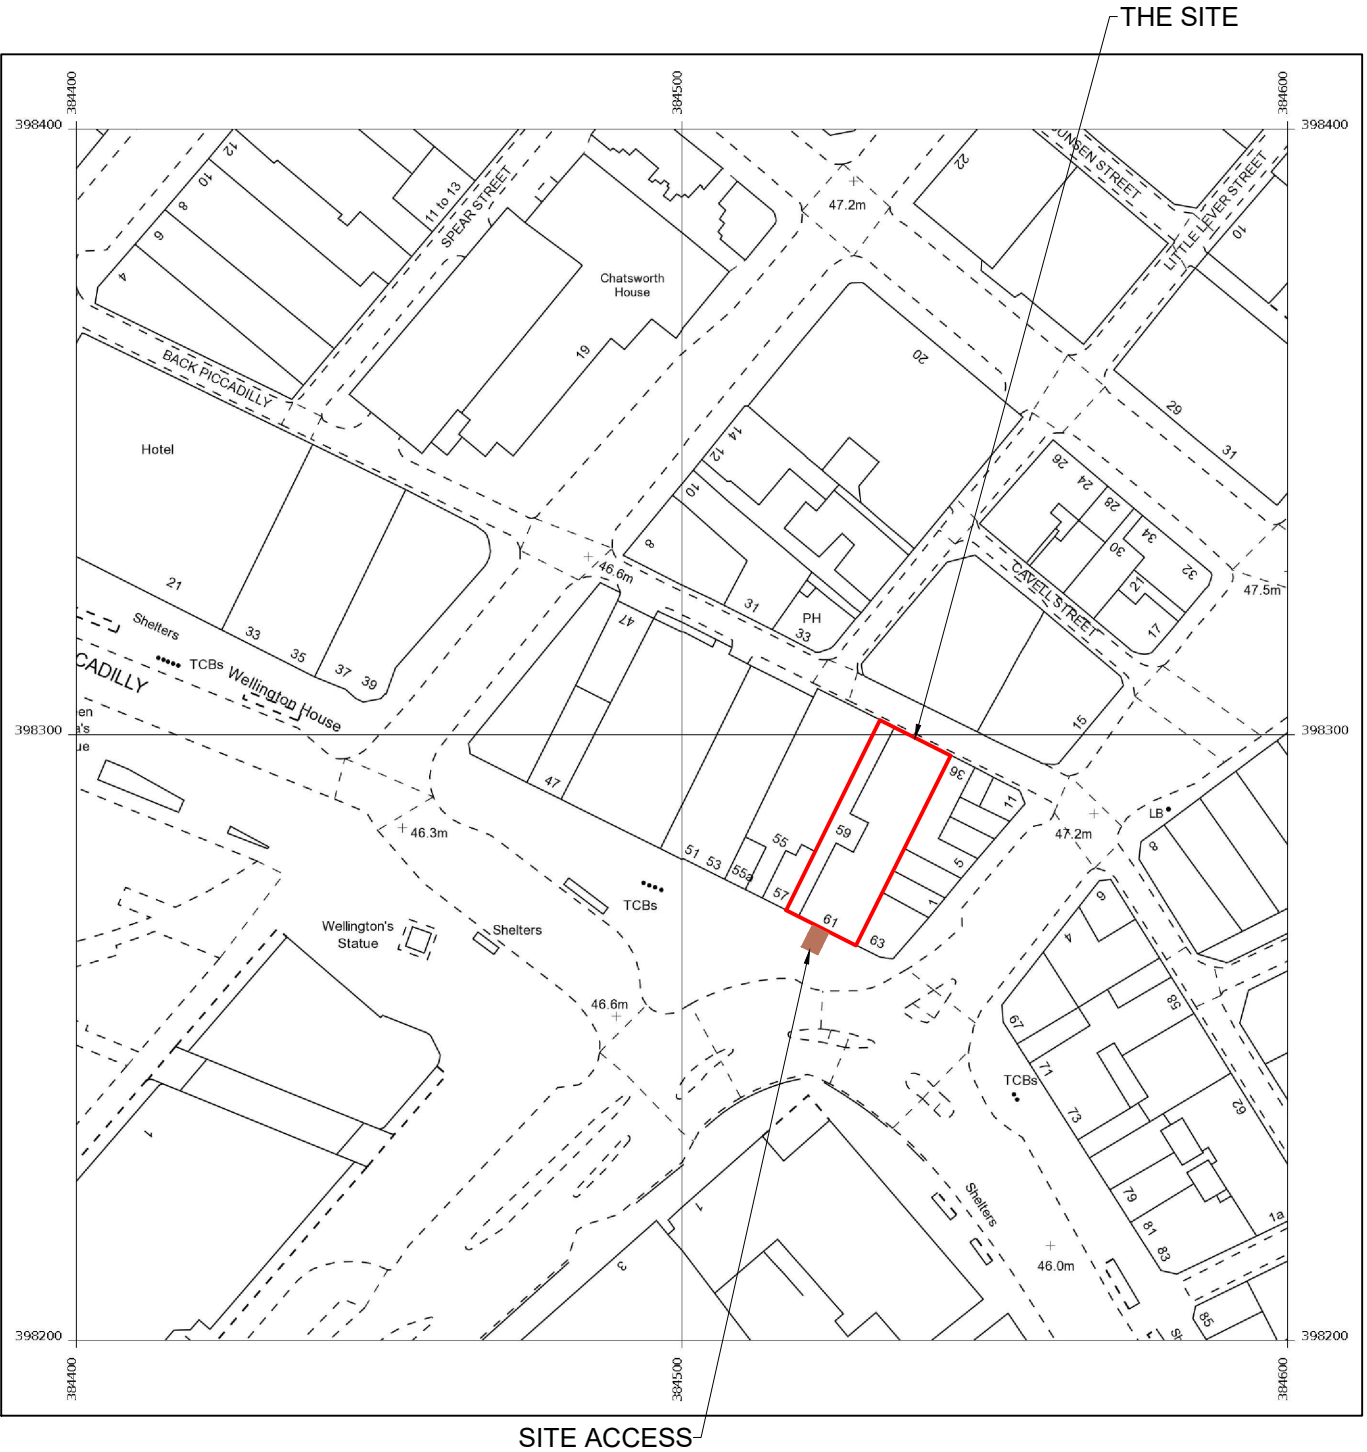

LOCATION PLAN
SCALE 1:1250