


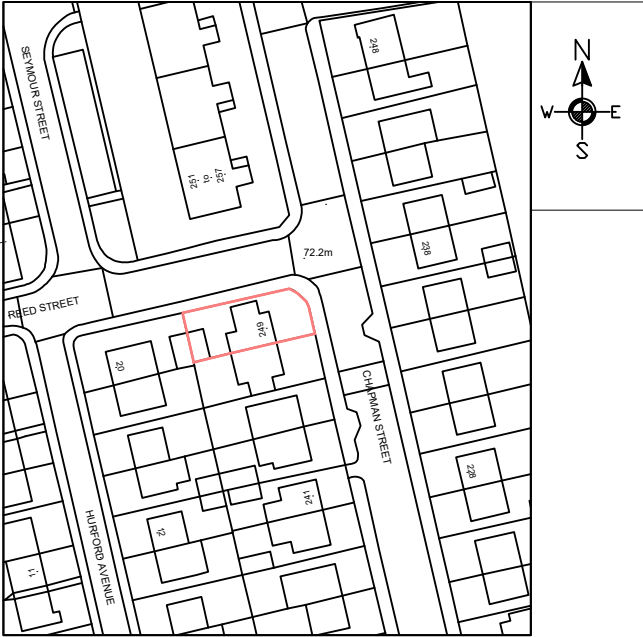

Project RETENTION OF A BOUNDARY FENCE AND GATES AT 249 CHAPMAN STREET, GORTON, MANCHESTER. M18 8NG	Contract. No.	Drg.No.	Revision	Scale 1:1250	@ A4		MAT Design Limited Town Planning & Building Control Consultants 17 BROOKSIDE AVE ECCLESTON ST. HELENS WA10 4RN Telephone:07850203448 E-mail:miketa@blueyonder.co.uk
		1		By MCC Chkd	Date JULY 2022		
Client MRS K DINESKANAN	Drawing Title SITE LOCATION PLAN						