



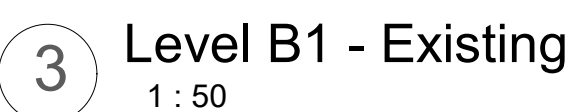

7 Right Side - Existing
1 : 100

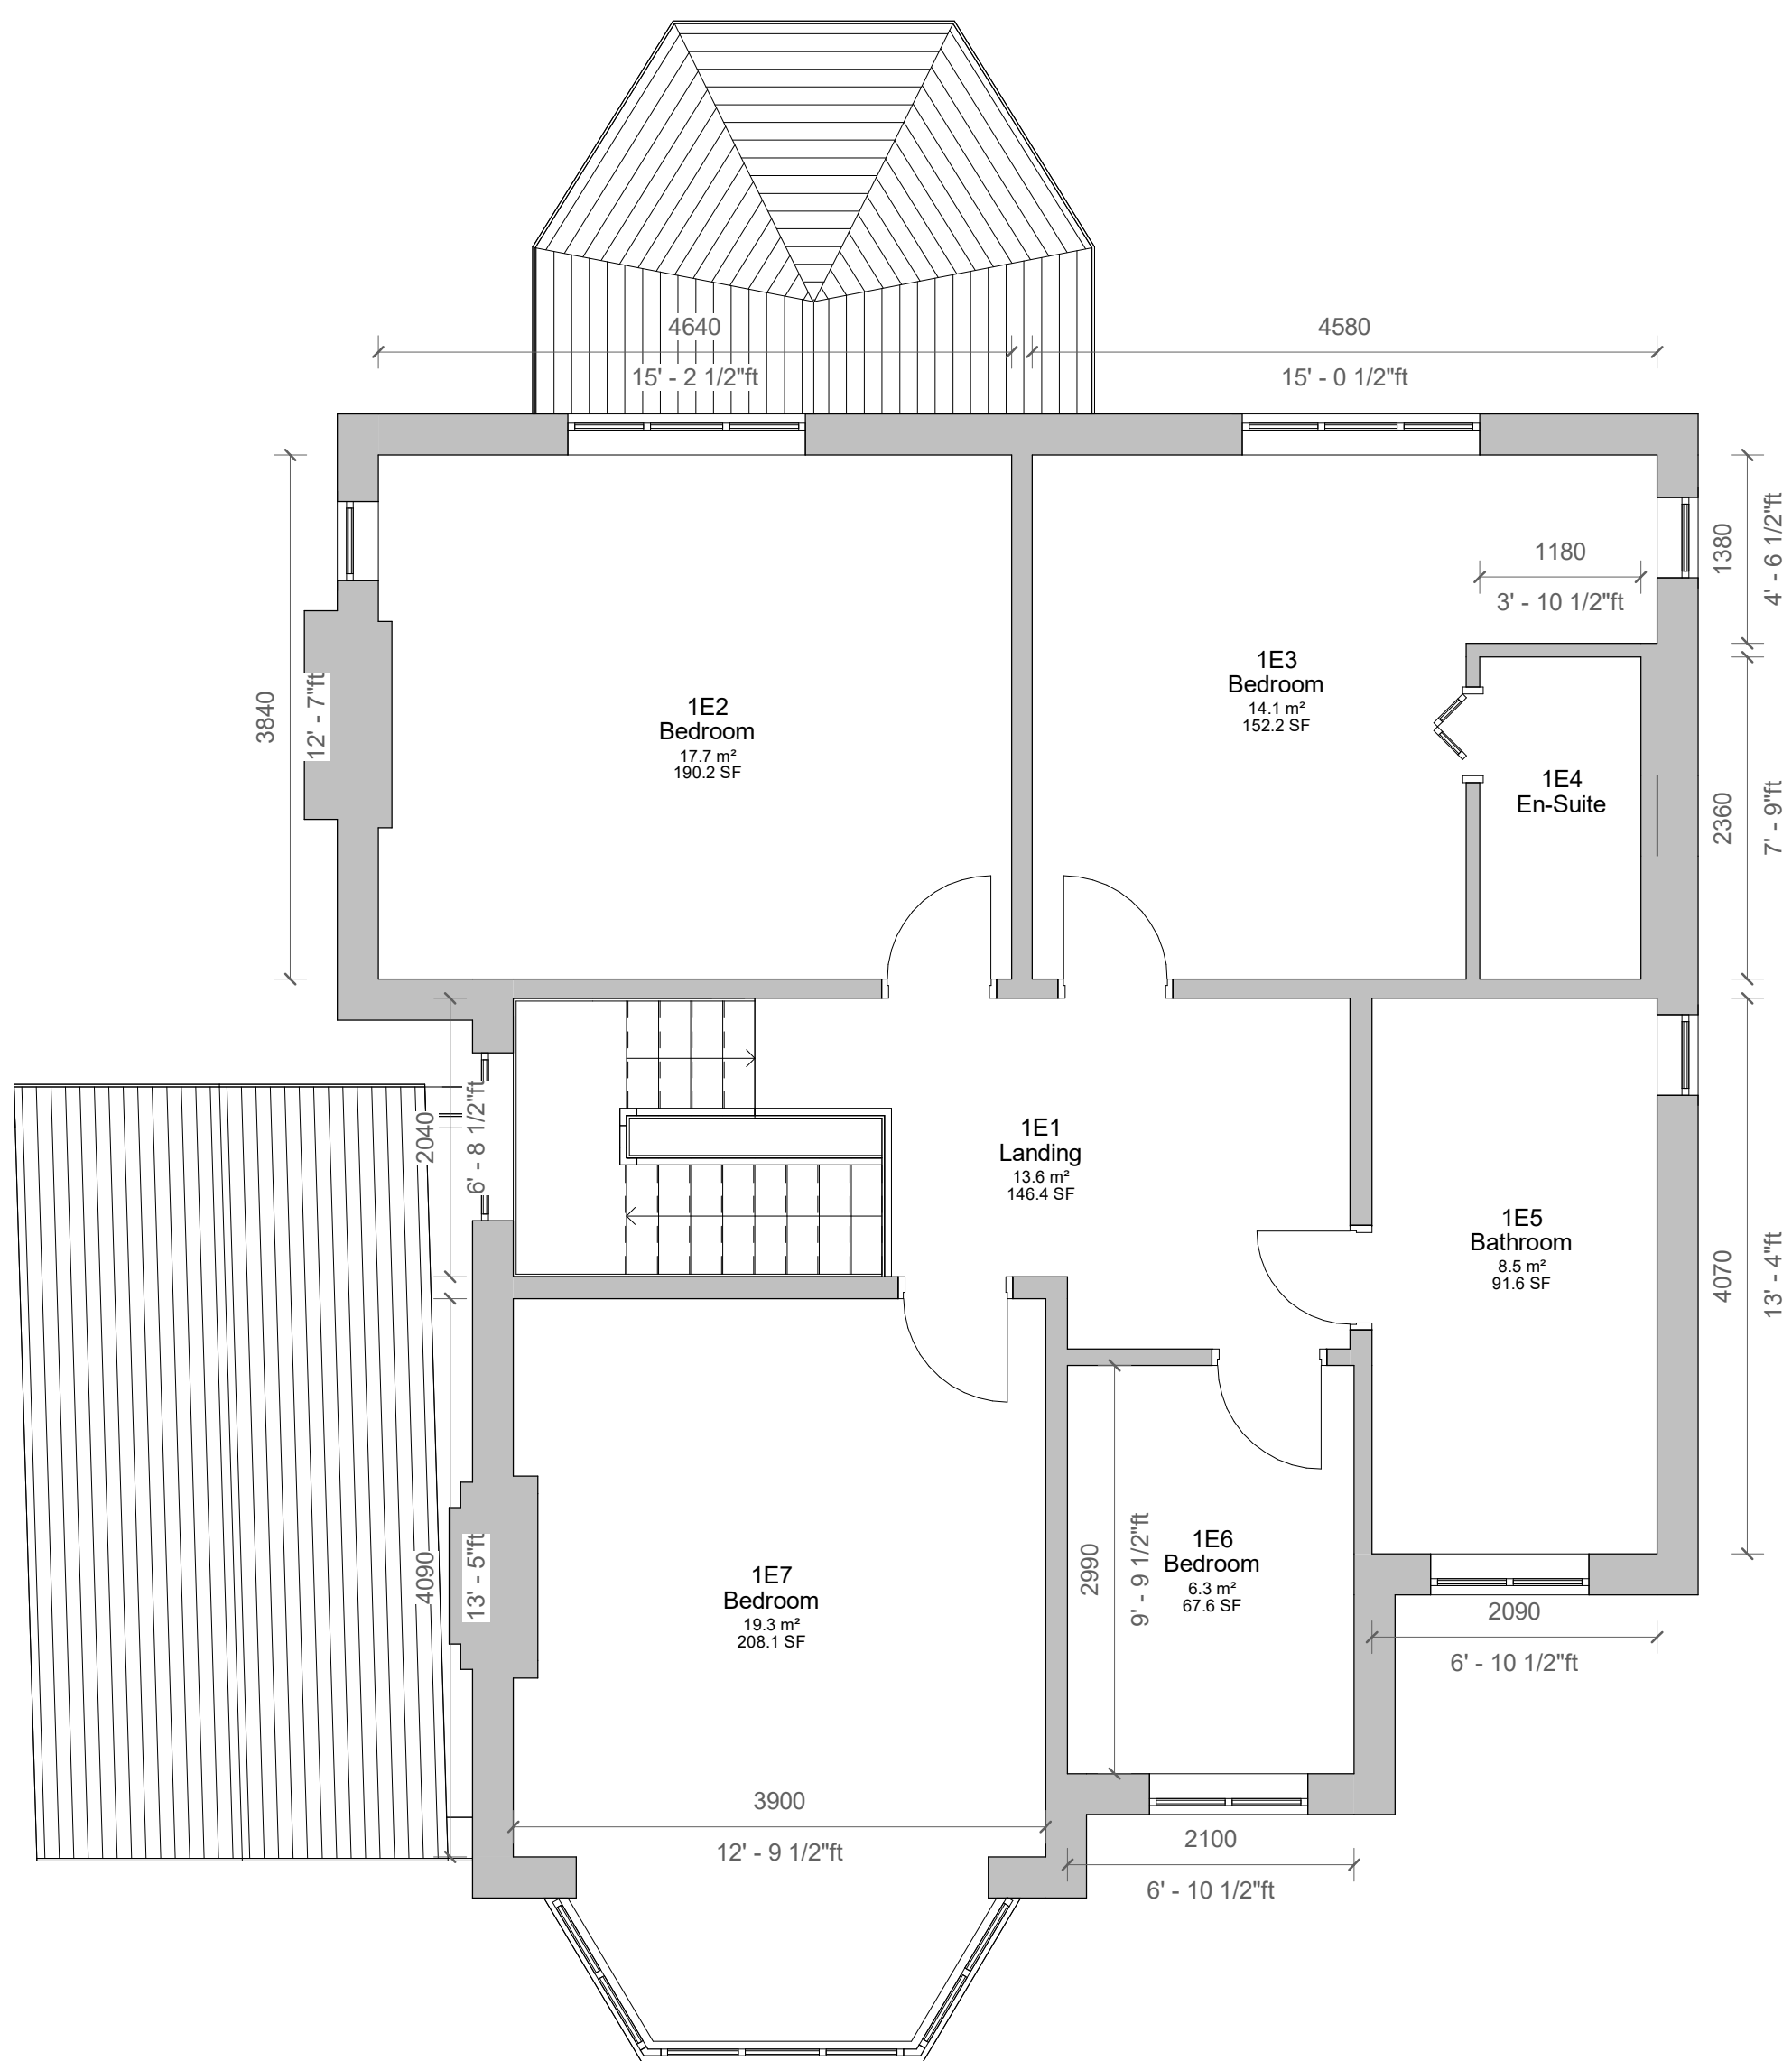

3	Full Survey	15/06/2022
2	Dims	01/06/2022
1	Dims added	30/05/2022
No.	Description	Date

PROJECT			
25 Park Road			
TITLE			
Existing Plans and Elevations			
CLIENT			
Rosenberg			
STATUS			
DESIGN			
DRAWN BY		DATE	
TP		25/05/2022	
		SCALE (@ A1)	
		As indicated	
PROJECT NUMBER		DRAWING NUMBER	
GSS22001		002	
		REV	
		3	
S T U D I O S			
www.goldsketch.co.uk		info@goldsketch.co.uk	
		0161 792 9595	
NOTES © COPYRIGHT. ALL RIGHTS RESERVED. THIS DRAWING MUST NOT BE REPRODUCED WITHOUT PRIOR WRITTEN CONSENT. THIS DRAWING IS THE PROPERTY OF GOLD SKETCH. ALL RIGHTS ARE RESERVED AND INTENDING TO USE THIS DRAWING WITHOUT THE CURRENTS ELEVATIONS, LEGISLATION, PLANNING CODES OF PRACTICE AND BRITISH STANDARDS. ALL DIMENSIONS ON THIS DRAWING ARE IN MILLIMETRES UNLESS OTHERWISE STATED.			

