
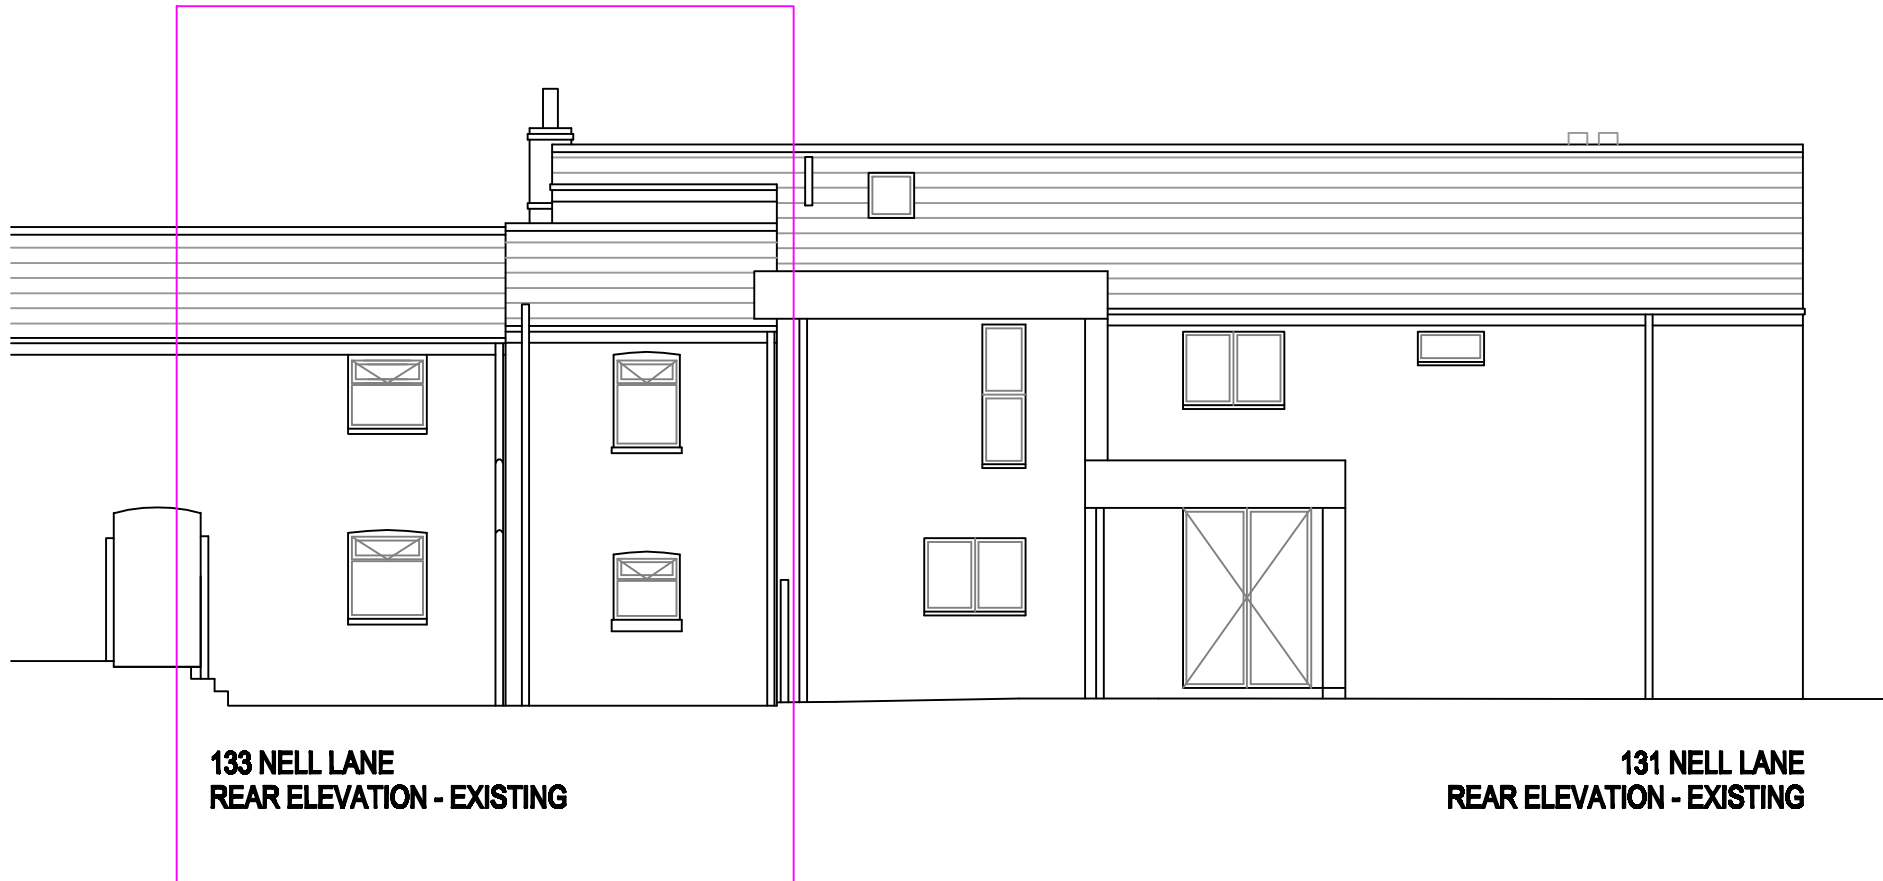


F005 - Rear Elevation - Existing

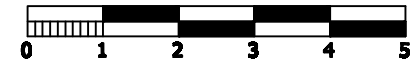

133 NELL LANE
REAR ELEVATION - EXISTING

131 NELL LANE
REAR ELEVATION - EXISTING