
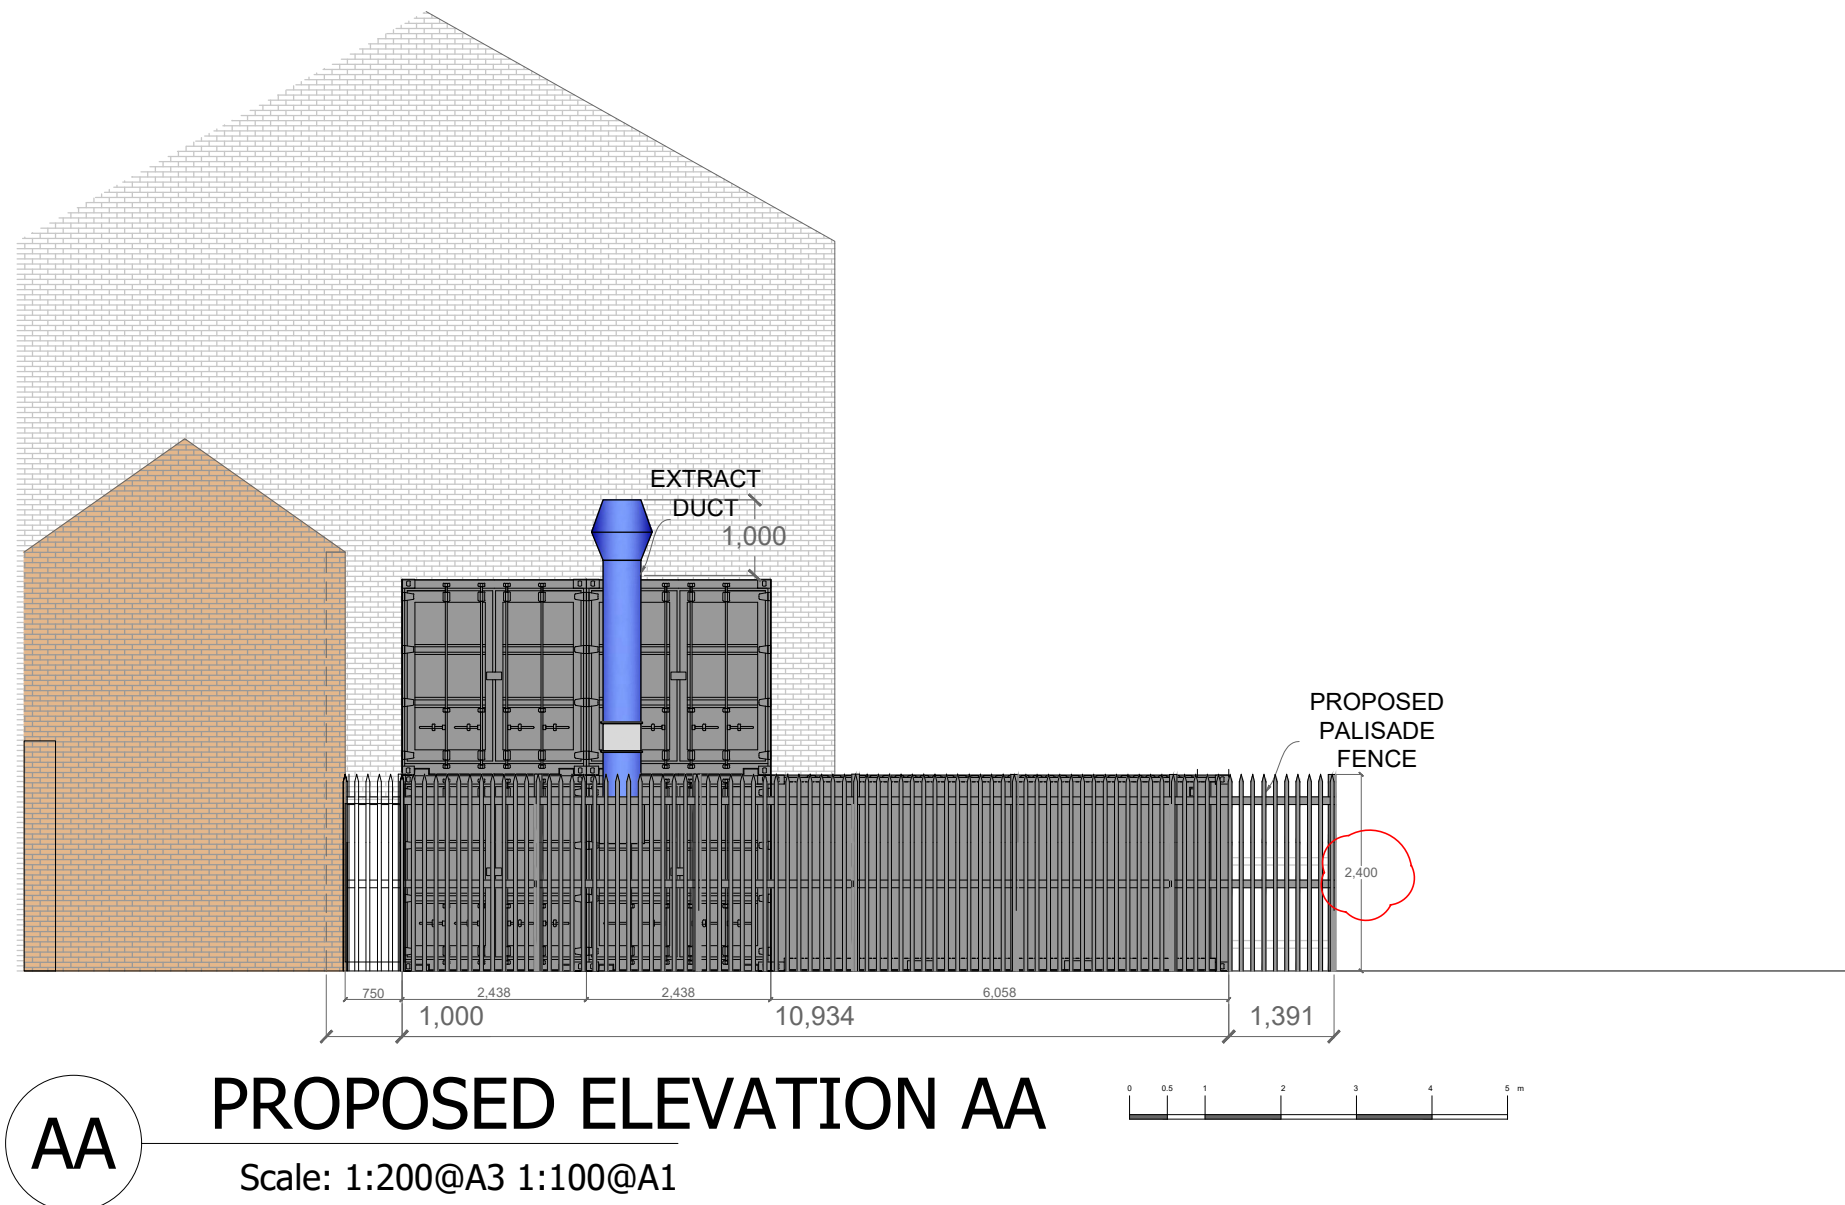
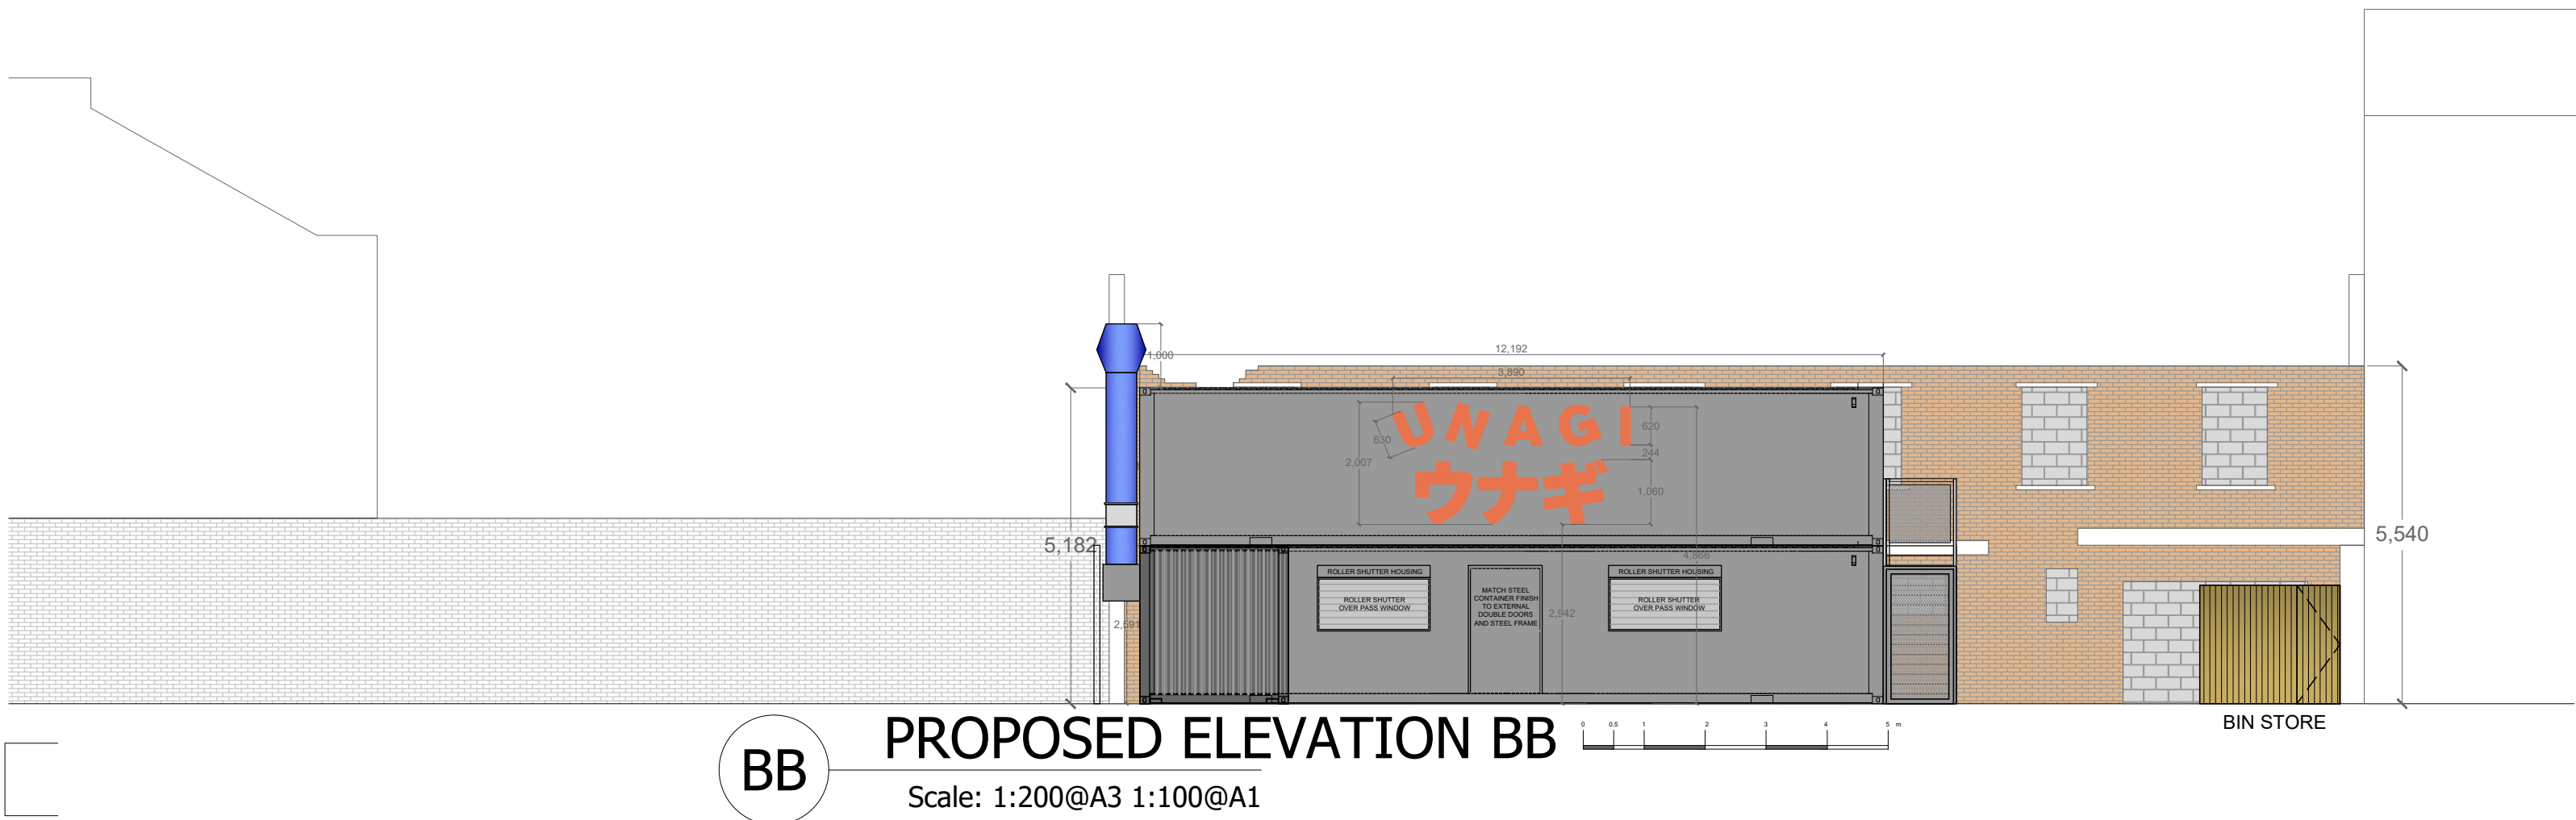
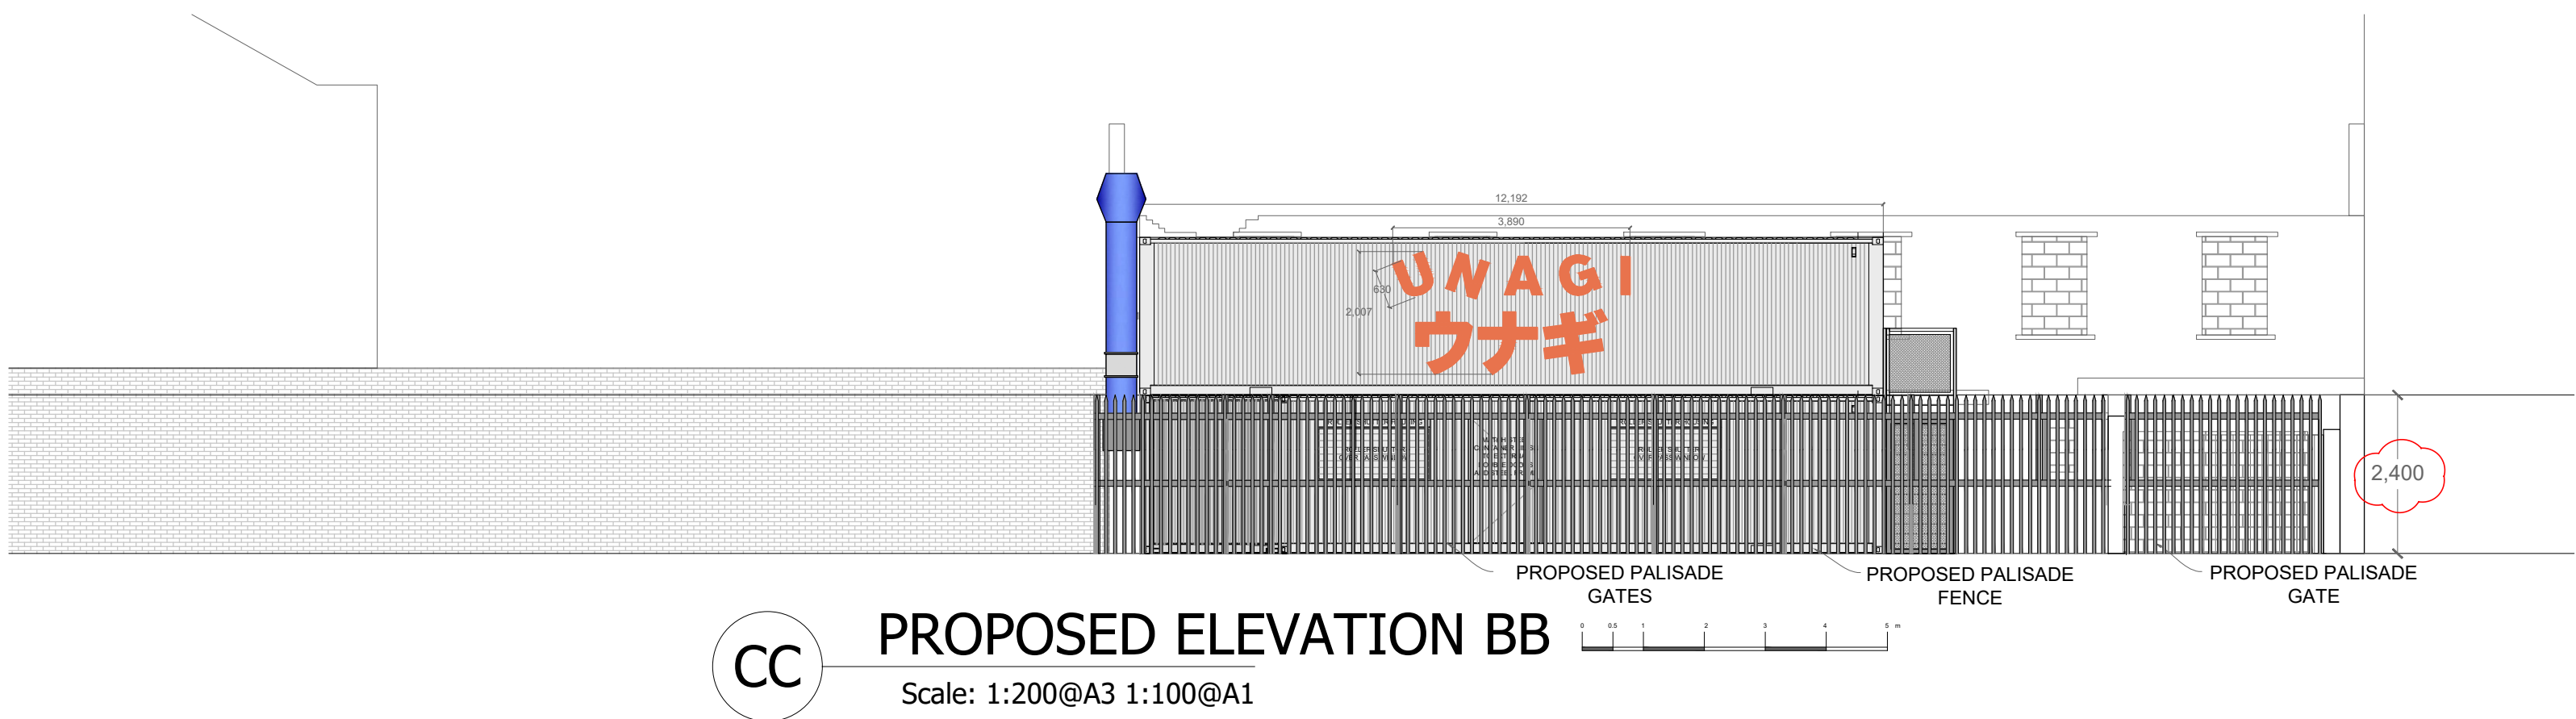


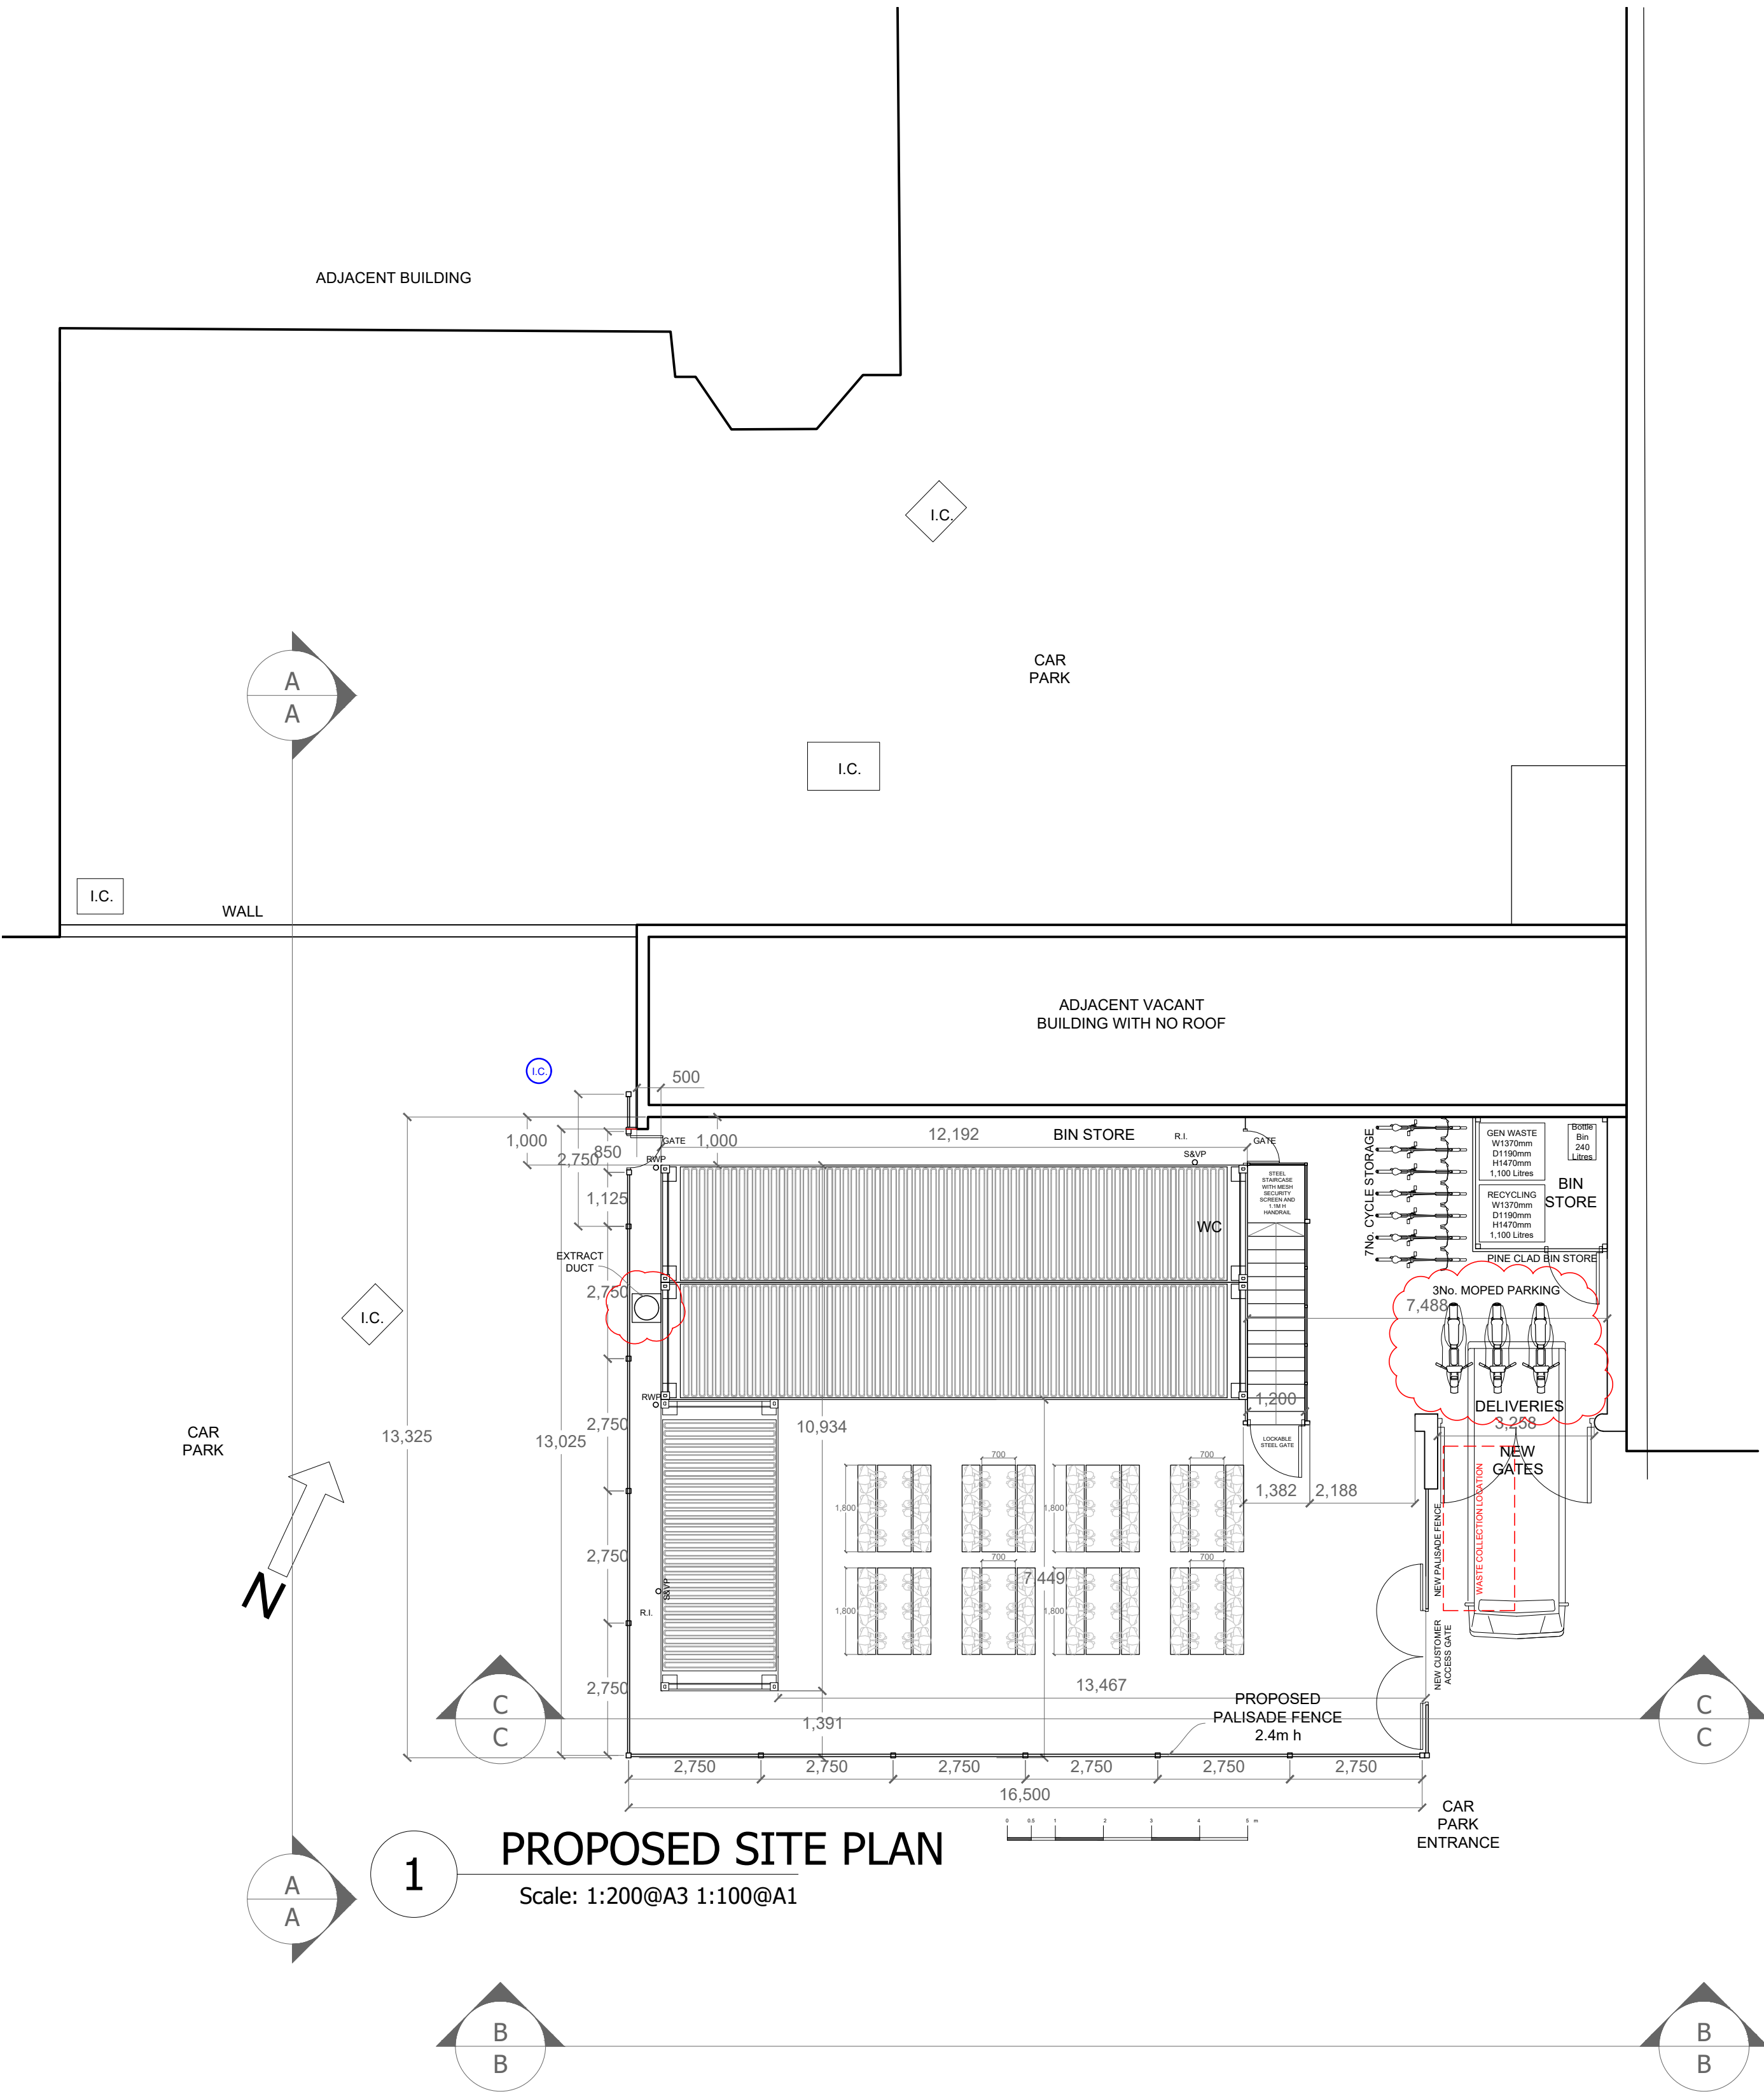

REV	DATE	DESCRIPTION
B	17-02-22	Revised fencing location to return behind containers for increased security
C	28-04-22	Revised to show relocated accessible WC and ductwork
D	09-05-22	Revised to show height of individual signage letters
E	12-05-22	Revised to show height of individual signage letters, bin store, customer entrance and bike and moped parking
F	18-05-22	Revised to show height palisade fence at 2.4m h and 3 moped parking locations.

DATE	SCALE	DRG TITLE
OCT 21	as shown	PROPOSED BUILDING ELEVATIONS
JOB NO 2248	DRG NO 06	PROJECT 2304

ADA
INTERIOR ARCHITECTURE