


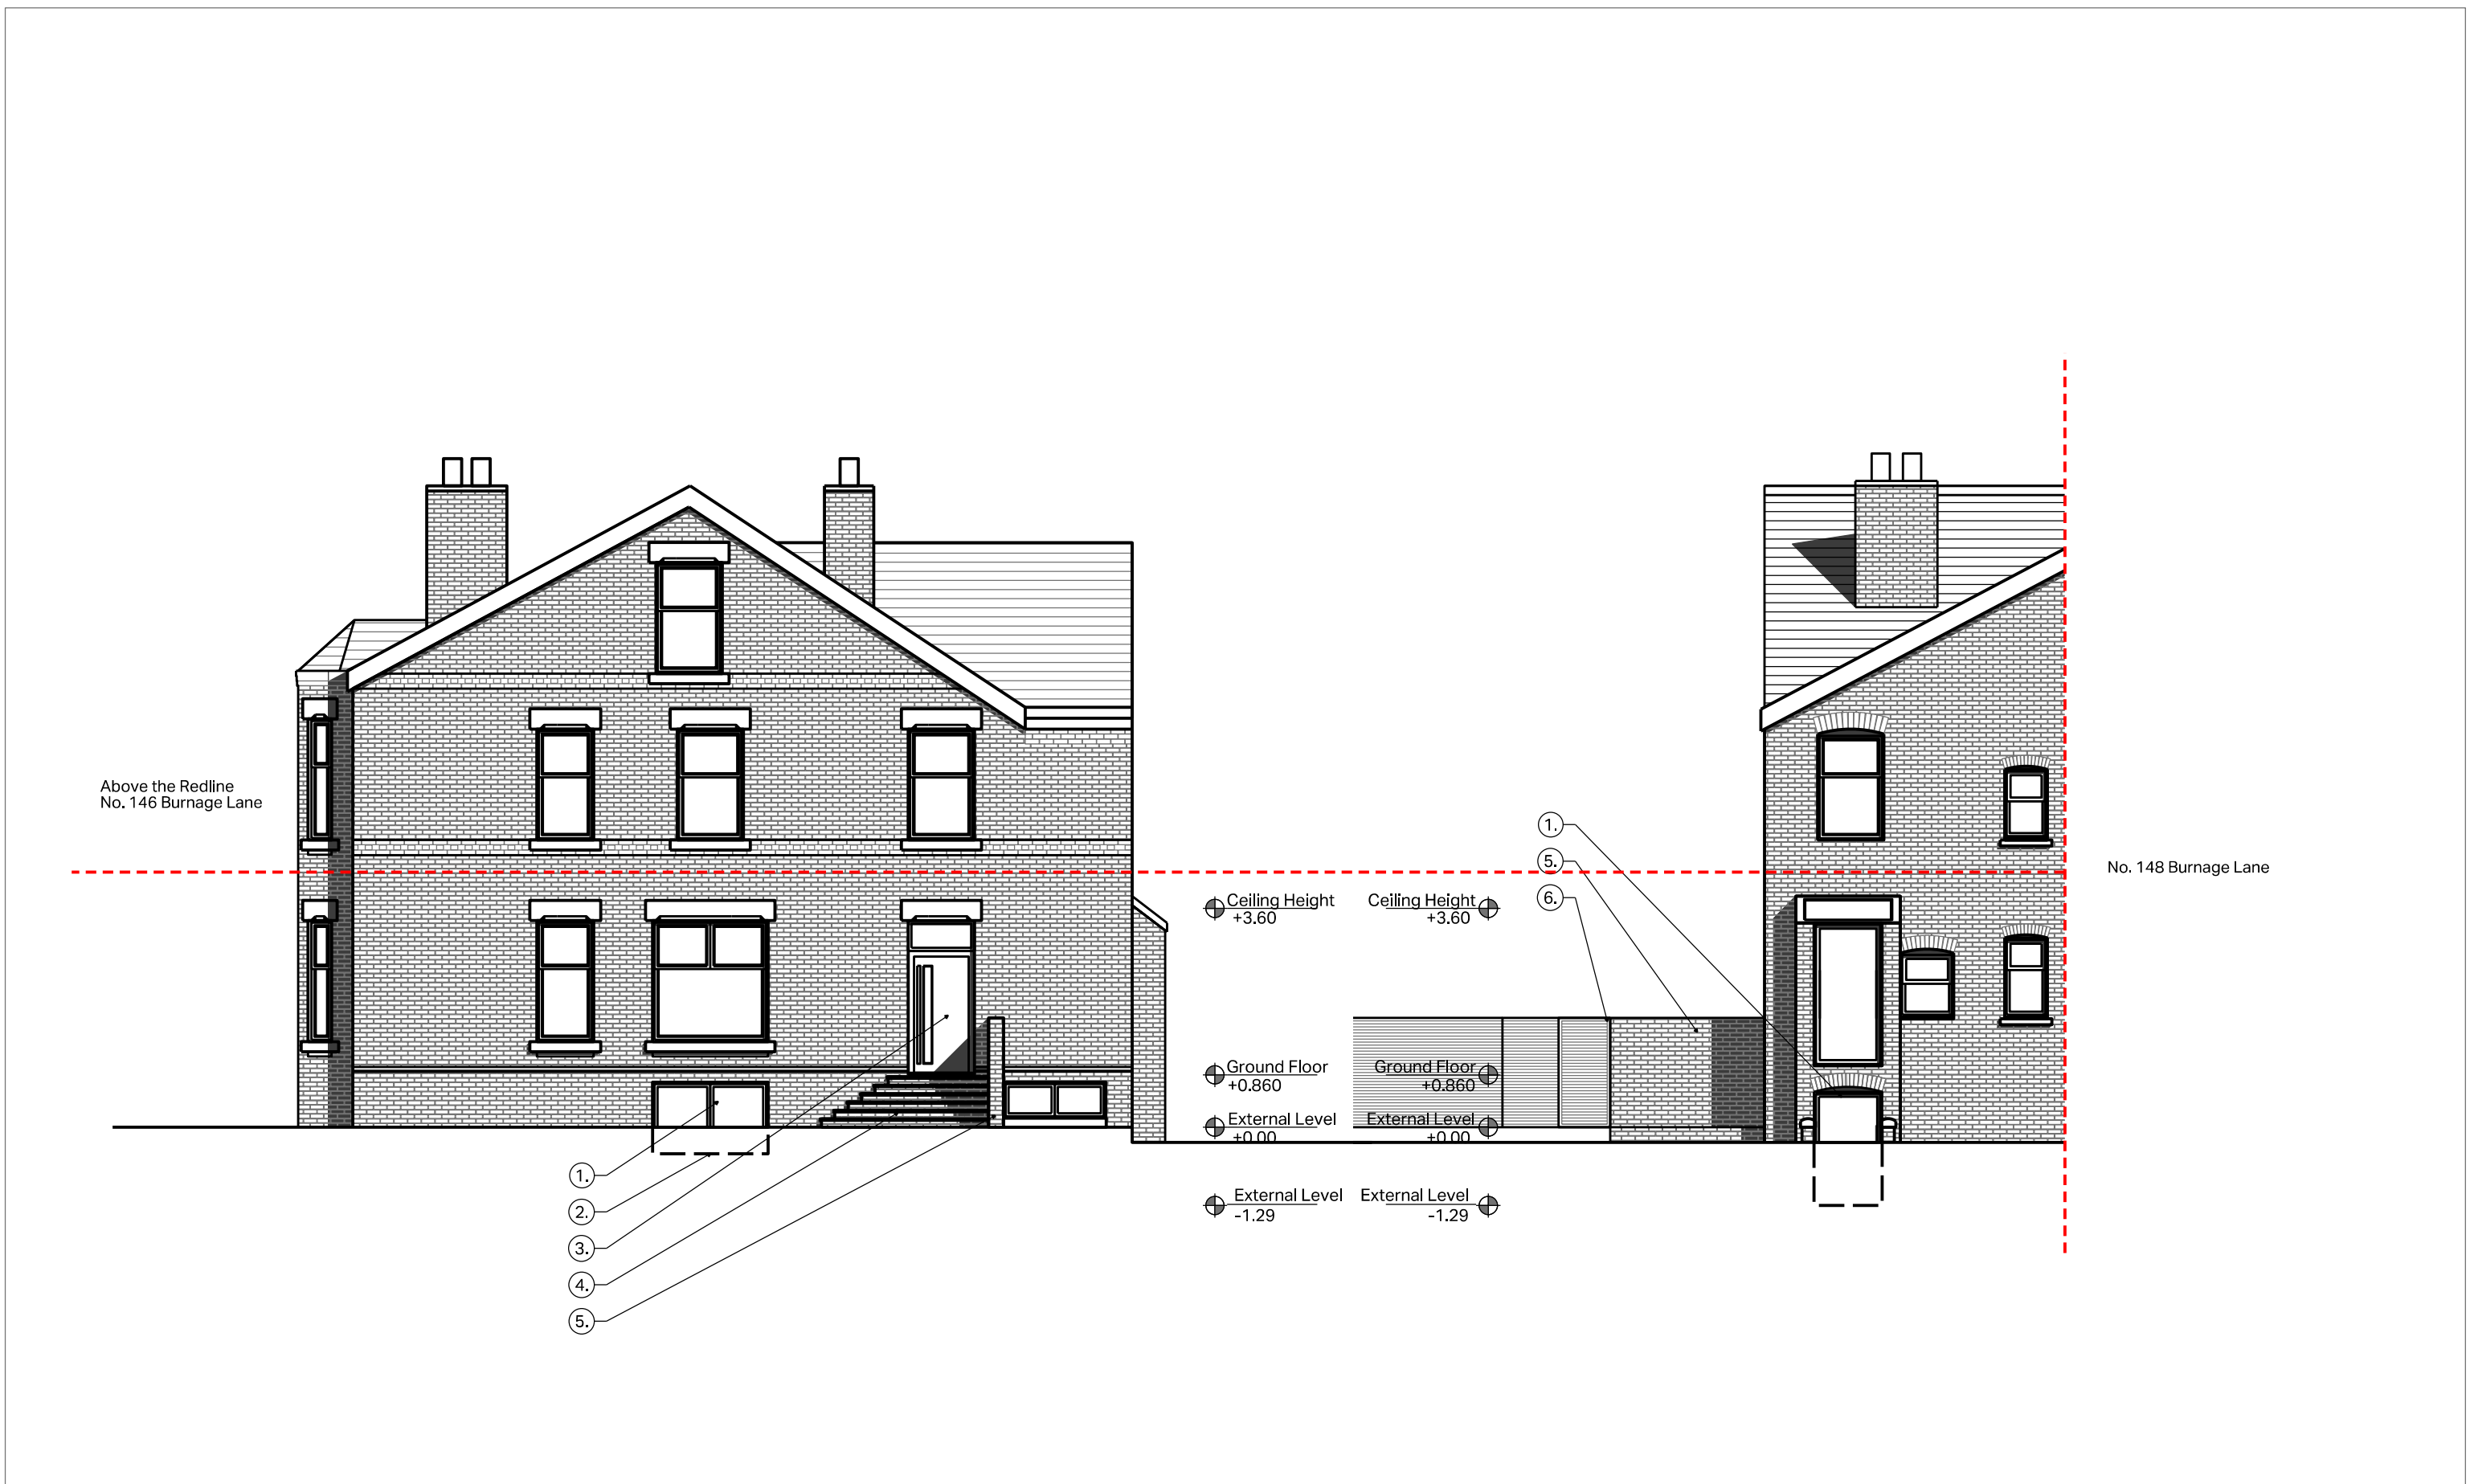

Rev	Description	By	Chk.	Date	Notes:			
					1. New white PVC window / door to match the existing			
					2. Shallow lightwell			
					3. New PVC front door to match the windows			
					4. Extended entrance steps to match the existing			
					5. New brick wall replaces the existing brickwall in matching brickwork			
					6. New timber fence panels / gate to rear garden			
					Scale 1:100			