


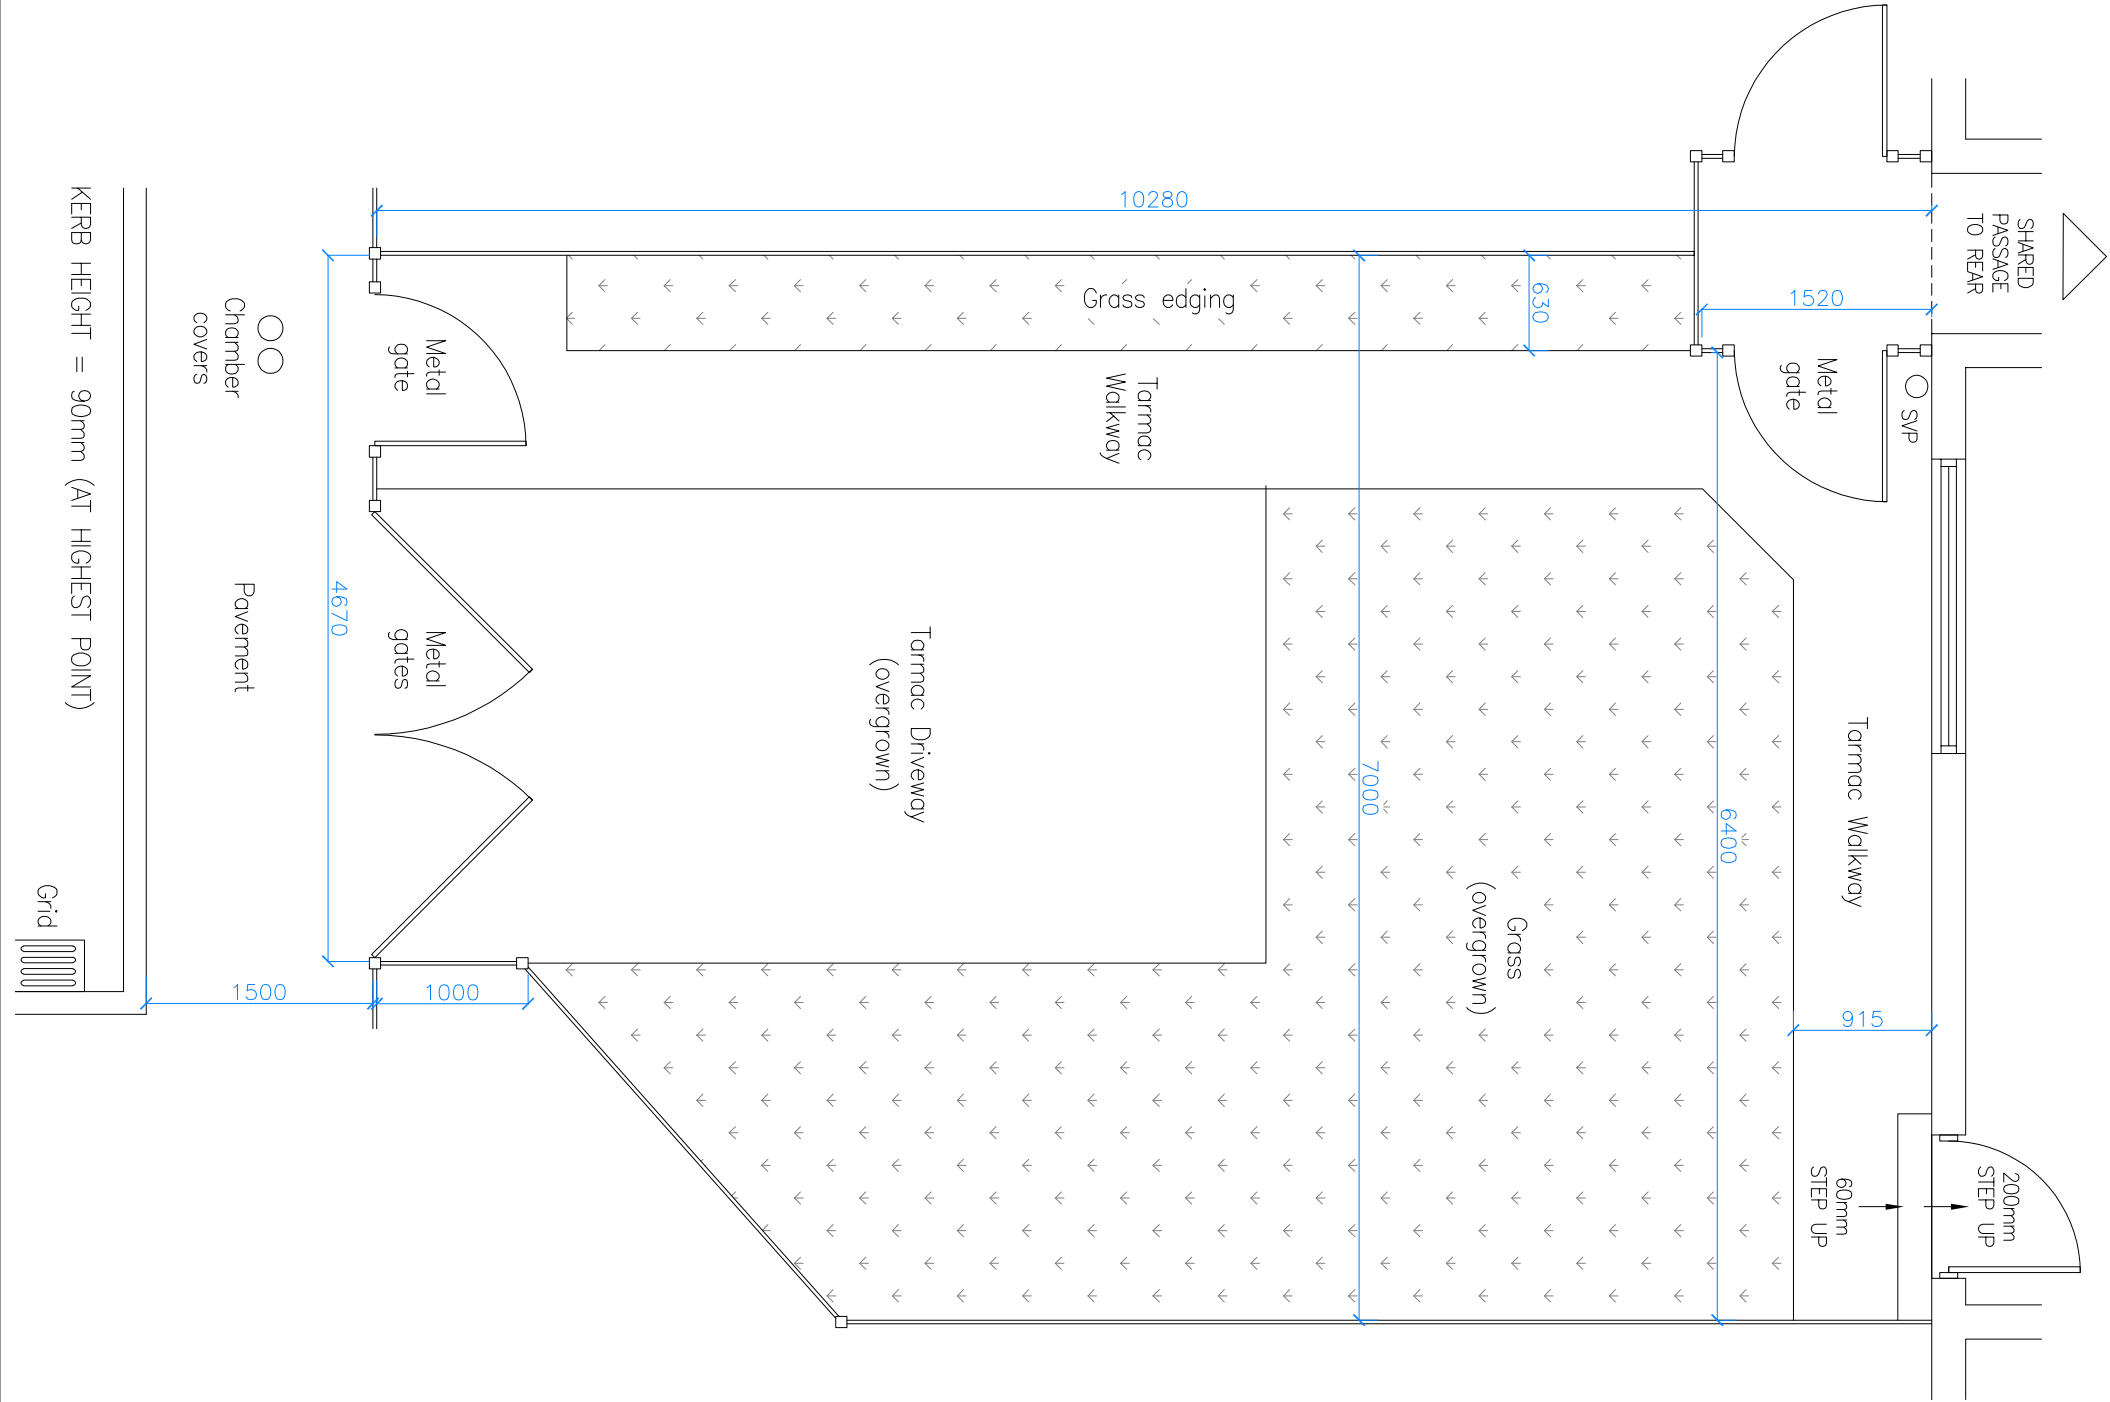

EXISTING FRONT GARDEN PLAN

REV	DESCRIPTION	DATE	BY	CHK	
Project:					
16 Wandsworth Avenue, Manchester					
Drawing Title:					
Existing Front Garden Layout					
Drawing No.:					
198-001					
Scale @ A3					
1:50	Revision:	Status:	Drawn By:	Date:	
	.		AU	02/08/22	

KERB HEIGHT = 90mm (AT HIGHEST POINT)

Grid