




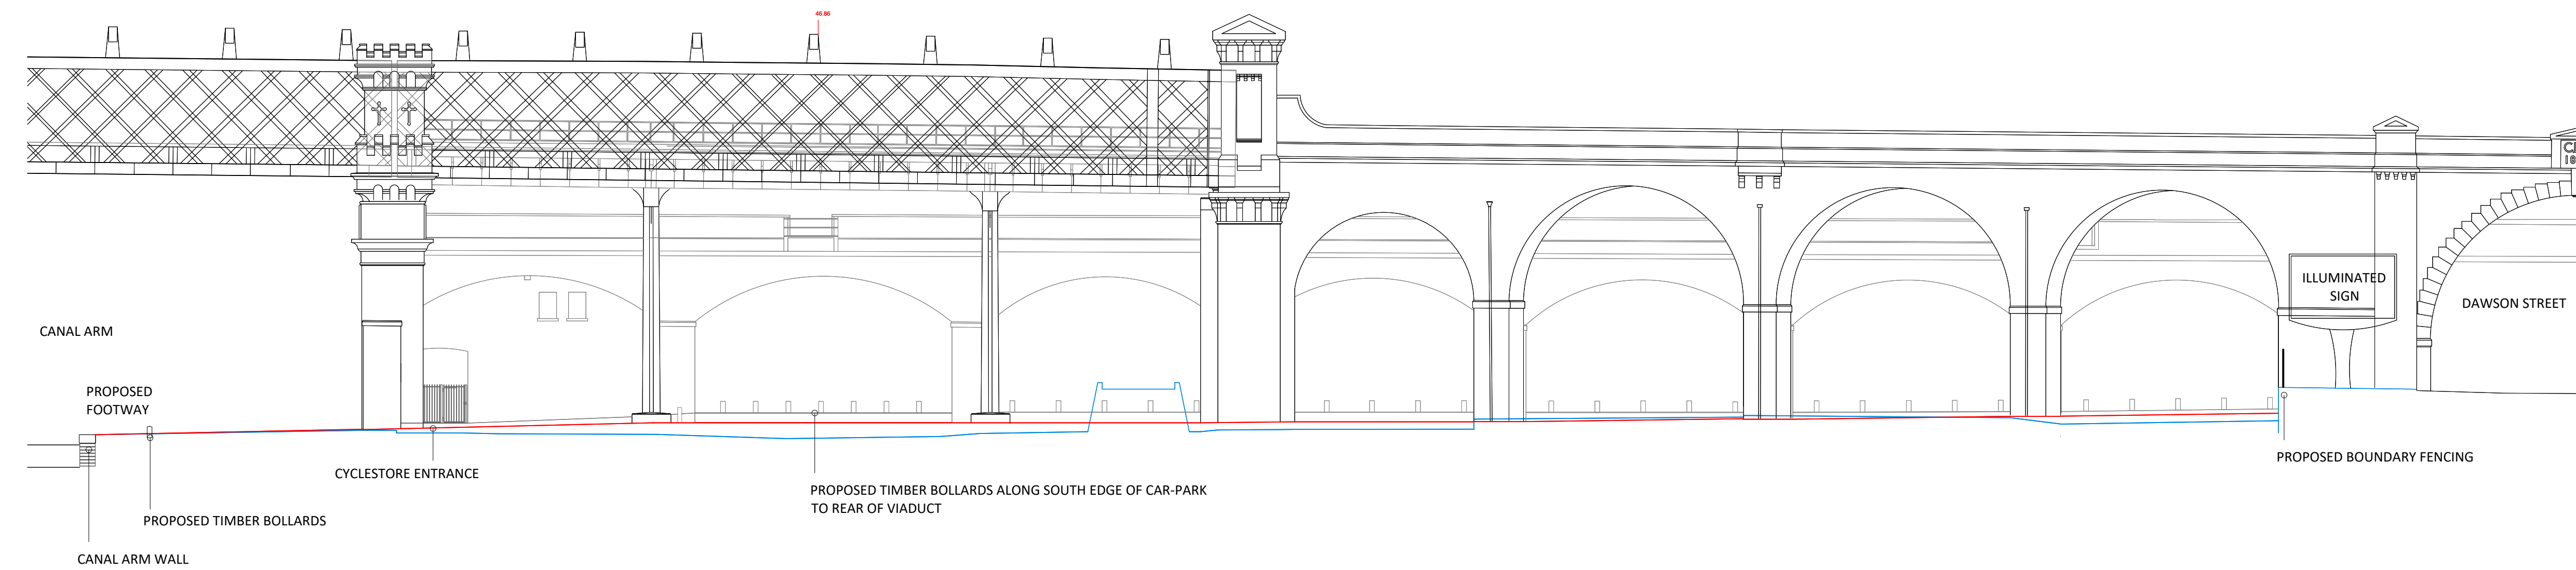


1:200 PROPOSED NORTH FACING ELEVATION A

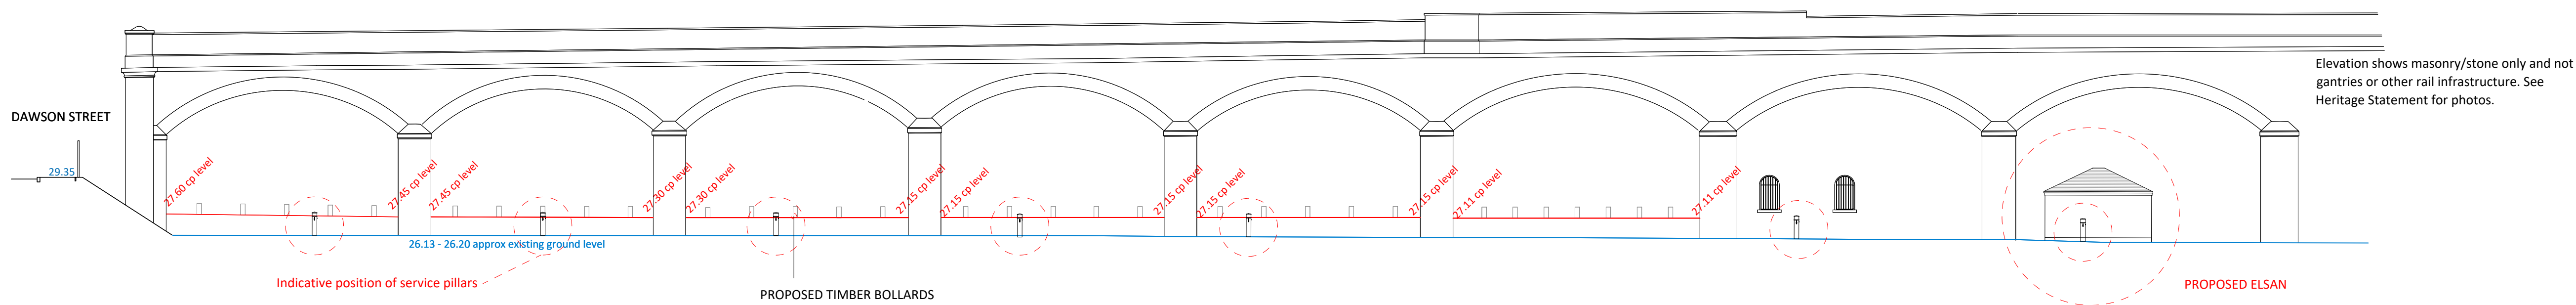

1:200 PROPOSED SOUTH FACING ELEVATION B

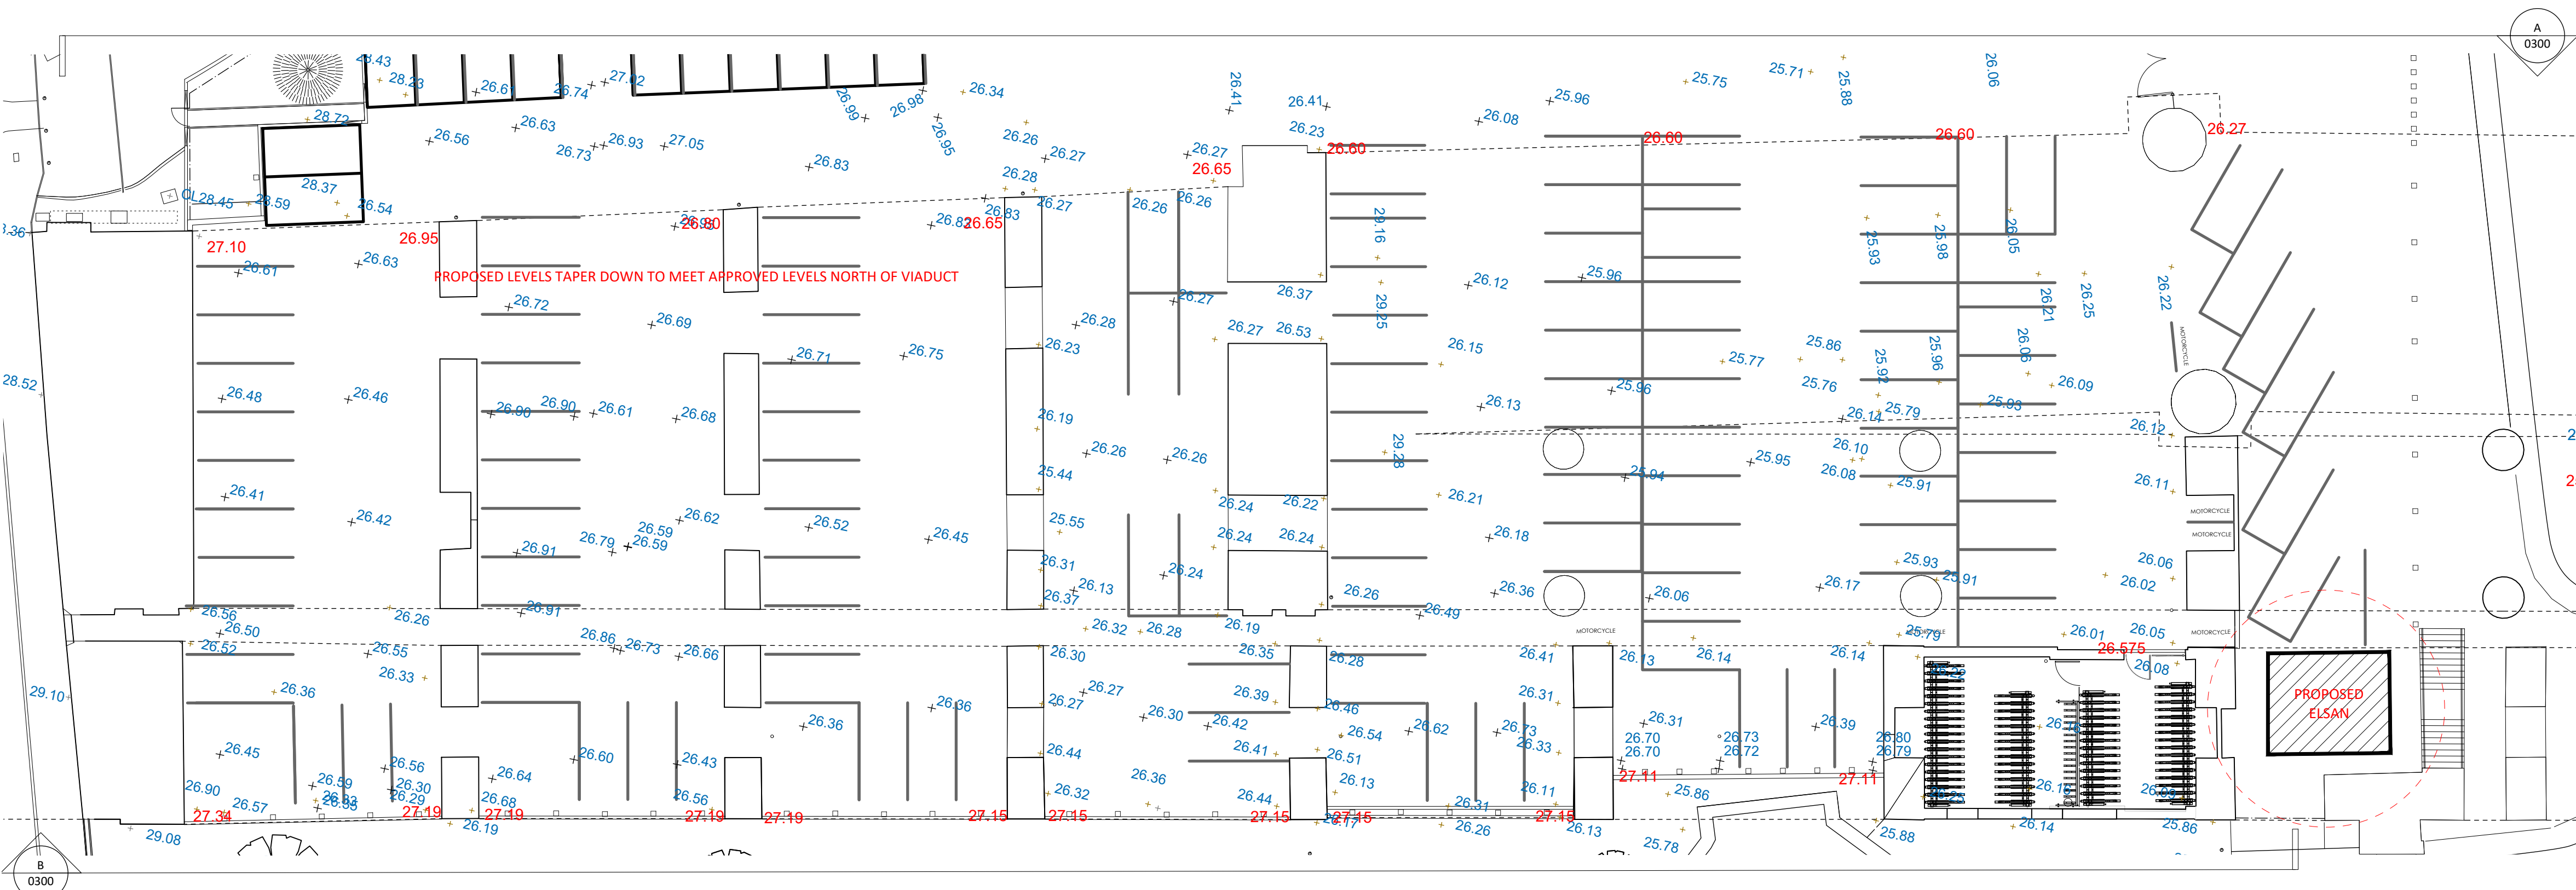

1:200 ELEVATION KEYPLAN

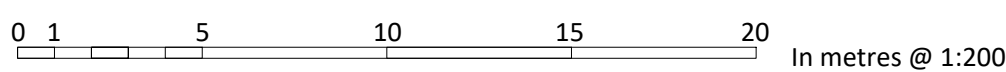

NOTES:
For Viaduct sections see LP drawing 394.301

Elevations based on measured survey by N D Oliver & Co Ltd
November 2007

Existing ground level
Approved proposed ground level
(NMA application 125388/NMC/2019)
Approved ground level
(Within cyclestore)

Masonry viaduct support -
Listed Structure - Metrolink

Masonry viaduct support -
Listed Structure - Network Rail

Masonry viaduct support -
Listed structure - Highways England

Masonry infill - not listed

Cast iron support
Metrolink

Cast iron support
Highways England

REV R1 RD 2021-08-20 Final Construction

31 BLACKFRIARS ROAD
SALFORD
MANCHESTER
M3 7AQ

+44 (0) 161 839 8336
www.landscapeprojects.co.uk
post@landscapeprojects.co.uk

JOB TITLE Potato Wharf 3&4

LOCATION Manchester

CLIENT Lendlease

TITLE Viaduct Elevations Ex. &
Proposed

SCALE 1: 200 @ A1

STATUS Final Construction

DATE 2019-07-08

DRAWN RD

CHECKED NS

REFERENCE 254173 LPP 90 SW L00 DET L 0000R1

© All information contained within this document remains copyright of Landscape Projects Ltd. and shall not be reproduced without prior consent.

(1) Do not scale from this drawing - use written dimensions only. (2) All dimensions are in millimeters unless noted. (3) All dimensions shall be verified on site before proceeding with the work. (4) Contractor to report and discrepancies or errors before proceeding on site. (5) Landscape Projects shall be notified of any discrepancies. (6) Engineer to specify all sub-bases. Any below ground construction is indicative.