



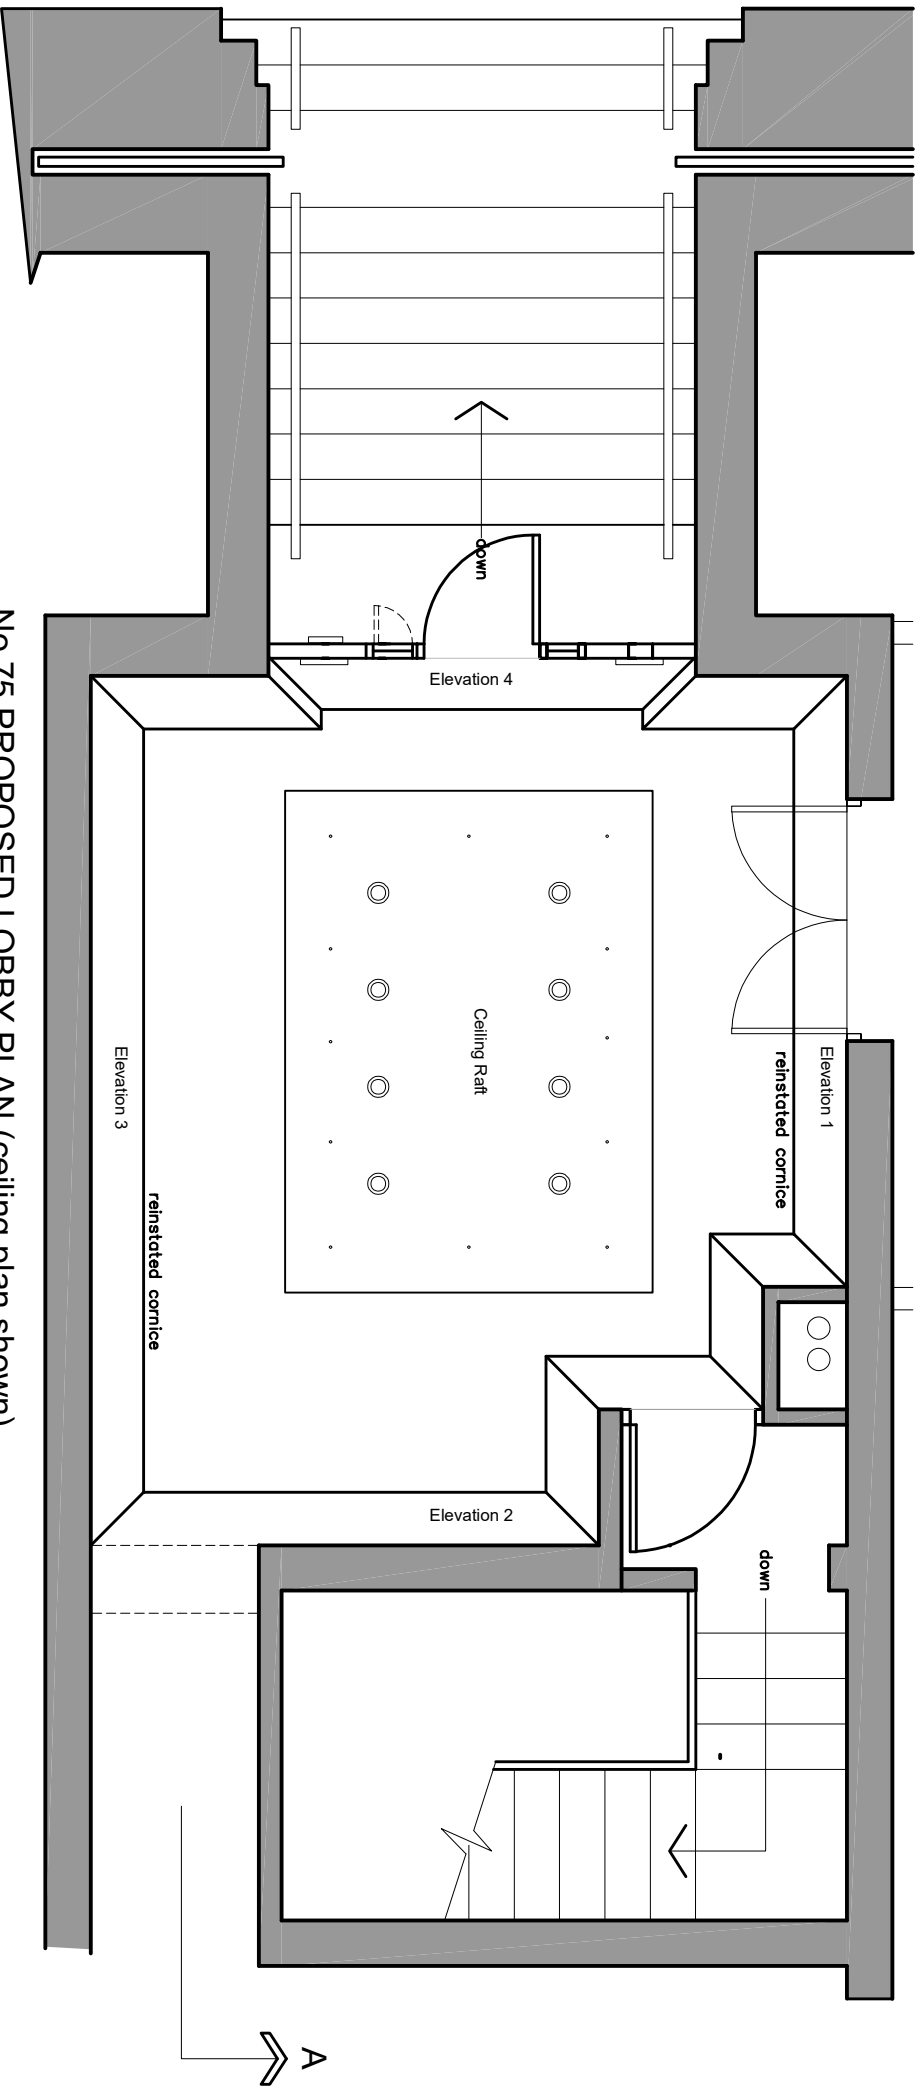

No.75 PROPOSED LOBBY PLAN (ceiling plan shown)

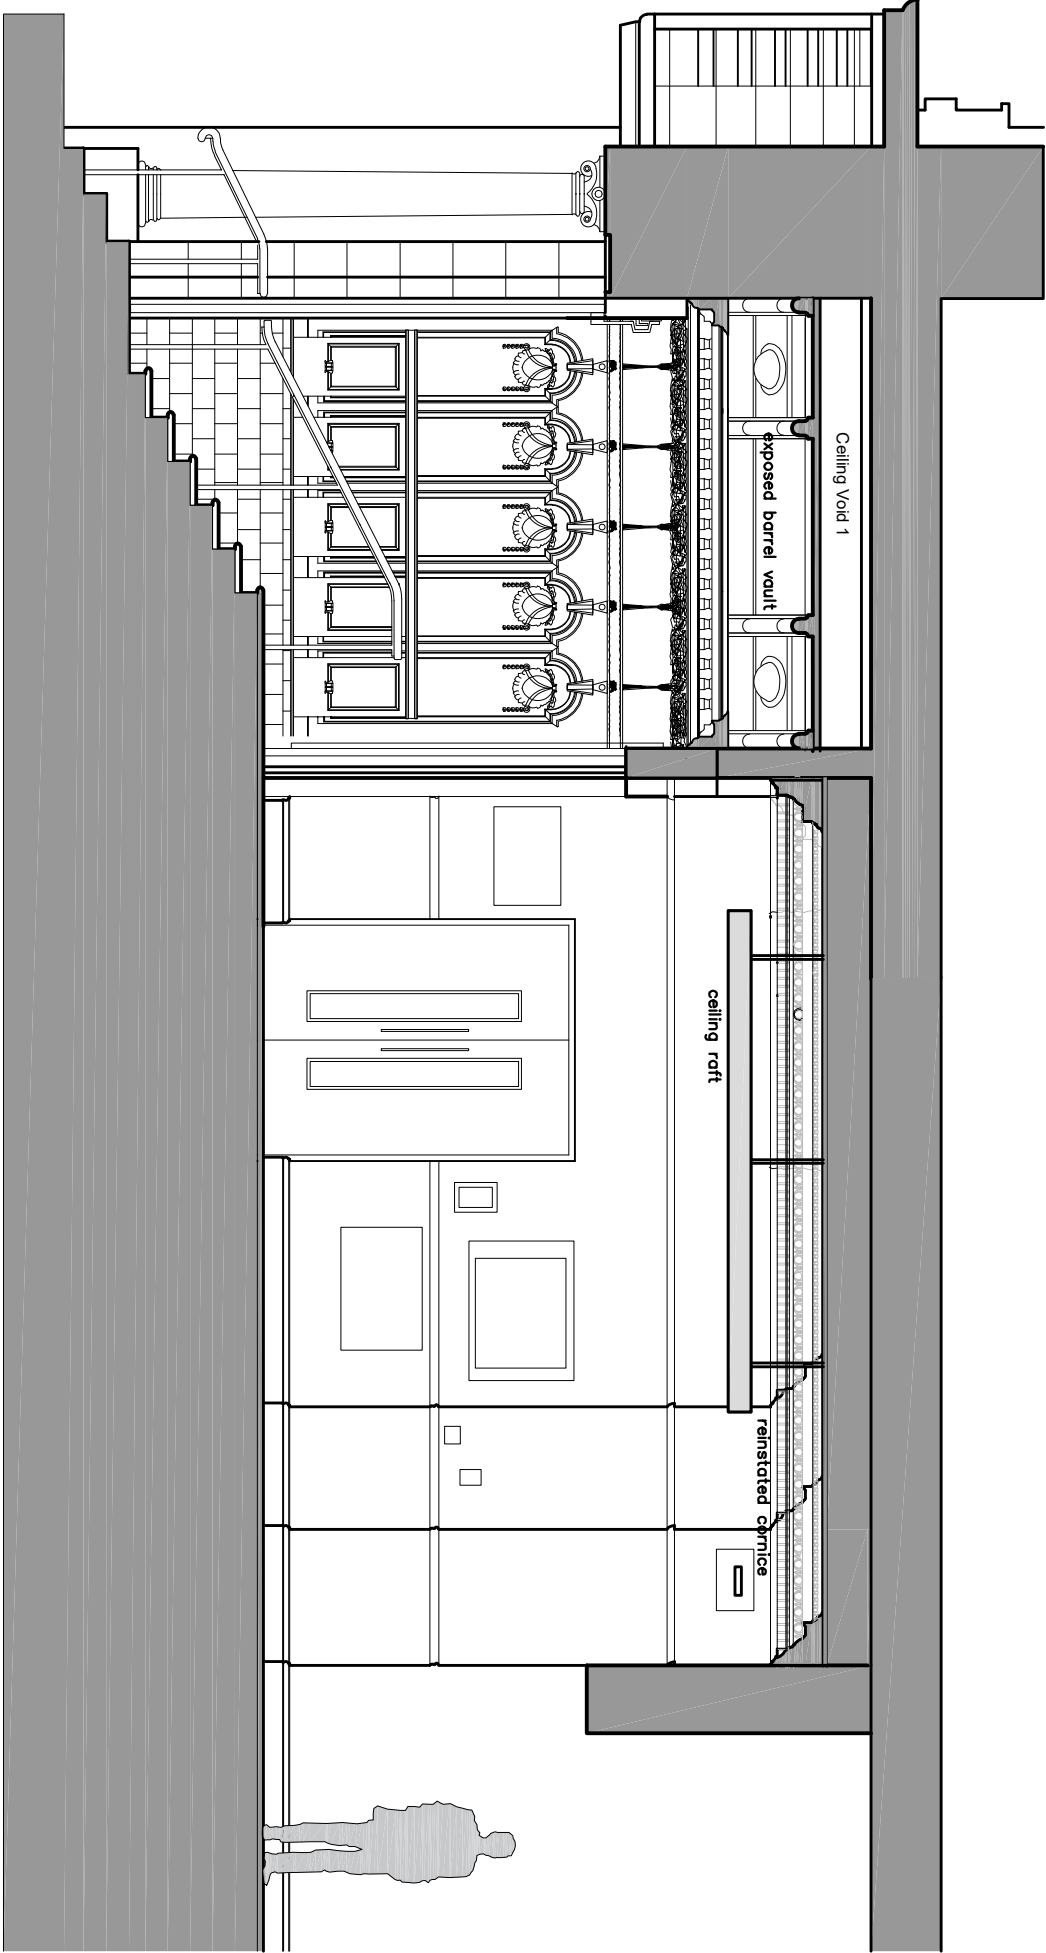

No.75 Proposed Section/ Elevation 1

NOTES A3

rev	date	by	description
-----	------	----	-------------

contract
ENTRANCE LOBBIES
INDIA HOUSE
WHITWORTH STREET
MANCHESTER

client
THE GUINNESS PARTNERSHIP

dwg no.	rev.	date
5 194/ 31		NOV 21

scales	drawn	checked
1/ 50 @ A3	RW	

subject
75 FOYER
PROPOSED PLAN & SECTION