




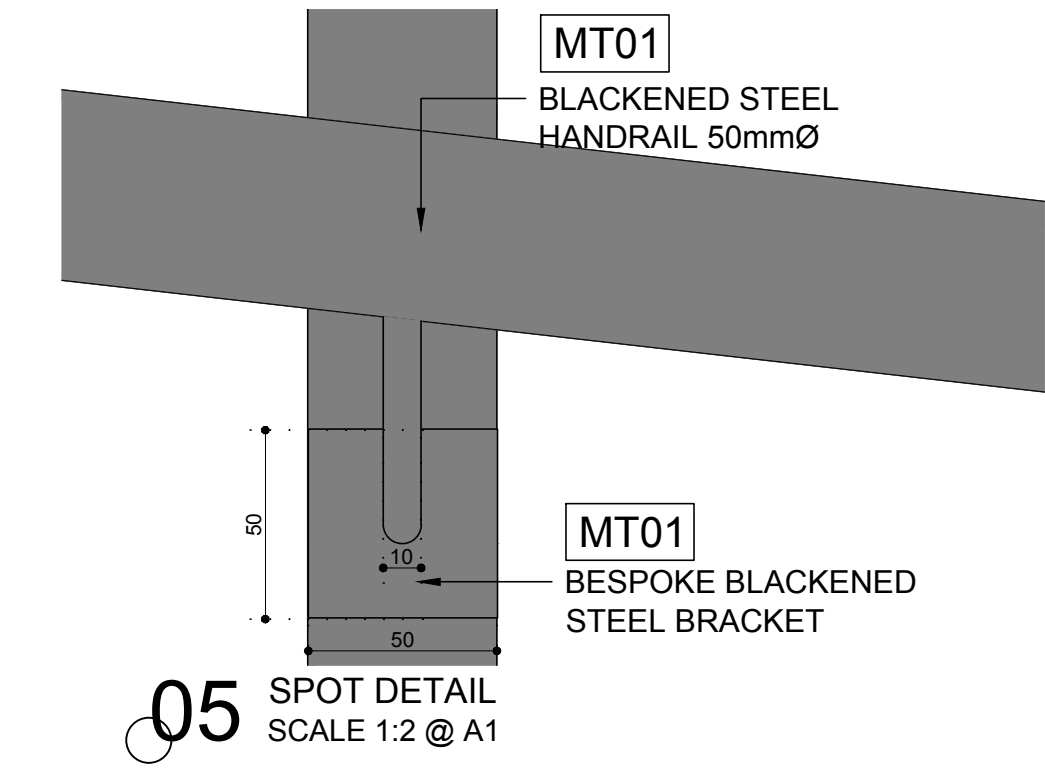


05 SPOT DETAIL
SCALE 1:2 @ A1

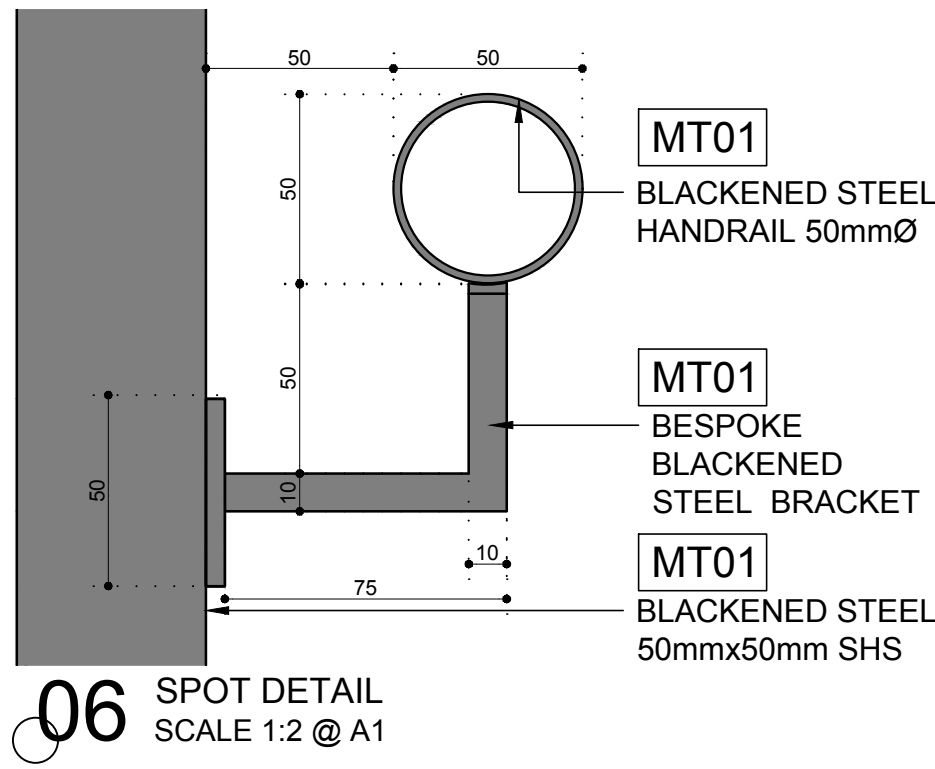

06 SPOT DETAIL
SCALE 1:2 @ A1

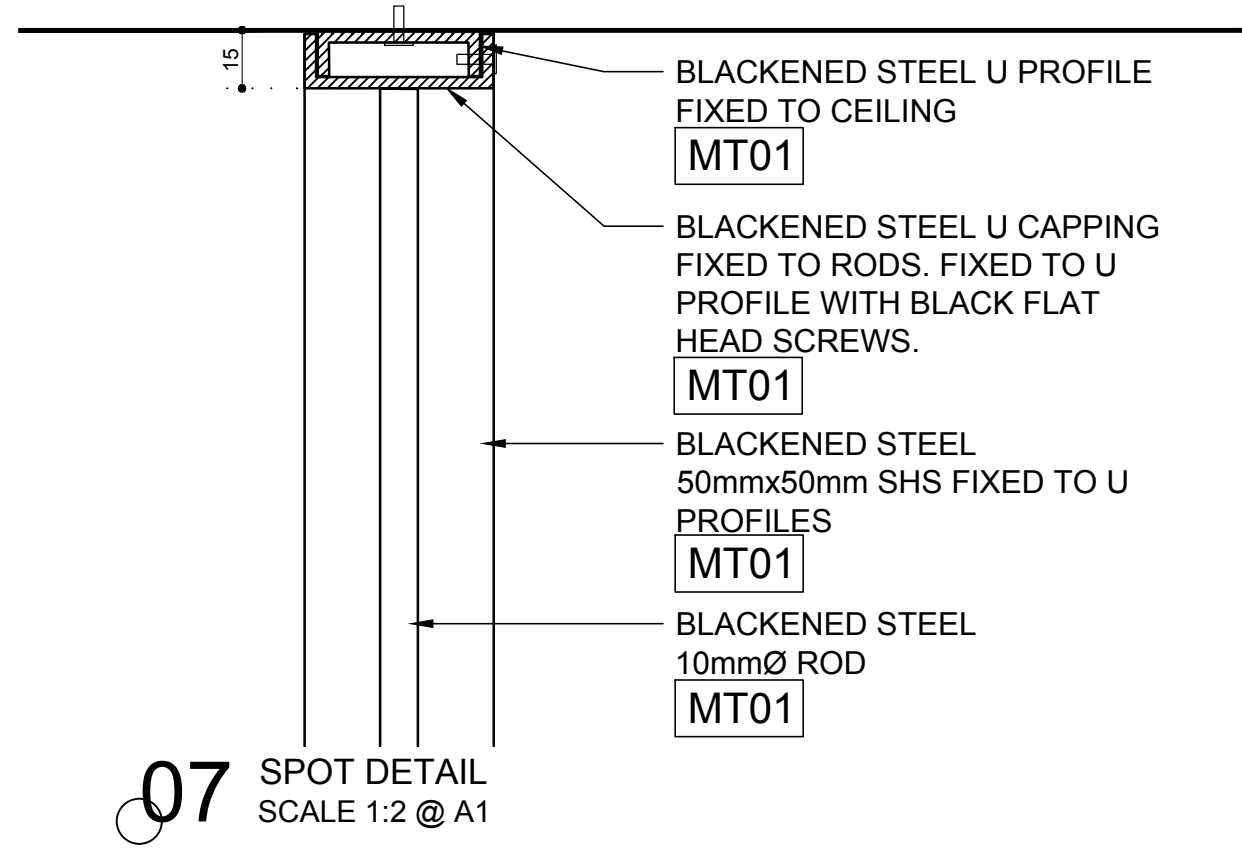

07 SPOT DETAIL
SCALE 1:2 @ A1

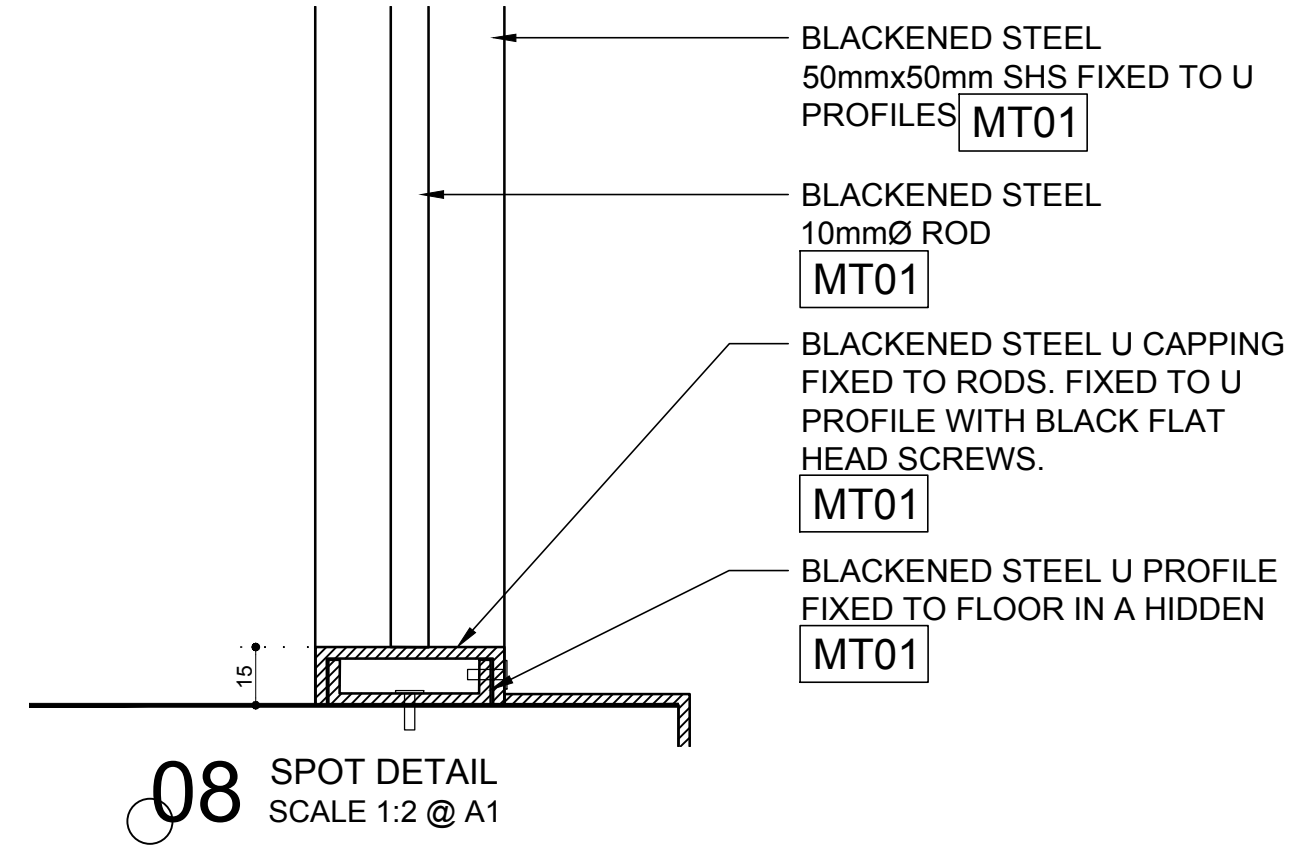


08 SPOT DETAIL
SCALE 1:2 @ A1

NOTES:


TO BE READ IN CONJUNCTION WITH ALL RELEVANT SPECIFICATIONS, SCHEDULES, DRAWINGS AND HANDOVER DOCUMENTS

ALL FINISHES TO BE INSTALLED AS PER MANUFACTURERS GUIDELINES


ALL RODS TO BE WELDED TO CAPPING AT THE TOP AND BASE PLATE AT THE BOTTOM.

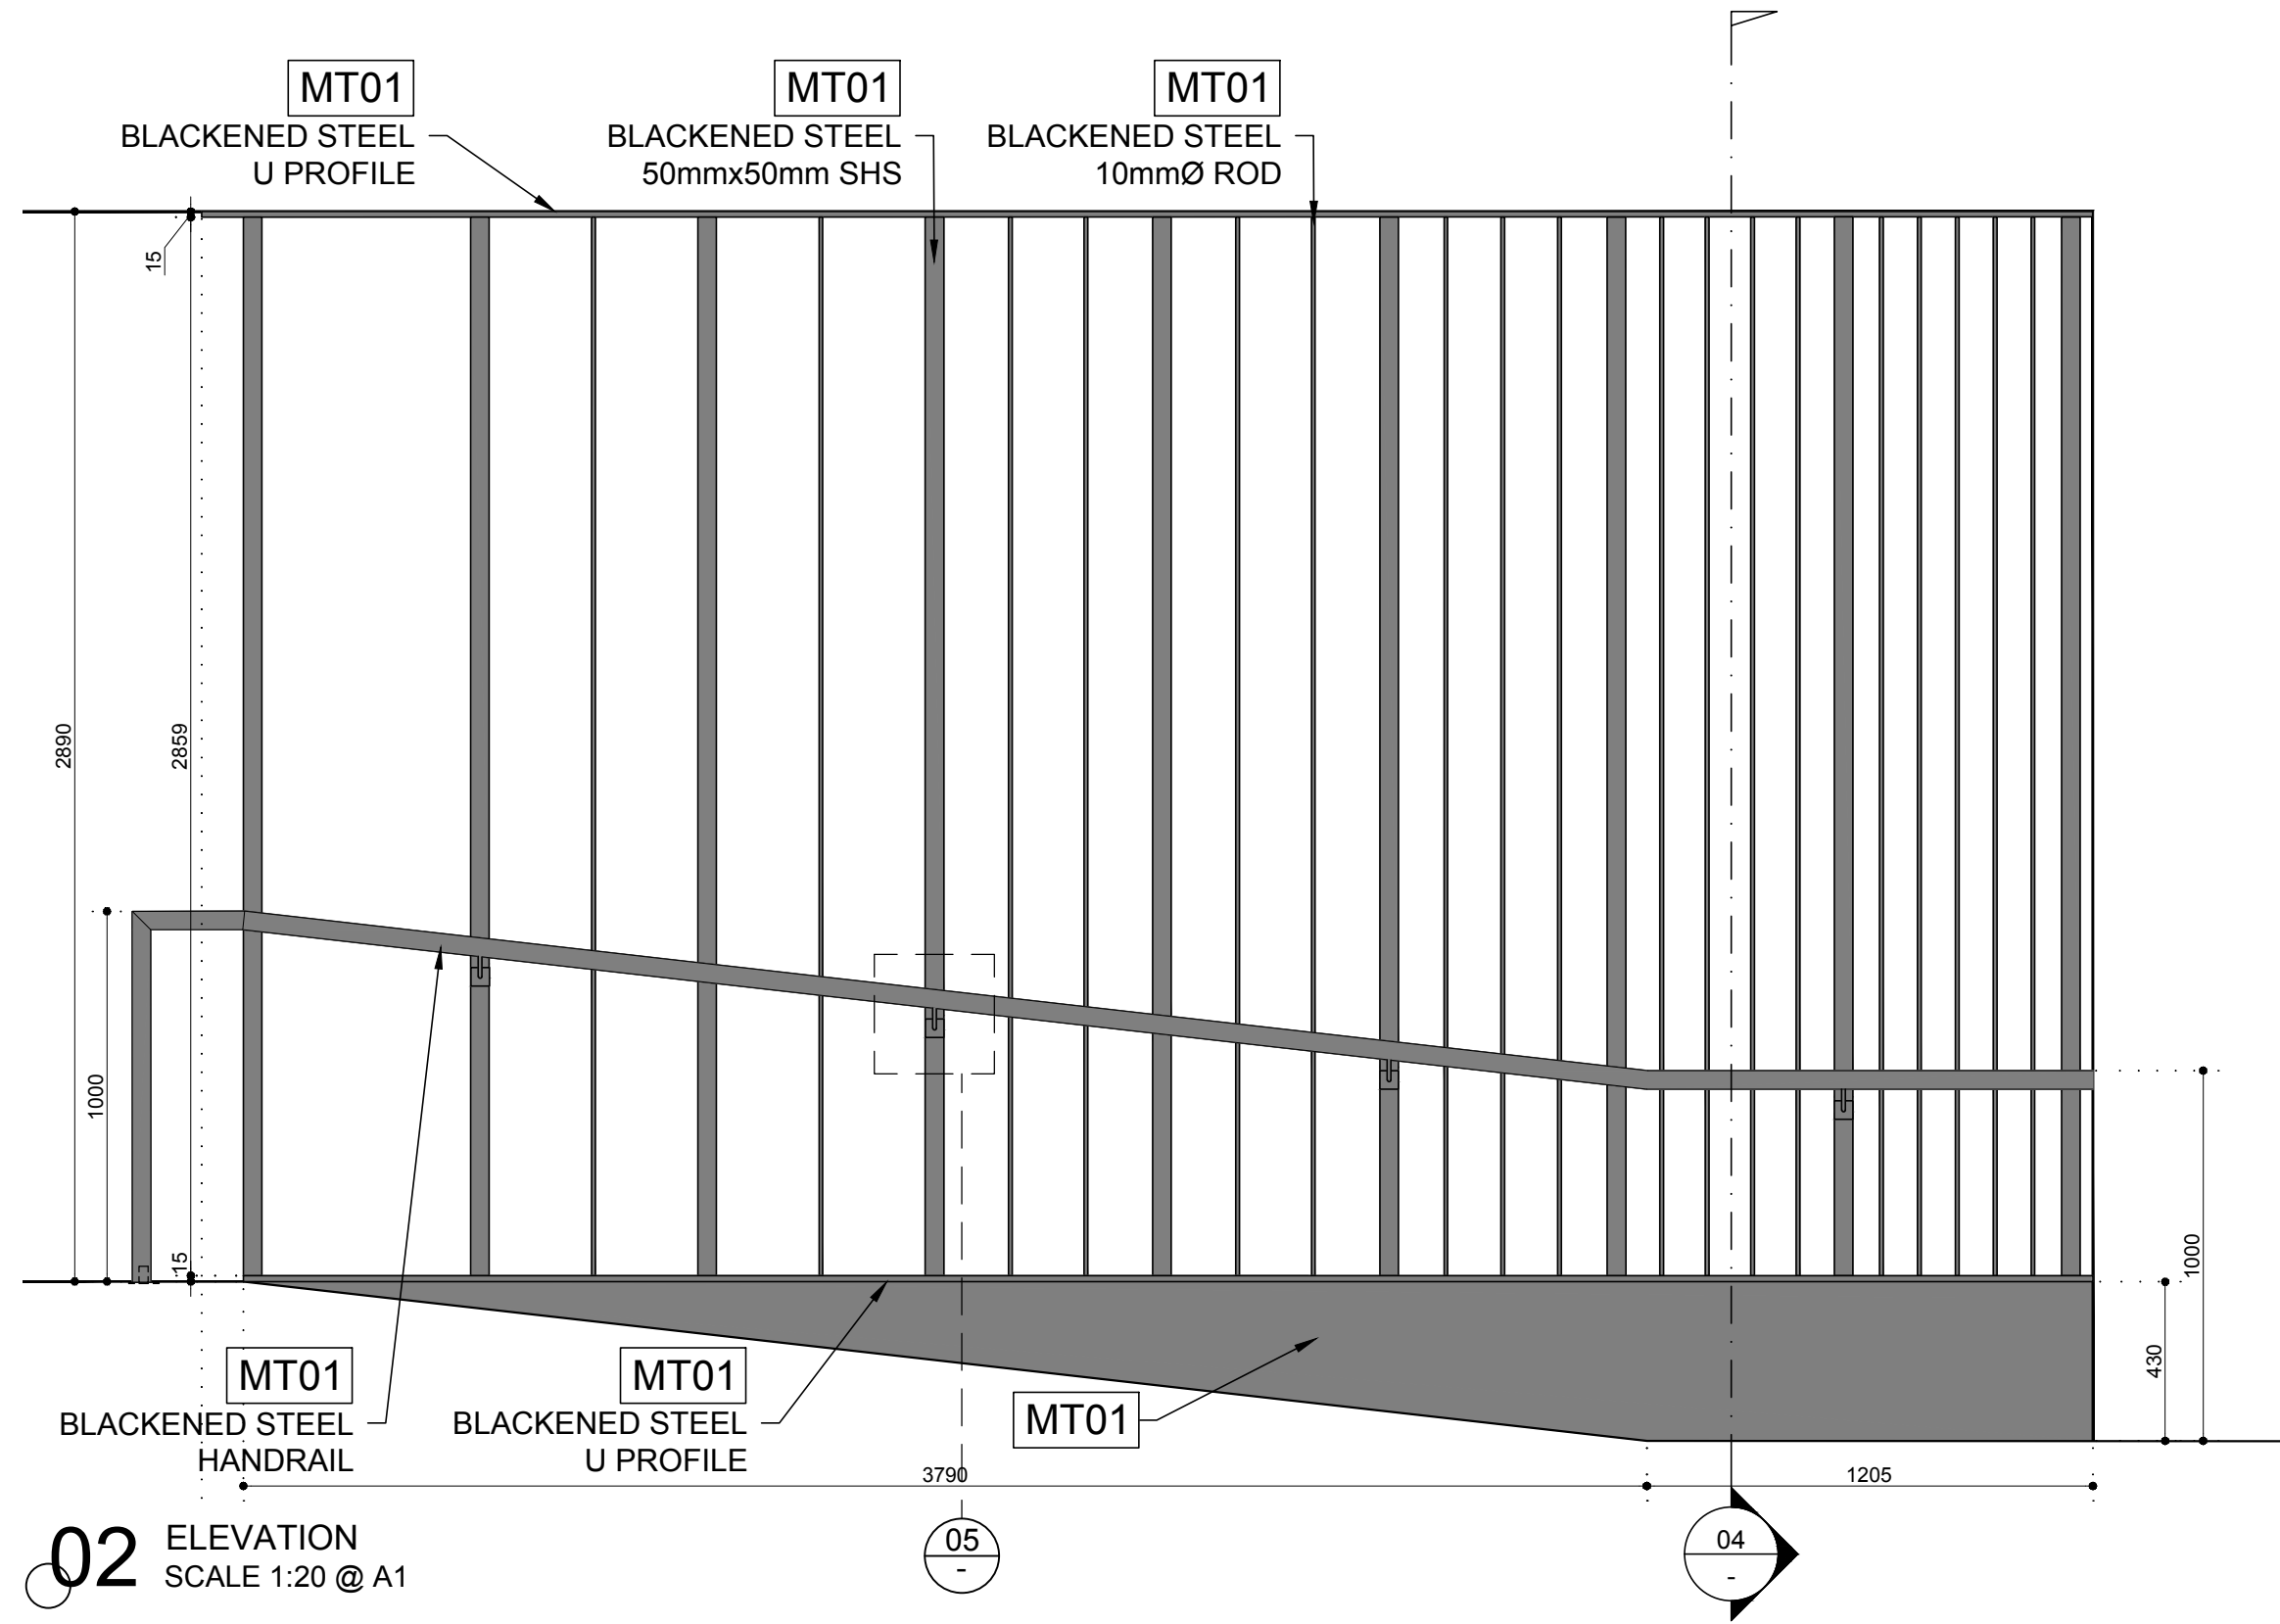


02 ELEVATION
SCALE 1:20 @ A1

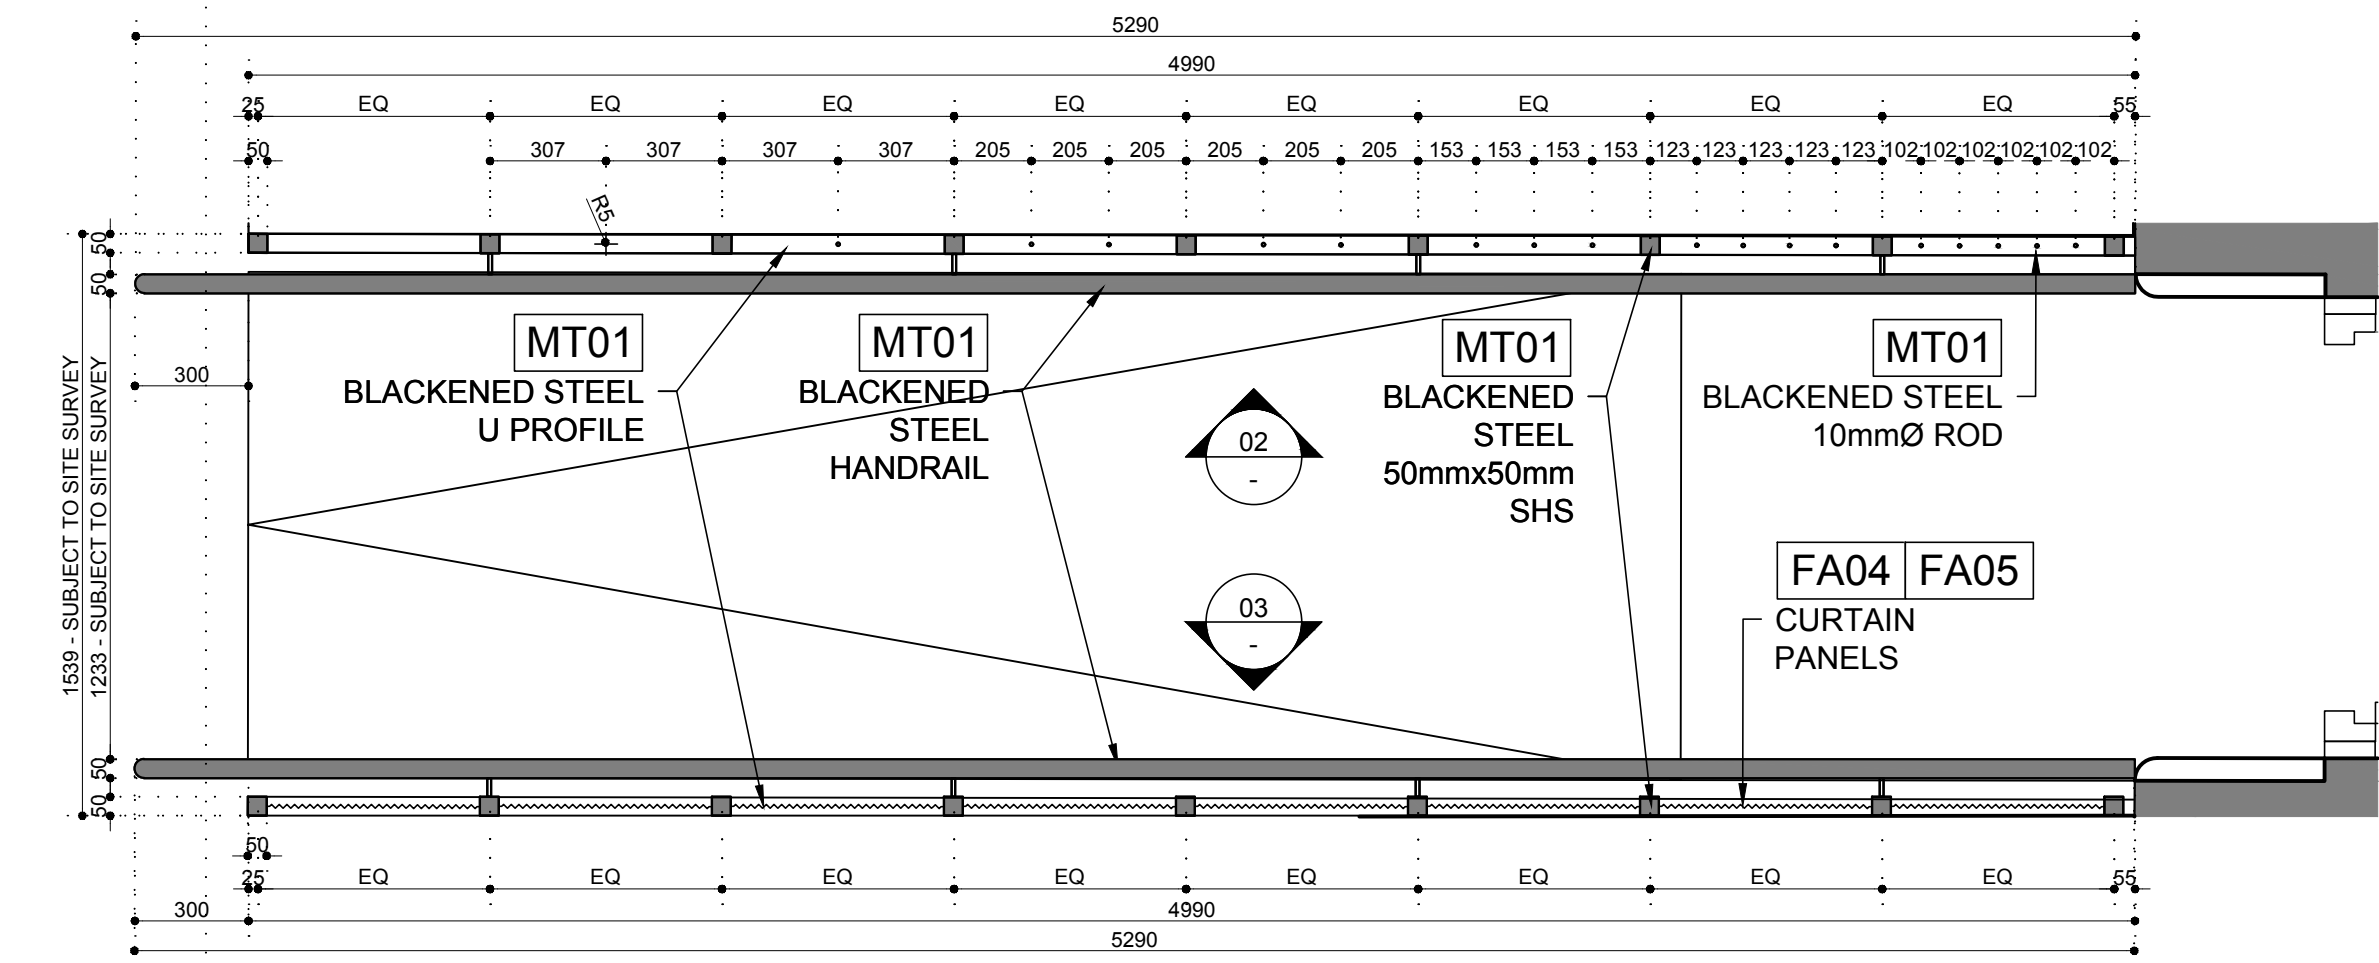


01 PLAN
SCALE 1:20 @ A1

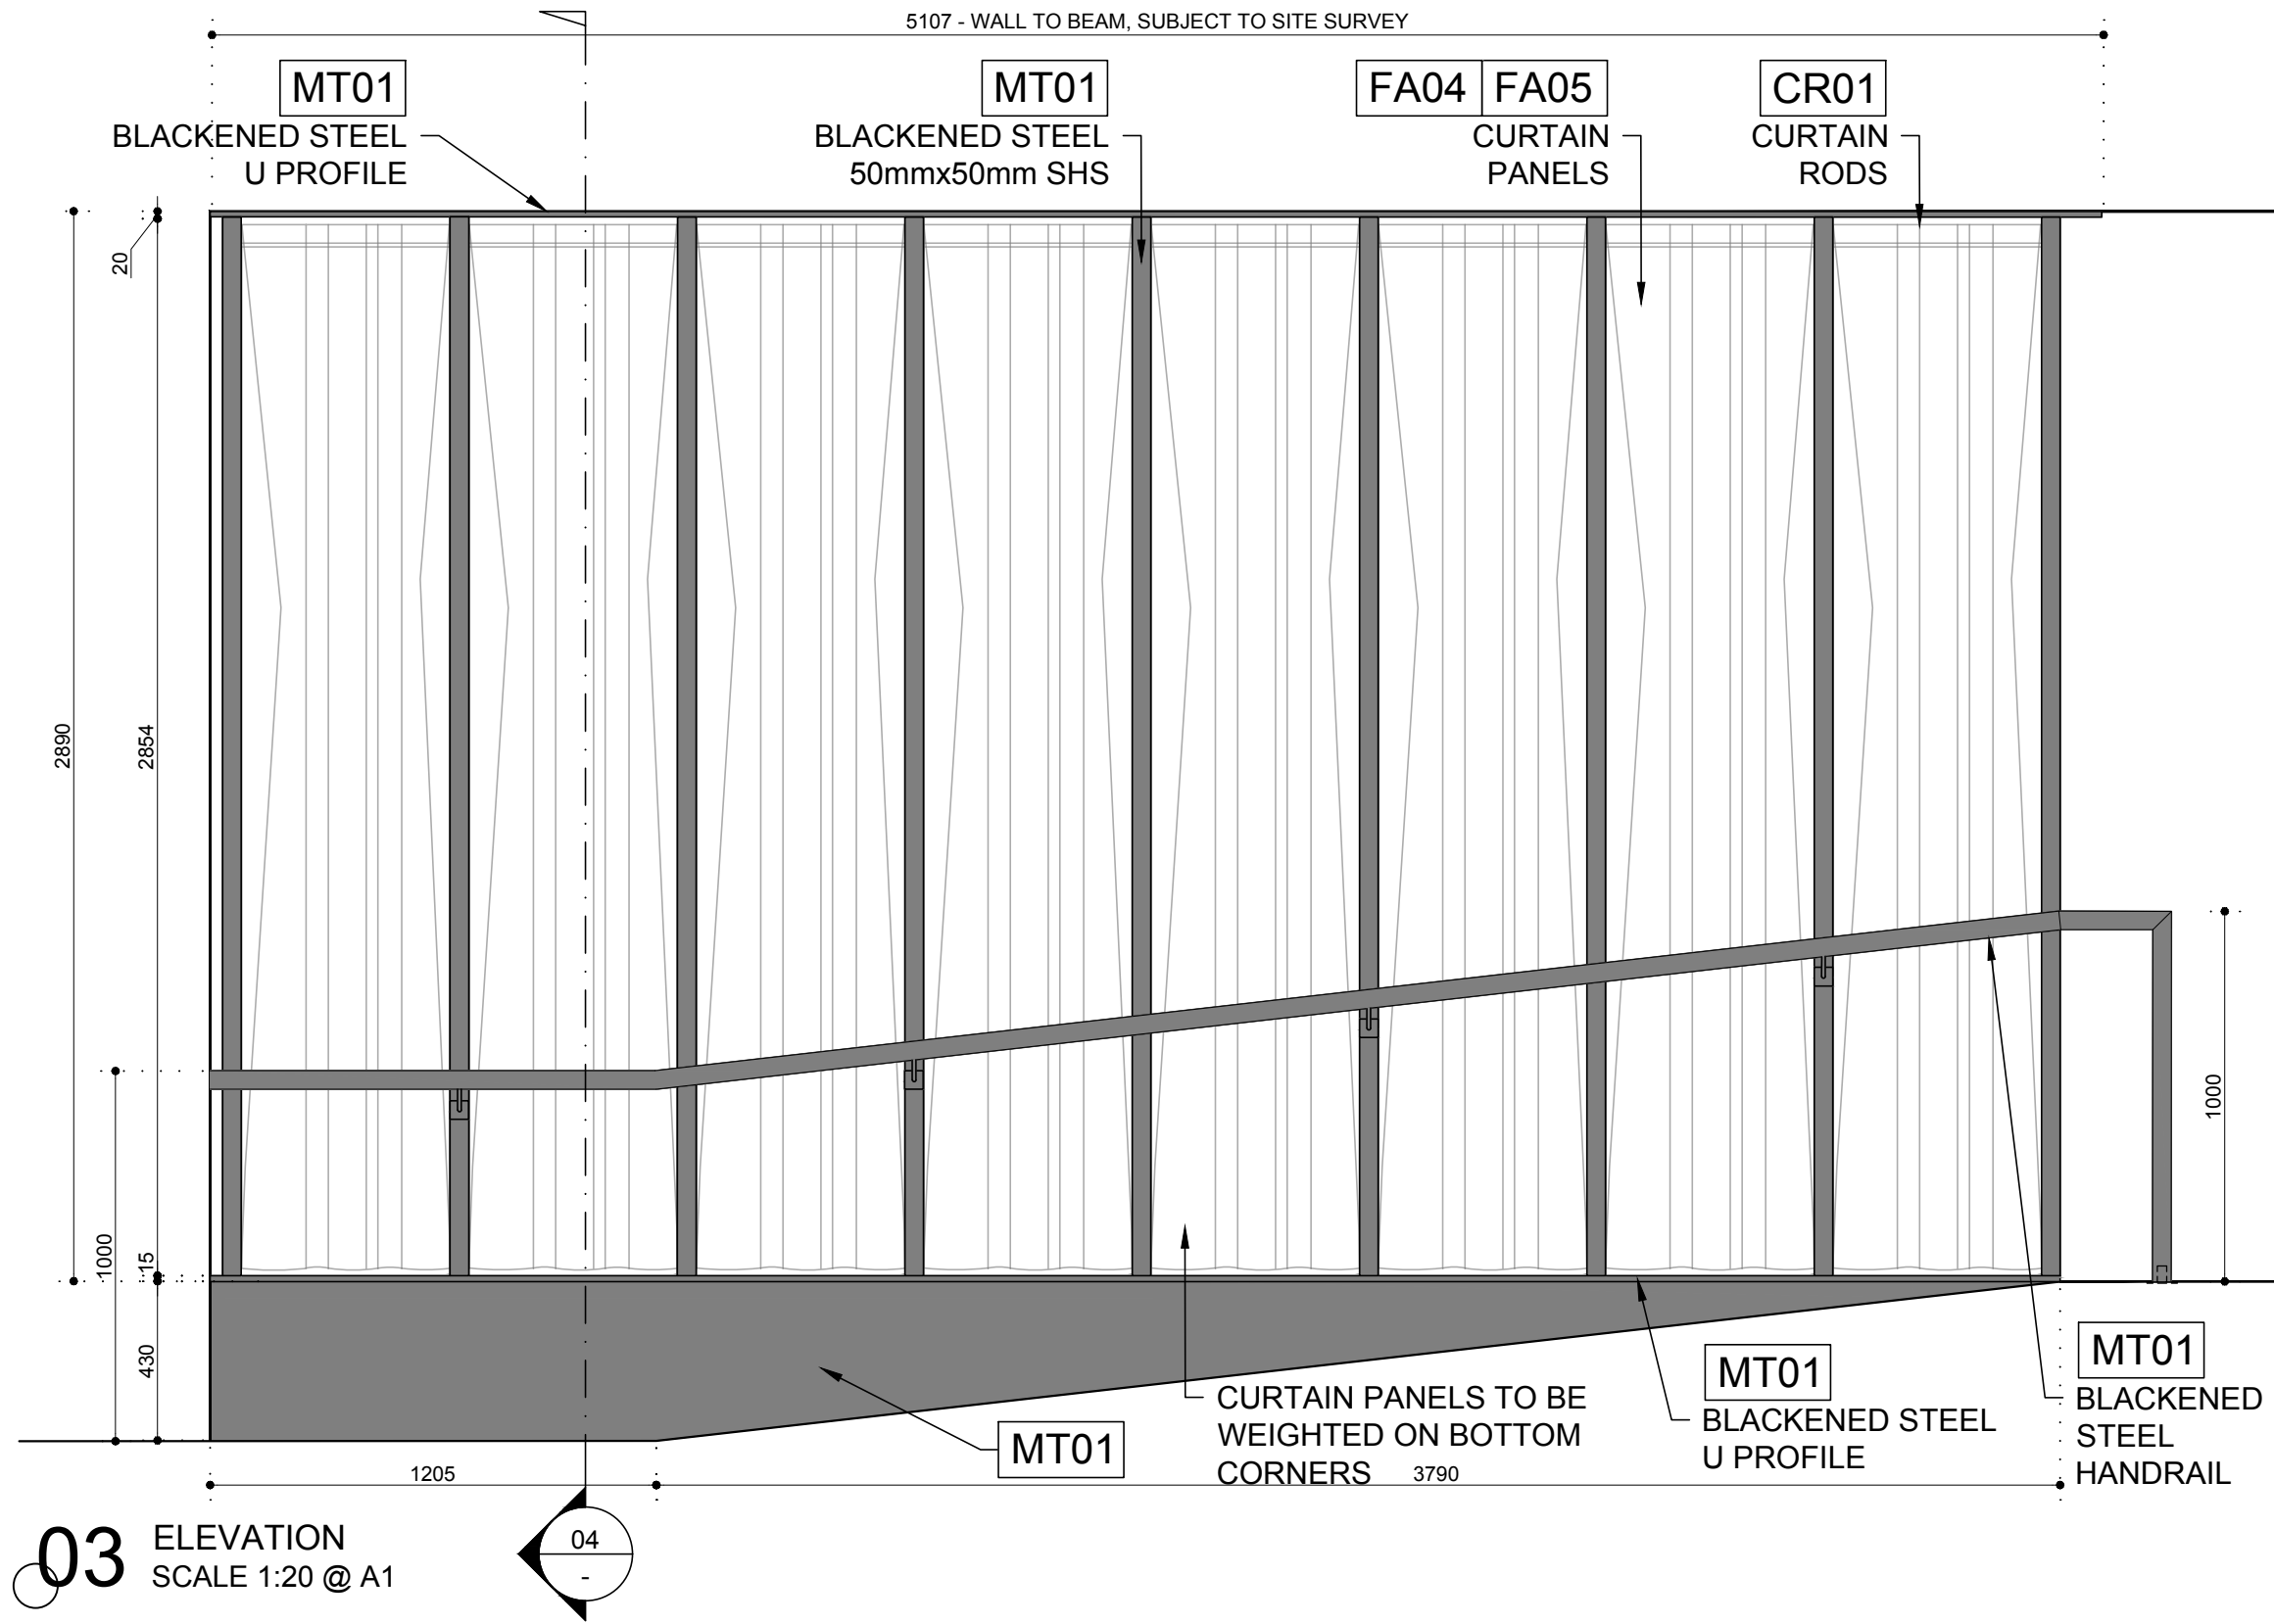

03 ELEVATION
SCALE 1:20 @ A1

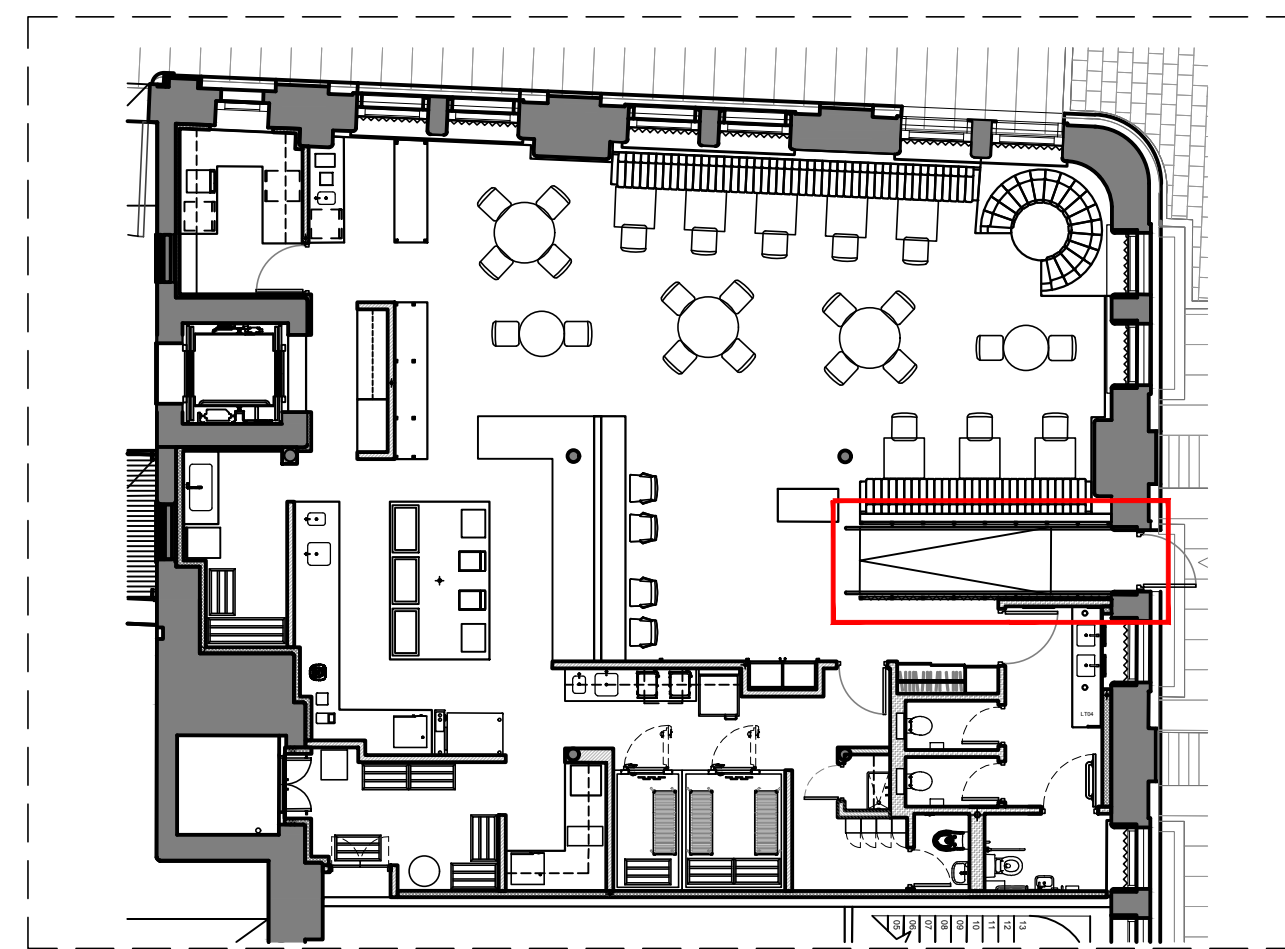


00 KEY PLAN
SCALE 1:150 @ A1

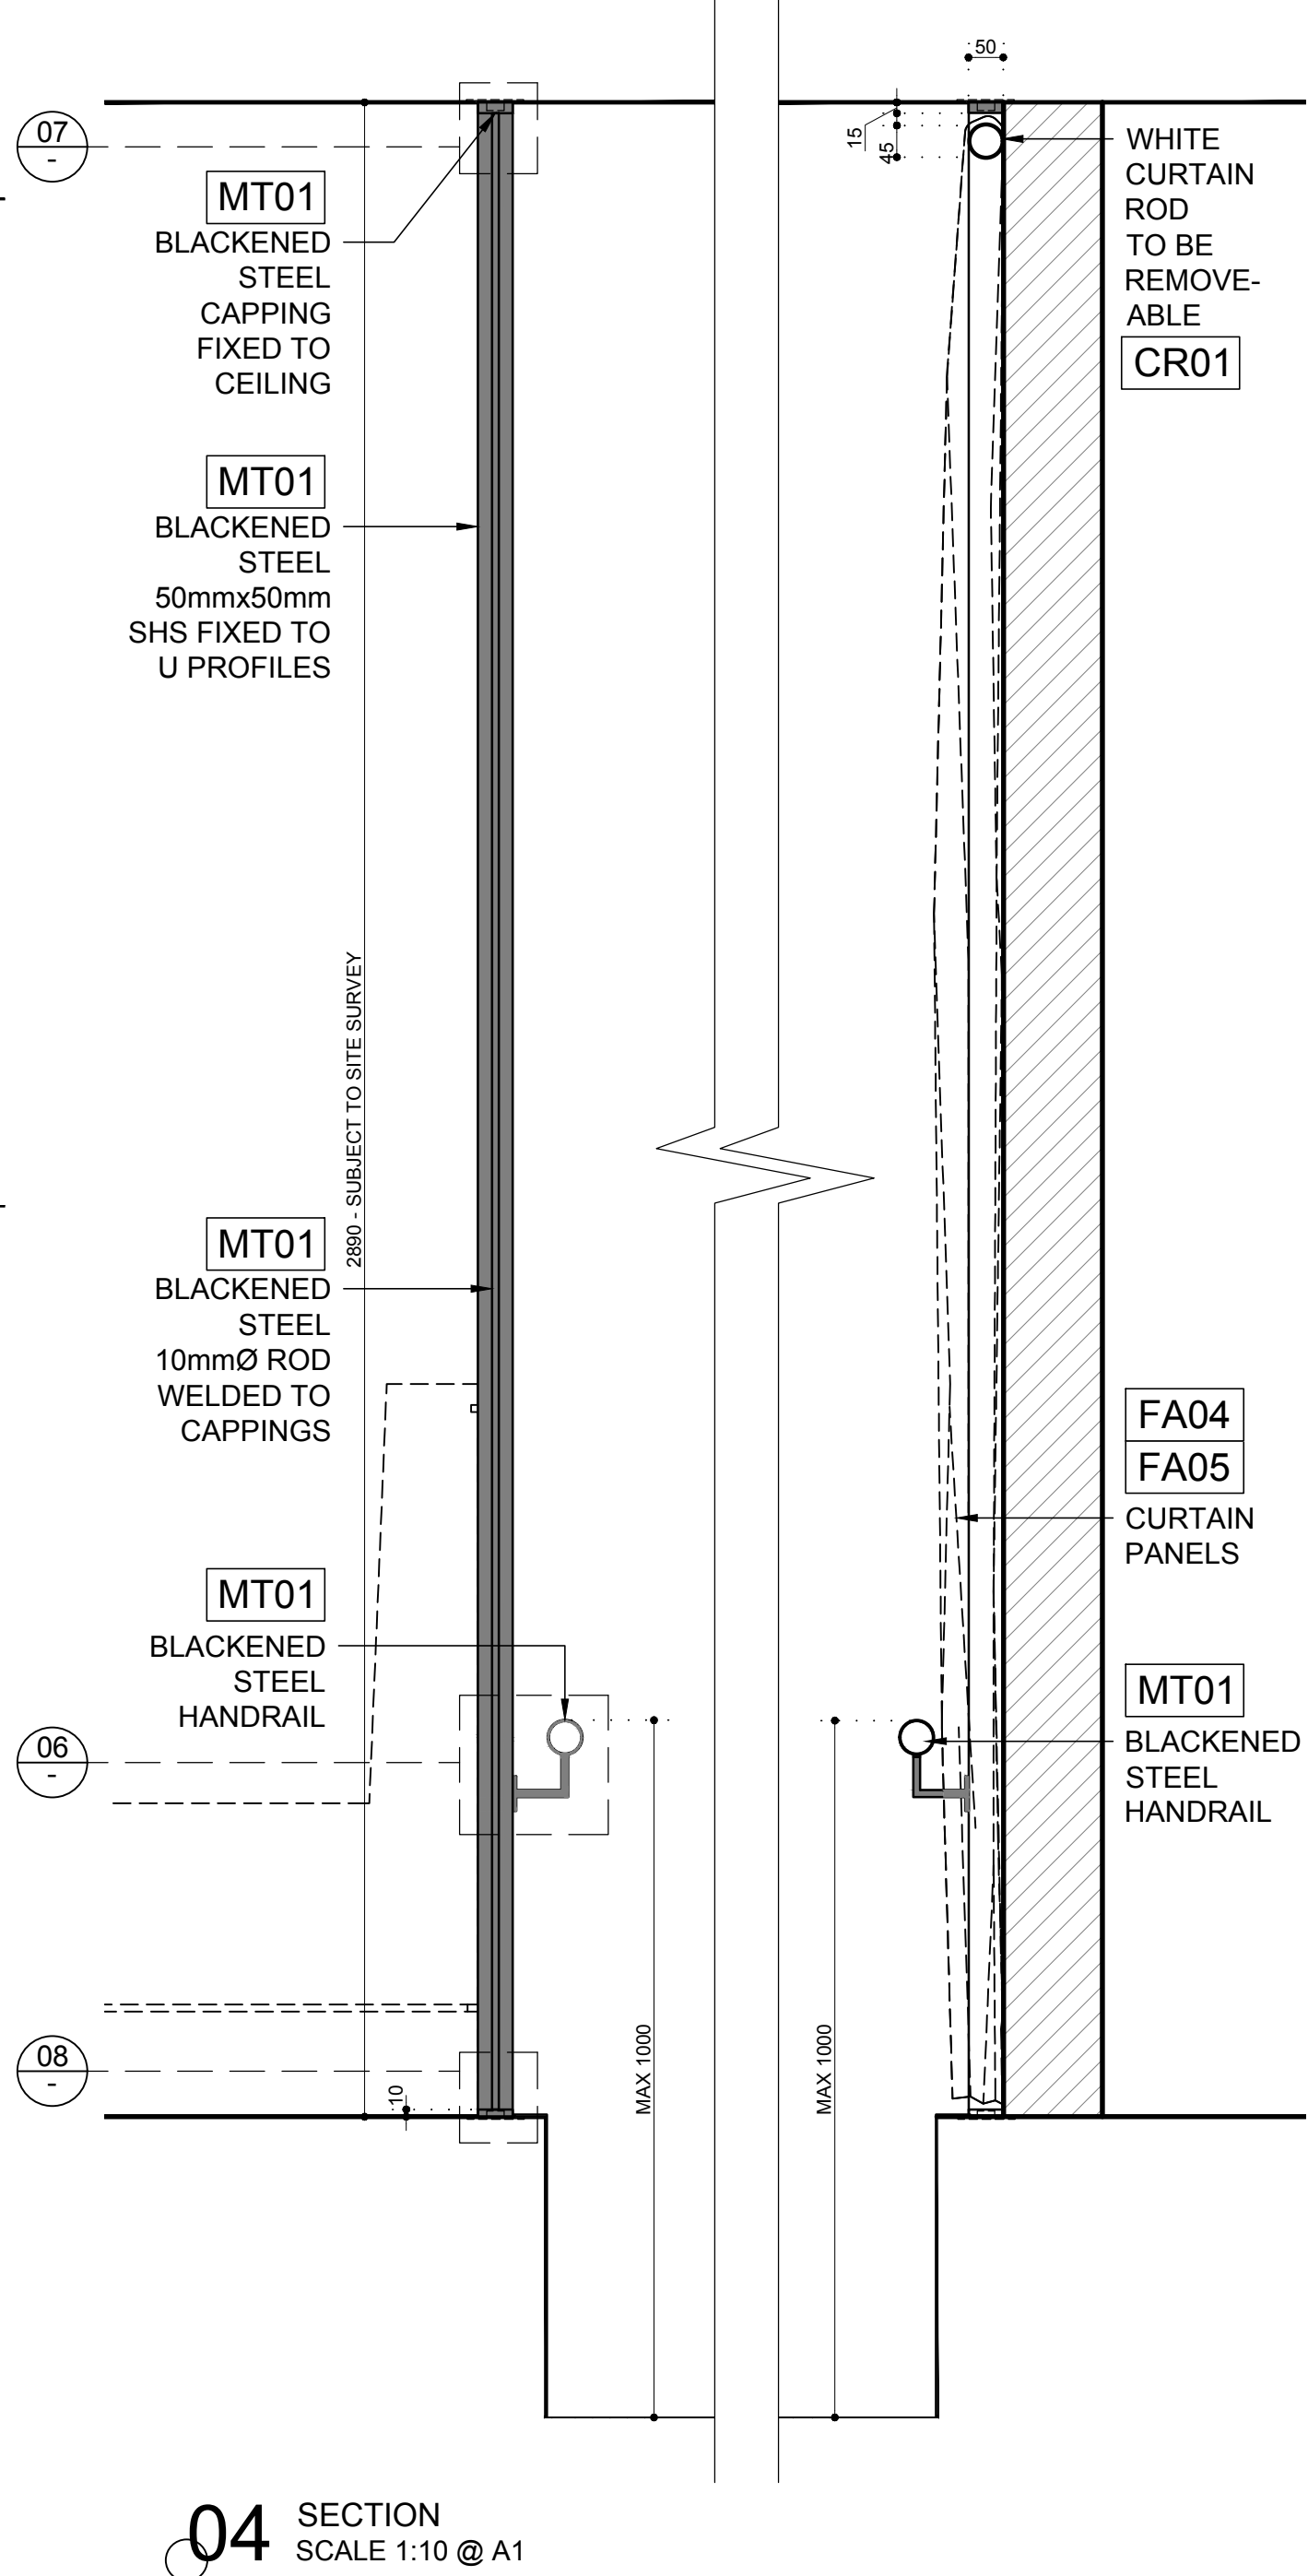

04 SECTION
SCALE 1:10 @ A1

Do not scale from this drawing. All drawings to be checked on site. Copyright protected.
This drawing is to be read in conjunction with specifications, scheduled and drawings issued by Blacksheep.
All dimensions to be checked on site prior to the commencement of manufacture.
ROD drawings to be issued for Blacksheep comment.
Samples of all finishes are to be sent to Blacksheep for approval.
All discrepancies and omissions on site must be reported to designer for their comment or approval prior to the commencement of work.
All electrical, lighting, HVAC and plumbing issues to be referred to engineer's drawings prior to the commencement of work.
The designs are subject to approval by statutory authorities and any necessary alterations should be made if required to comply with statutory requirements.

DESIGN INTENT

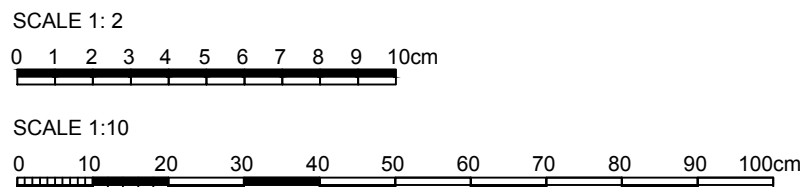

Rev	Comment	Date	Drawn	Checked	Location Plan (NTS)
-	-	--/--/--	--	--	

Blacksheep		Client	TOM BARNES		Project
Borough Yards, 13 Dirty Lane, London, SE1 9PA +44 (0) 20 7713 7413 → blacksheep.uk.com		TOM BARNES		UNIT 3, HANDOVER RETAIL WORKS CORPORATION STREET, MANCHESTER	
Drawing No.		Date	Scale	Revision	Drawn By
TBR001_A600		23/07/2023	VARIES @ A1	-	EL
Checked By		J.V.		J.V.	

PROPOSED ENTRANCE RAMPE DETAILS