


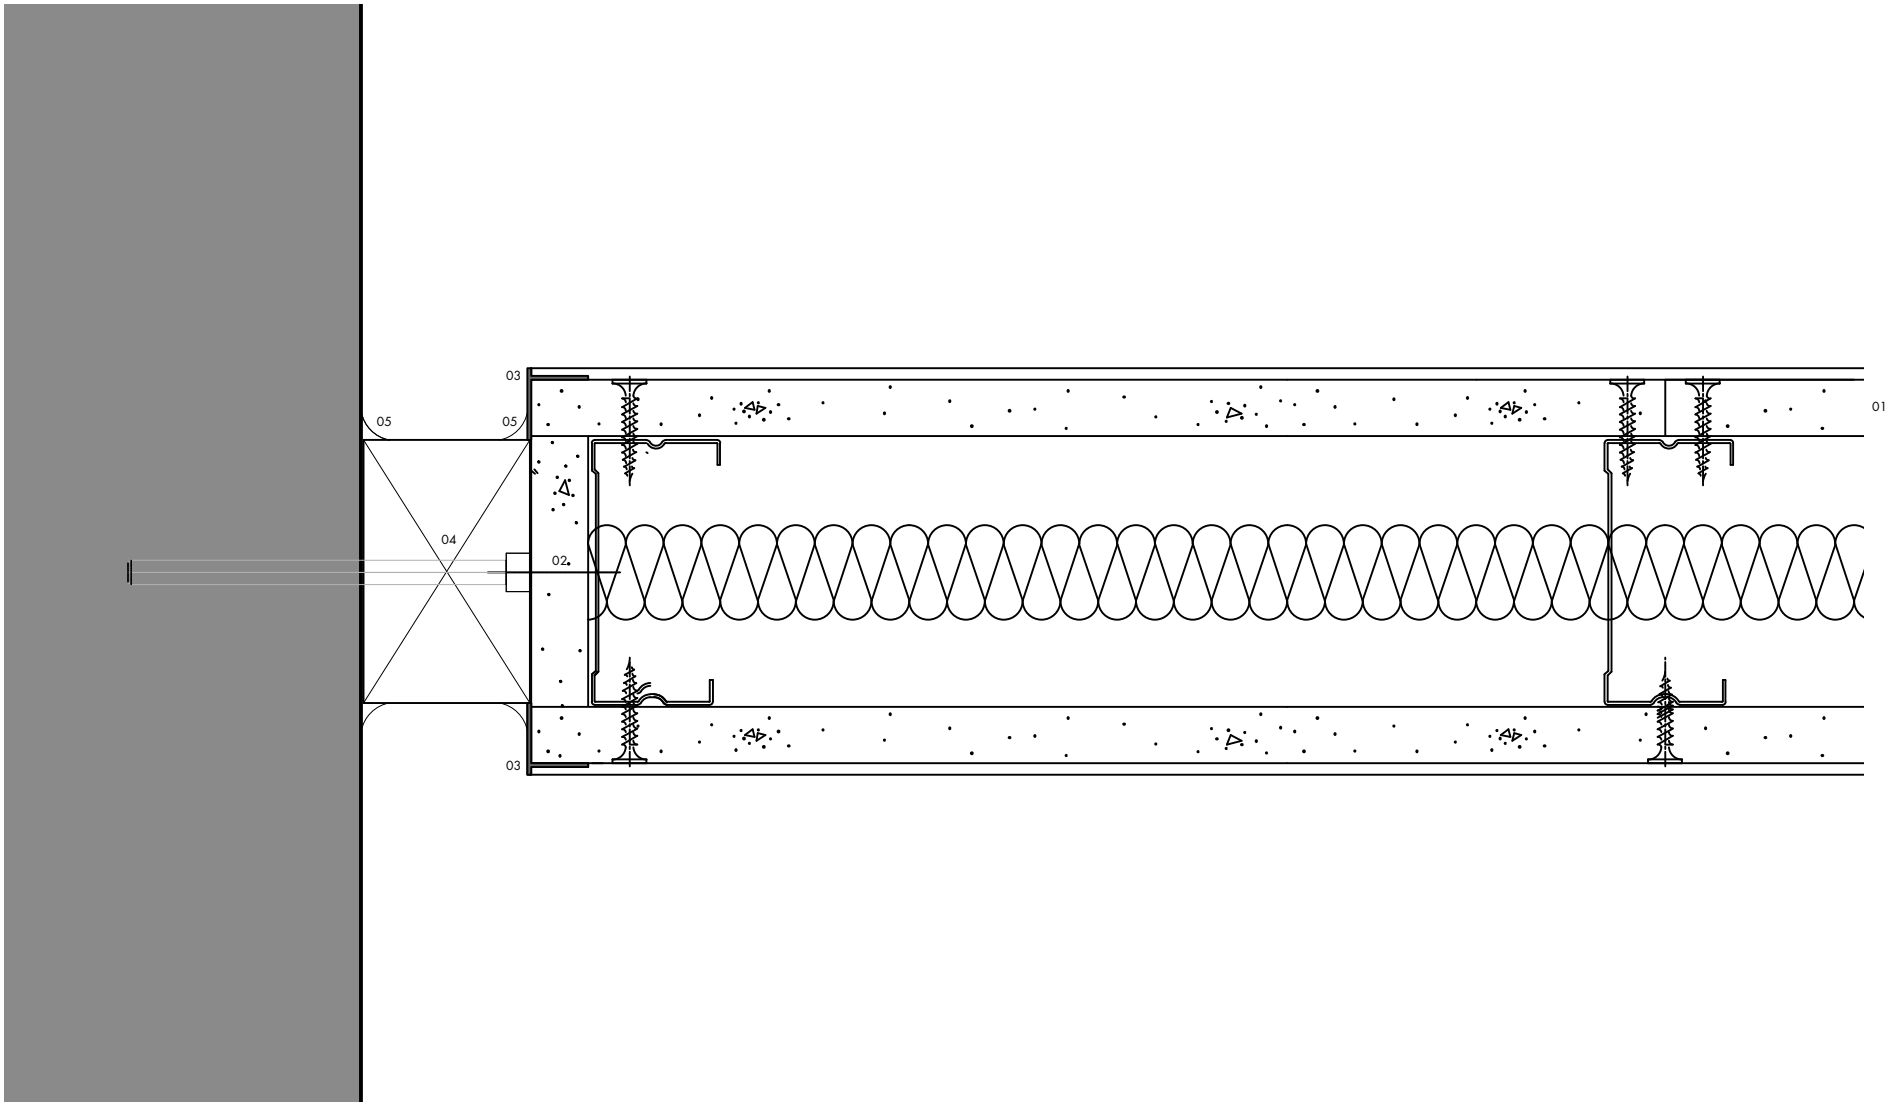

- 01 metal stud partition wall with plasterboard / skim / paint lining
02 plasterboard return to timber stud interface
03 metal plasterboard edge beam + decoration
04 75x50 PAR timber shadow stud fixed to exg wall with paint finish
05 mastic sealant at timber stud interfaces
06 existing wall

note: detail relates to non-fire rated partition interfaces

P01 • first issue 23 06 22 • sv • ms
rev • description issued • drawn • checked

shedkm	+44 (0)151 709 8211 +44 (0)207 253 8881
project	project
client	client
drawing number	G4 1.2 - SK20 P01
scale	1:2 @ a3
status	status

barkside - partition wall shadow gap detail

do not scale from this drawing • all dimensions are to be set out and checked on site prior to starting construction • any discrepancy found between information given on this drawing and that given elsewhere or recorded on site shall be brought to the attention of the project architect immediately