



UNIT SECTION AS EXISTING
SCALE 1:50

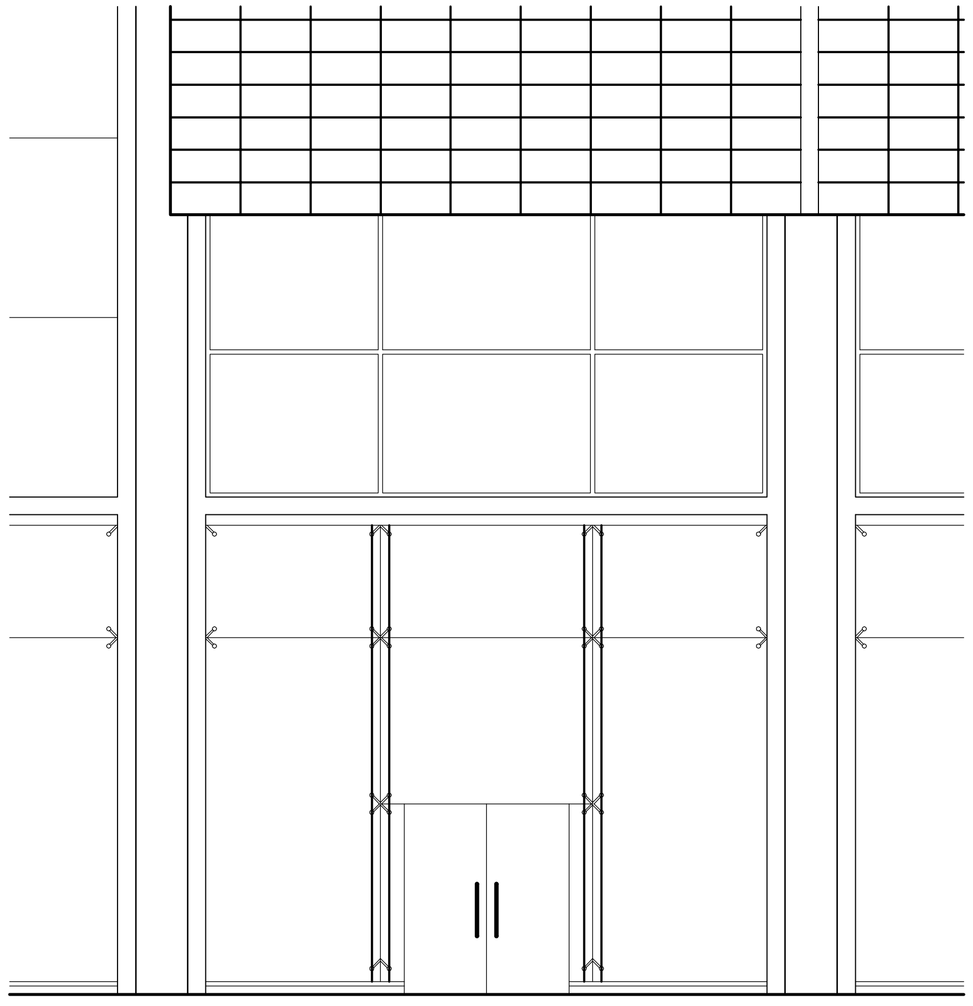


UNIT ELEVATION AS EXISTING
SCALE 1:50

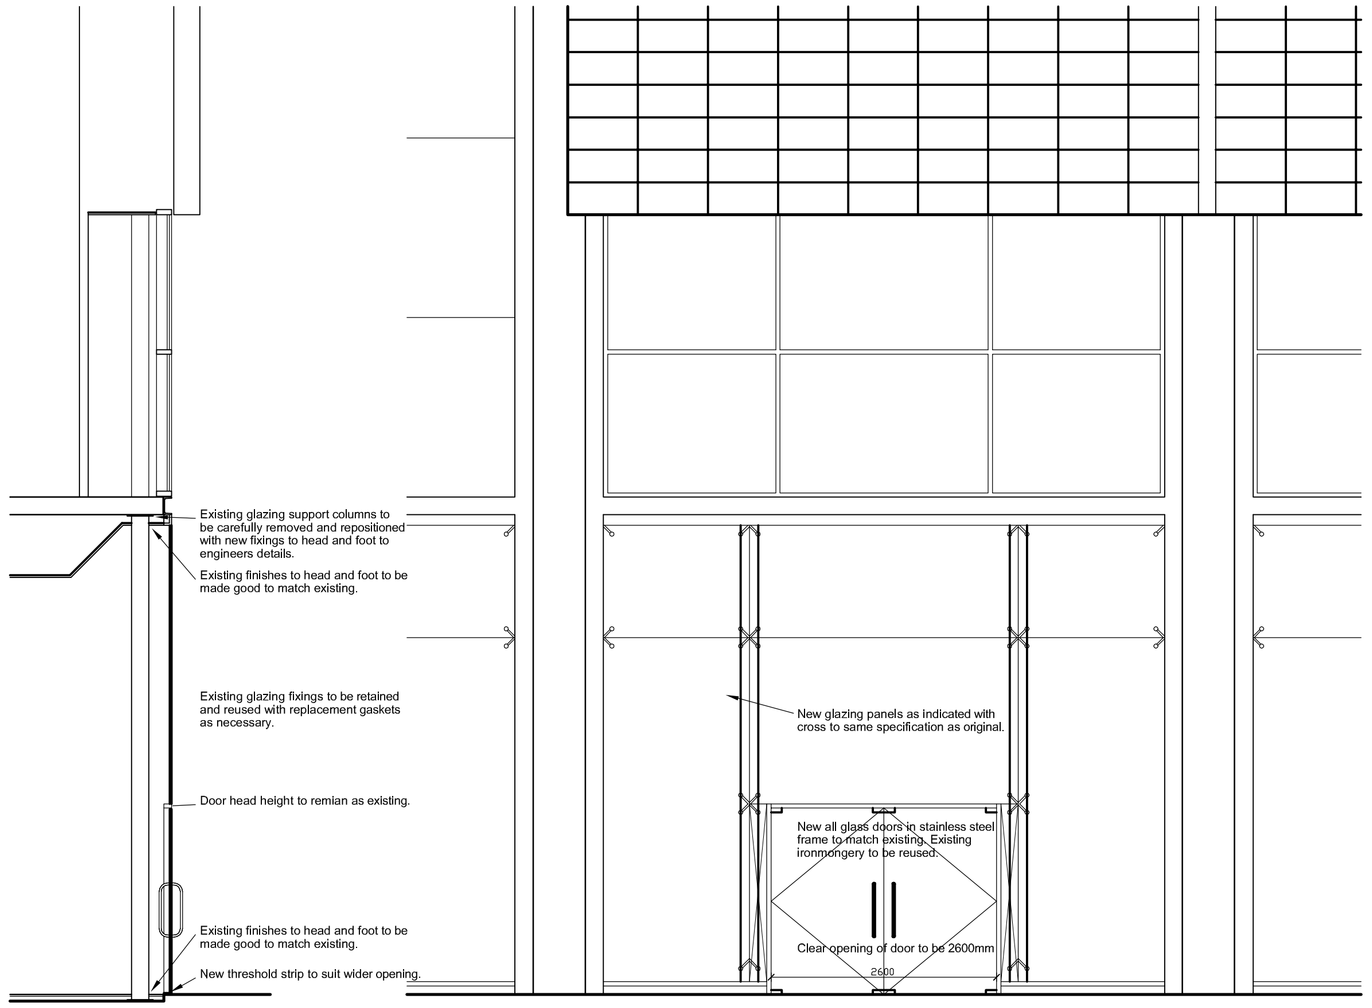


UNIT SECTION AS PROPOSED
SCALE 1:50

UNIT ELEVATION AS PROPOSED
SCALE 1:50

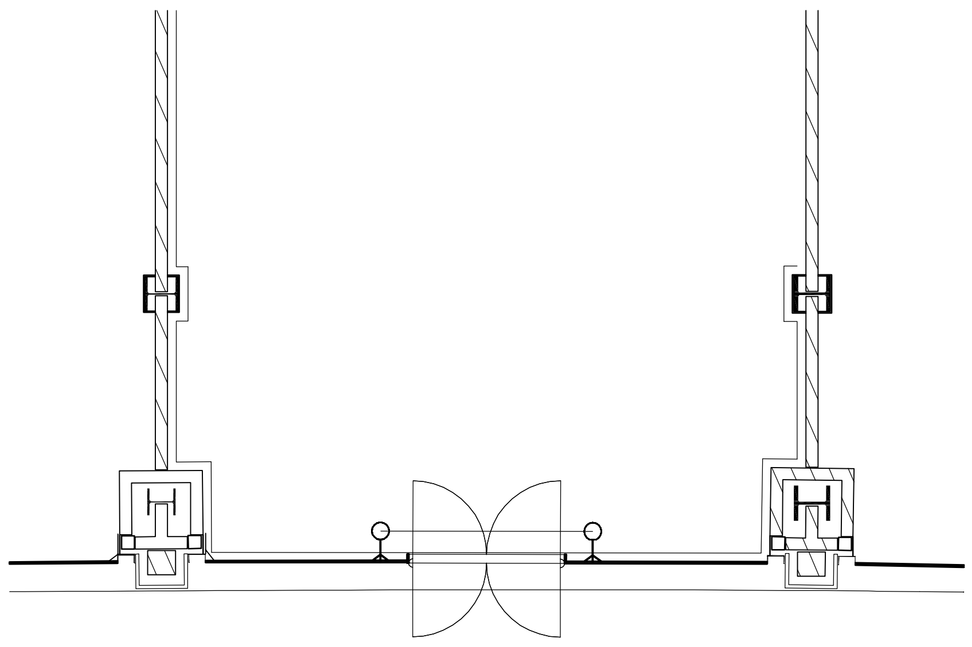


EXISTING PLAN 1:50

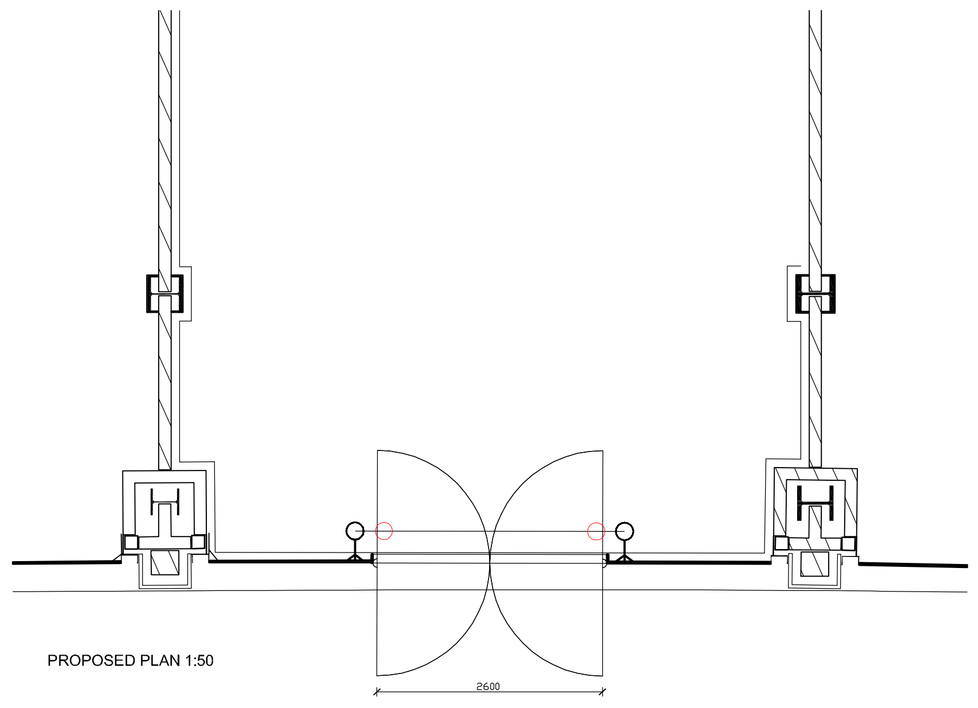


PROPOSED PLAN 1:50

UNIT 6

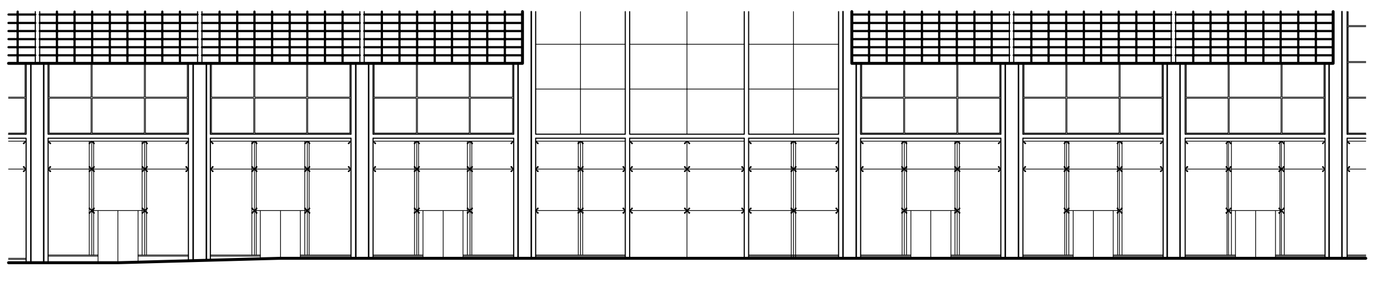

NEW CATHEDRAL STREET ELEVATION 1:100

UNIT 6

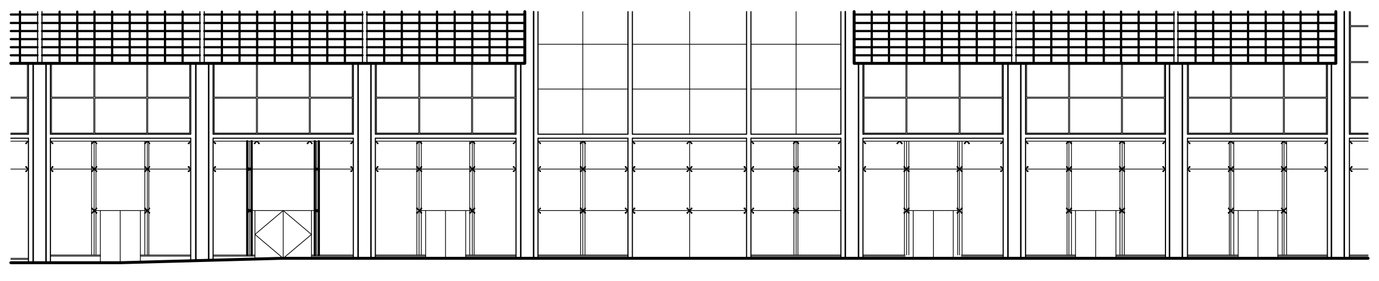

NEW CATHEDRAL STREET PROPOSED ELEVATION 1:100

Notes

1. This document and its design content is copyright © by SDA.
2. This document and its design is the property of SDA and is not to be used, copied, communicated or disclosed, in whole or in part, except in accordance with a contract, license or agreement in writing with SDA.
3. The document shall be read in conjunction with all other associated project information including models, specifications, schedules, risk assessments, related consultant & client documents.
4. All dimensions are in millimeters unless noted otherwise.
5. All dimensions to be checked on site.
6. SDA prefer to document dimensions, even though a scale bar maybe present, please call us to establish correct dimensions if they are not shown.
7. Immediately report any discrepancies, errors or omissions to SDA. If in doubt, please contact SDA.

0 0.5m 1 1.5m 2m 2.5m 5m
1:50 SCALE BAR

0 1m 2m 3m 4m 5m 10m
1:100 SCALE BAR

REV.	DATE	DESCRIPTION	DRN.	CKD.

CLIENT
GENESIS

PROJECT
GENESIS MANCHESTER
NEW CATHEDRAL STREET
MANCHESTER

TITLE
EXISTING AND PROPOSED ELEVATIONS

SUITABILITY CODE | PURPOSE OF ISSUE
PLANNING

DWG No.
Ref: Org: Volume: Level: Type: Dis: Number: | Rev:
M0008 - SK2 | P02

SCALE
1:100/1:50@A1

DATE
FEB 2022

DRAWN
AH

CHECKED
AH

SDA ARCHITECTS

BASILLICA PENTOUSE, 2 KING CHARLES STREET
LEEDS, LS1 6LS

BSI REGISTERED FS 56715