


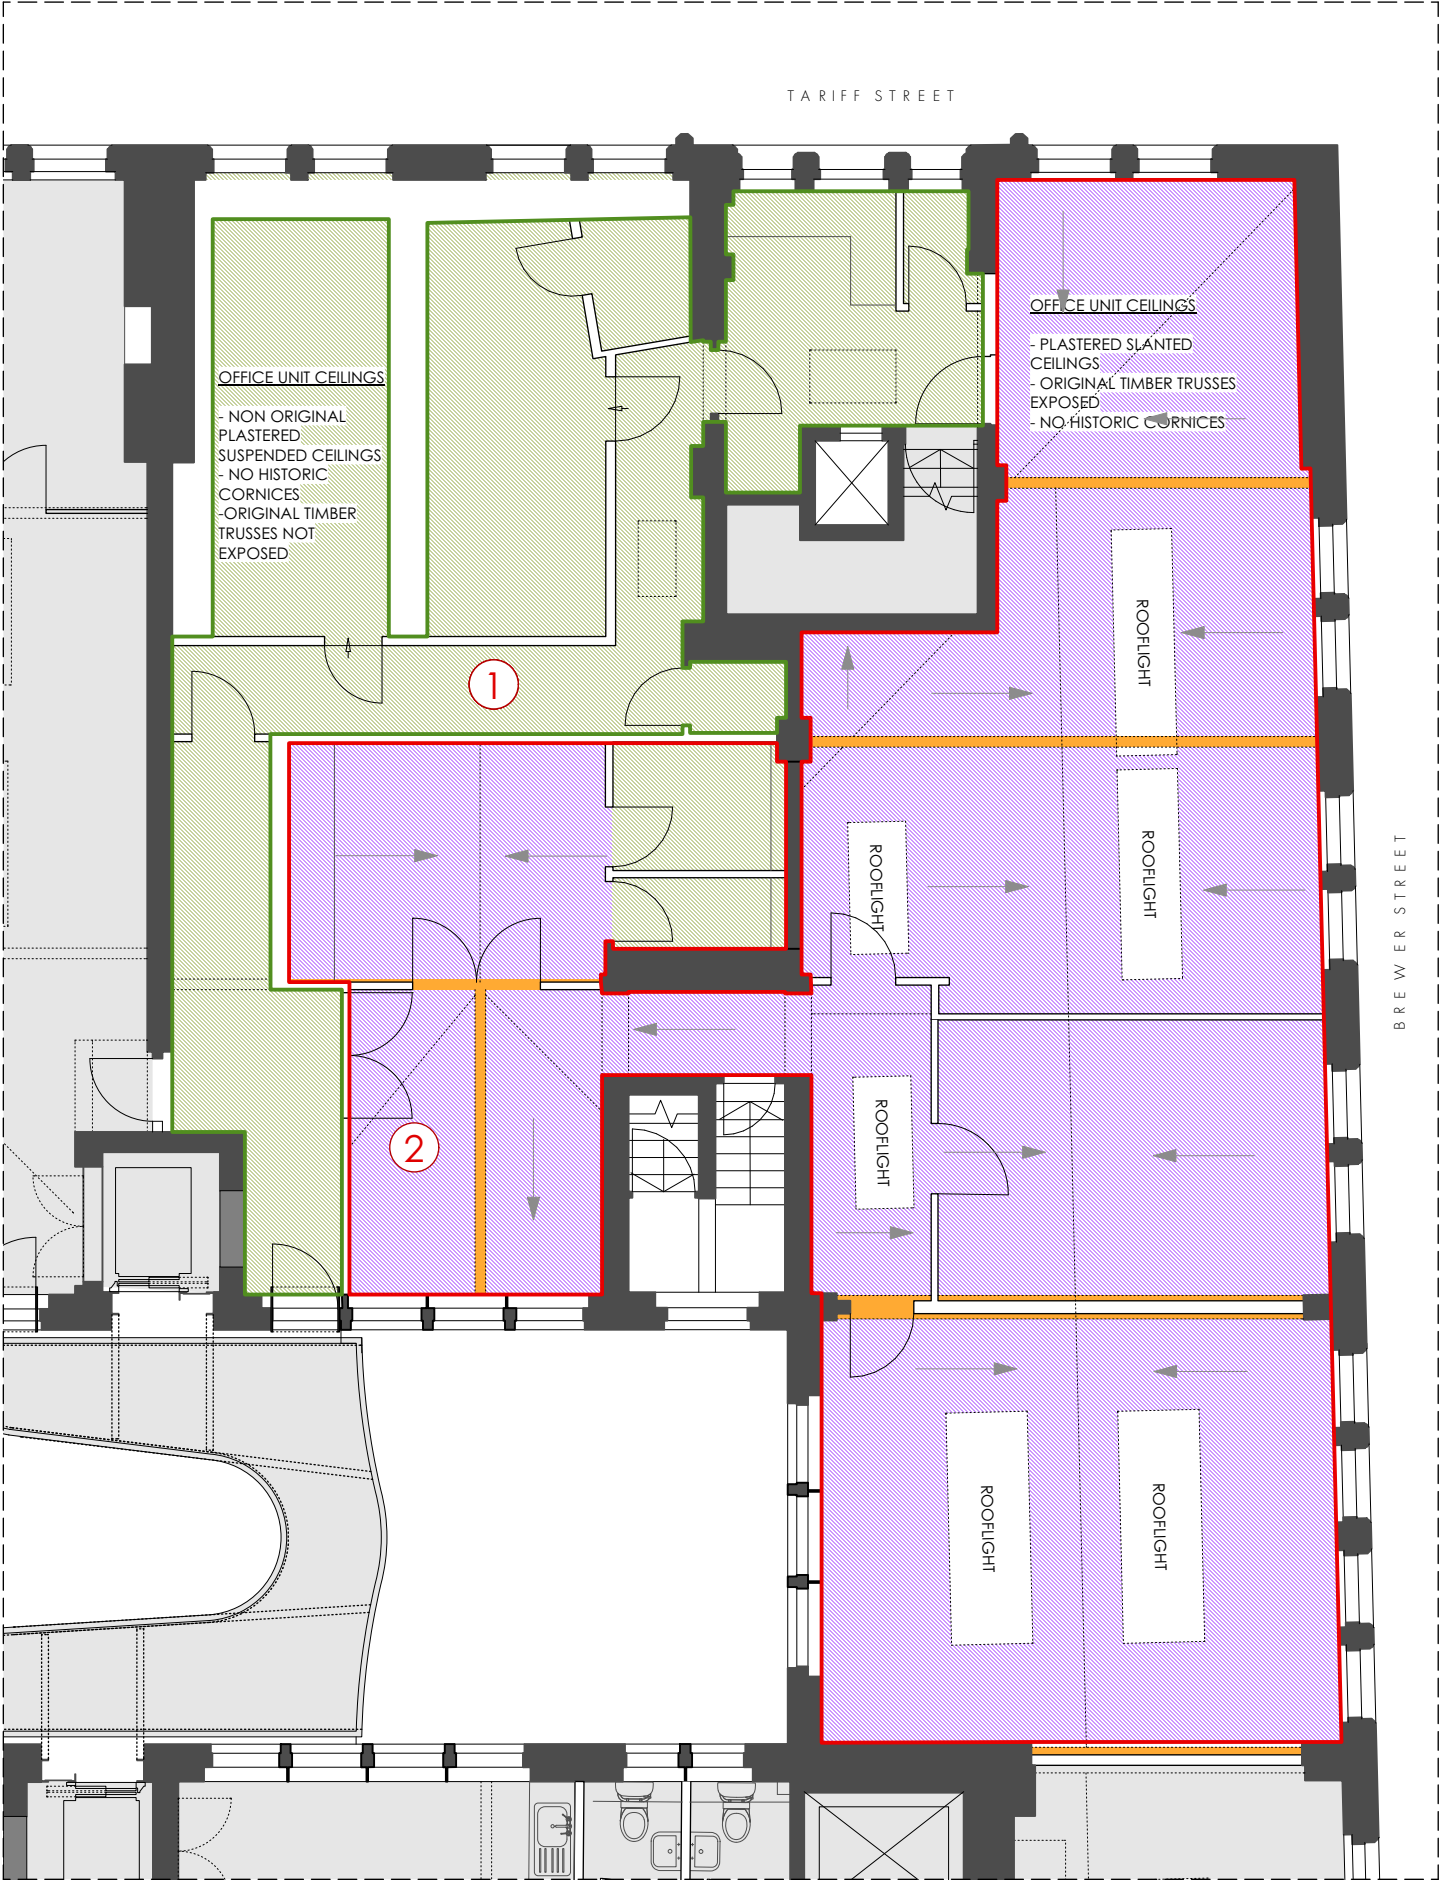


FOURWAYS HOUSE, FIFTH FLOOR
SIGNIFICANCE CEILINGS PLAN

1:100 @ A3



NON ORIGINAL ACOUSTIC SUSPENDED CEILING TO BE REMOVED

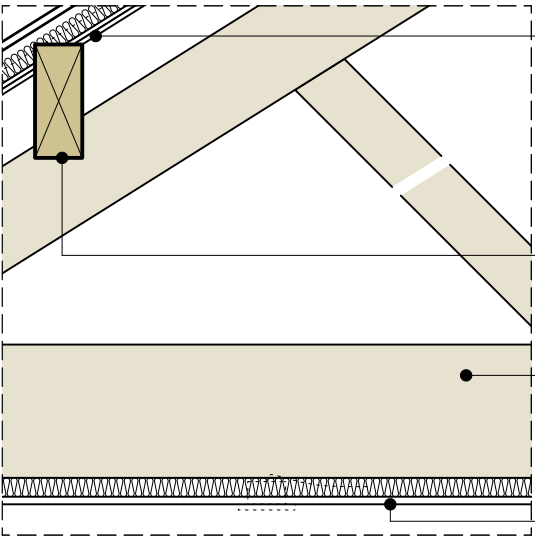

FOURWAYS HOUSE, FIFTH FLOOR
EXISTING CEILING DETAIL
1:20 @ A3



REMEDIAL WORKS TO SLANTED PLASTERED CEILINGS

REVISION	DATE	DESCRIPTION
P01	05.04.22	FOR COMMENT
P02	03.08.22	PLANNING ISSUE

SIGNIFICANCE KEY

CEILING FINISHES TIMELINE

1906 - ORIGINAL TIMBER TRUSSES EXPOSED

1906-PRESENT - PLASTERED SLANTED CEILINGS

1990-PRESENT - MODERN SUSPENDED PLASTERED CEILINGS

SIGNIFICANCE


HIGH

MEDIUM

LOW

AREA NOT SURVEYED AND NOT SUBJECT OF THIS APPLICATION

NOTE - TO BE READ IN CONJUNCTION WITH HERITAGE / DESIGN & ACCESS STATEMENT

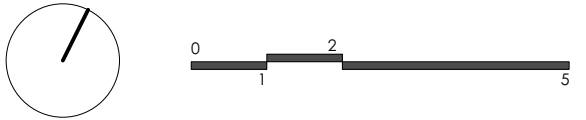

PLANNING

OMIArchitects

31 Blackfriars Road, Salford, Manchester, M3 7AQ
+44(0)161 832 3242 / info@omiarchitects.com / www.omiarchitects.com

PROJECT	FOURWAYS - F2U2 & F5U4 + F5U5					
DRAWING	FIFTH FLOOR - SIGNIFICANCE CEILINGS PLAN					
DATE	AUG '22	DRAWN BY	KT	SCALE	1:100	@A3
JOB NO.	1420	DWG.NO.	L 2254			