


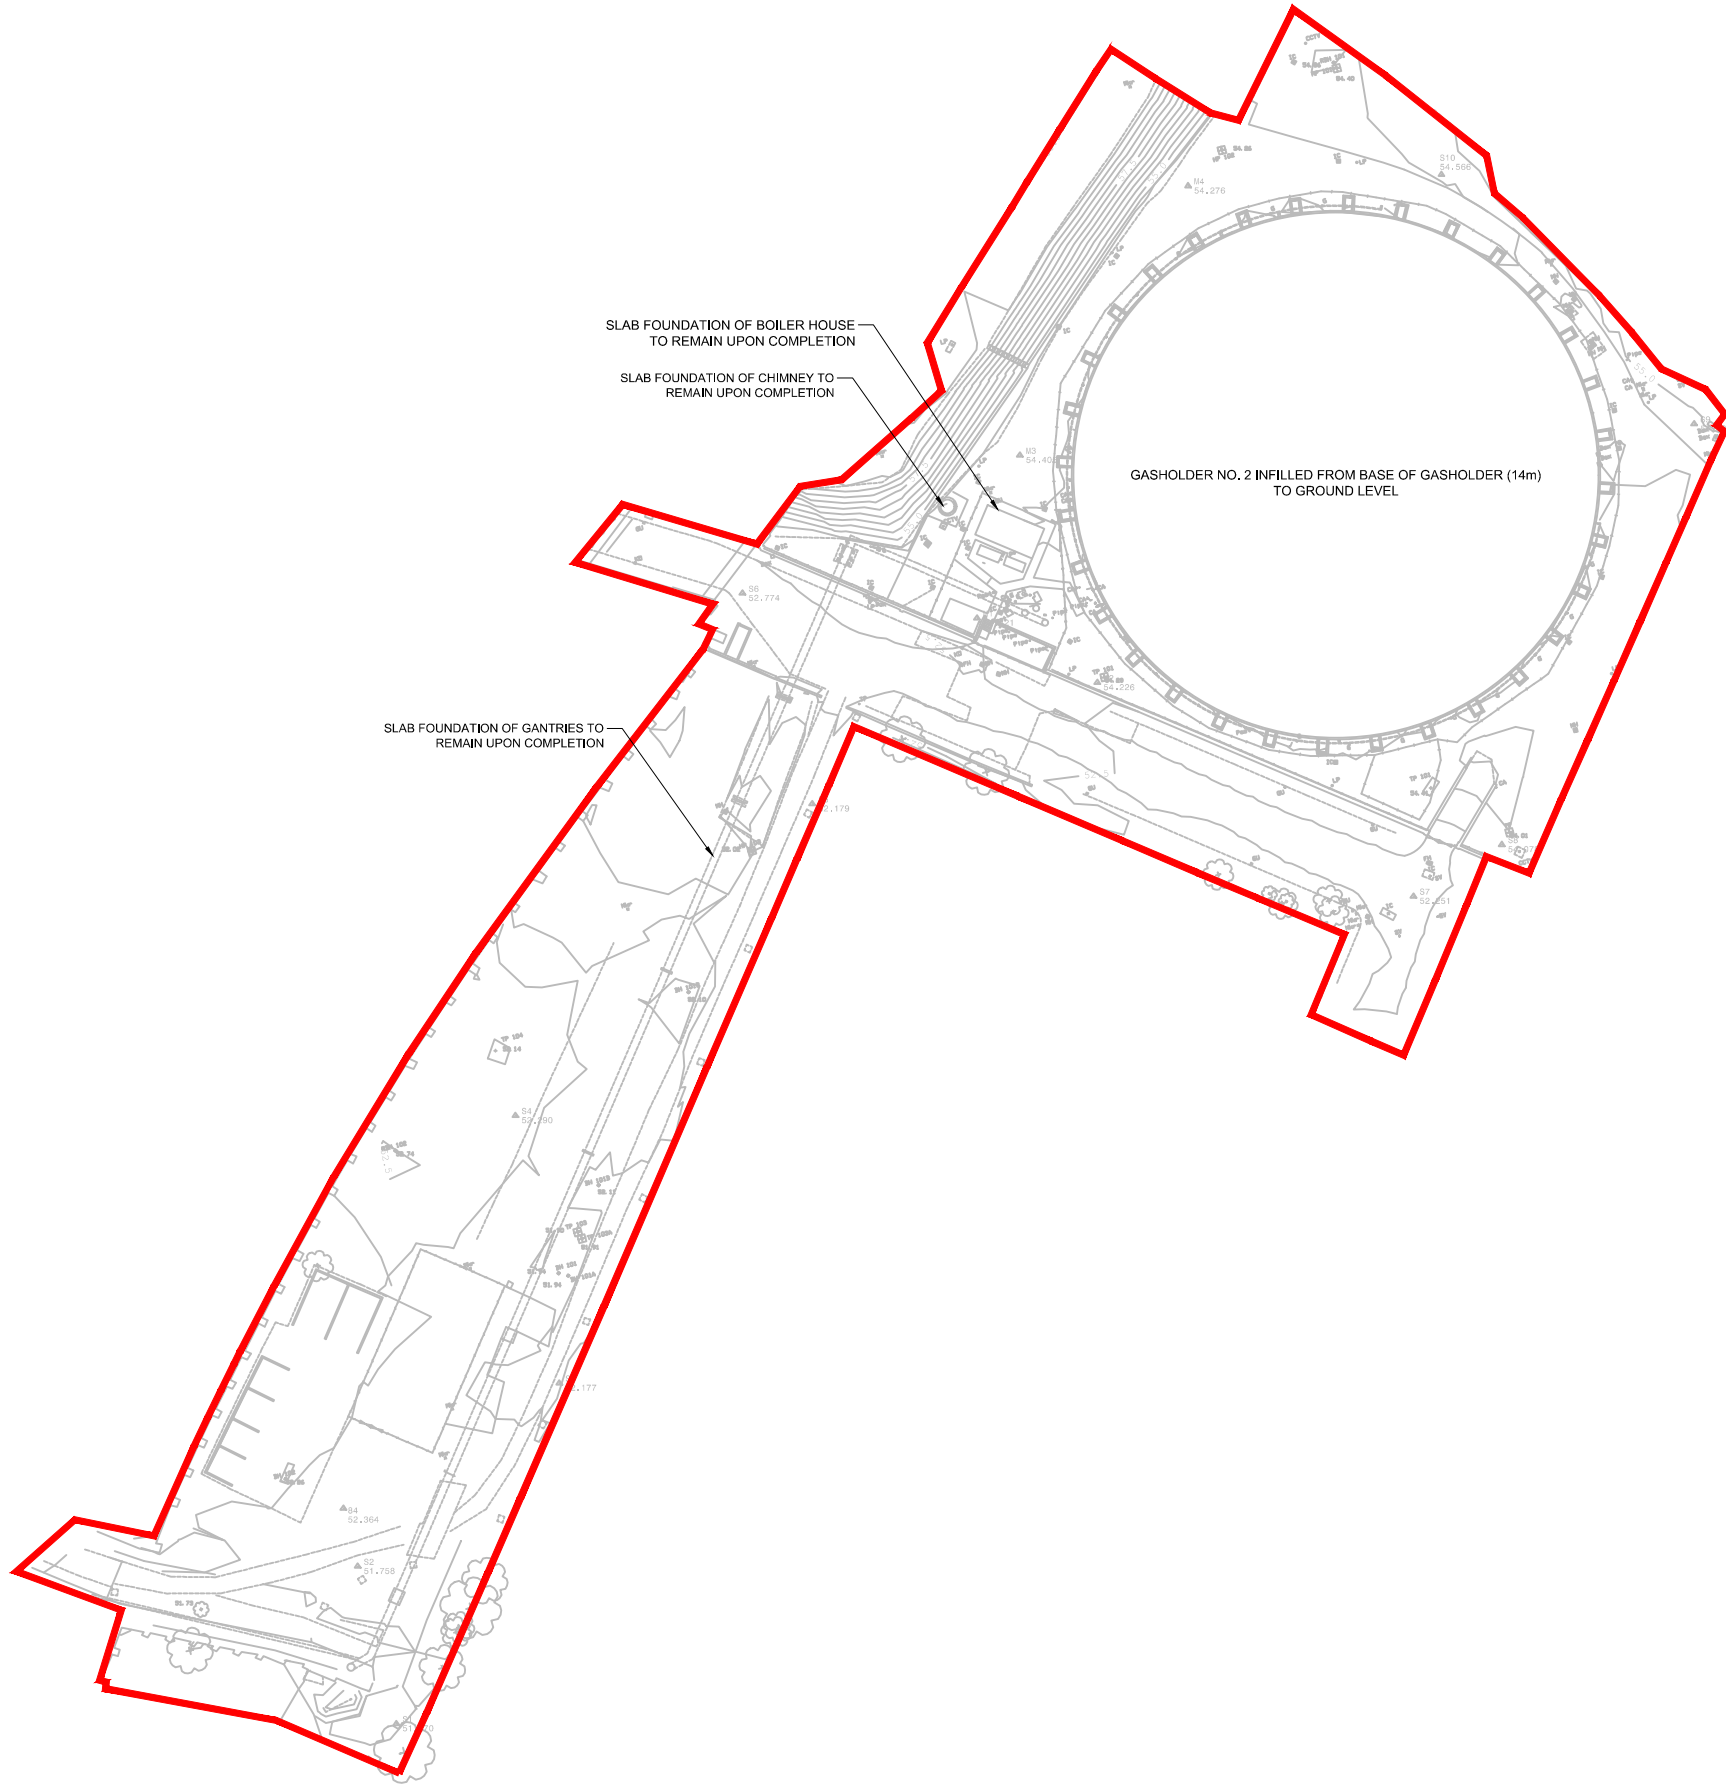

DO NOT SCALE



NOTES:

1. DO NOT SCALE FROM THIS DRAWING.
2. THIS DRAWING SHOULD BE READ IN FULL COLOUR.
3. ALL HARDSTANDING, FOUNDATIONS, SUBSTRUCTURE AND GROUND BEARING SLABS TO REMAIN.
4. ALL VOIDS, PITS, AND DEPRESSIONS TO BE BACKFILLED TO MATCH SURROUNDING GROUND LEVELS.

KEY:

APPLICATION NGPH BOUNDARY (4ha)

P01	11/05/22	FOR INFORMATION	CW	NS	RG
Rev.	Date	Description	By	Chk'd	App'd

Drawing Status	Suitability
FOR INFORMATION	S2


SNC-LAVALIN

Member of the SNC-Lavalin Group

200 Broomielaw
Glasgow
G1 4RU

Tel: +44 (0)1412 202000
Fax: +44 (0)1412 202001
www.atkinsglobal.com

 SNC-Lavalin (2022)

Client

NATIONAL GRID PROPERTY HOLDINGS

Project Title

NGPH BRADFORD ROAD
DEMOLITION AND INFILLING

Drawing Title

PROPOSED FINAL SITE CONDITIONS

Scale	Designed	Drawn	Checked	Authorised
1:1,250	-	CW	NS	RG
Original Size	Date	Date	Date	Date
A3	-	06/05/2022	11/05/2022	11/05/2022

Drawing Number	Revision
FIGURE 4	P01