


All dimensions to be checked
on site prior to any
commencing work.

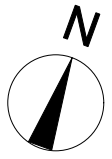

KEY

- Existing
- Proposed
- Downstand beams
- Existing to be removed
- Extent of works
- Drawing reference
1/312 (TBC)
- Existing T&G timber
ceiling to be retained and
painted with Envirograf
intumescent paint

Extent of lath and
plaster ceiling


Proposed reconfigured WC
layouts

Existing lath and plaster
ceiling to be reinstated

Existing window to remain

Existing Rooflights

Existing non-historic glass
block windows to be
replaced to match historic
windows

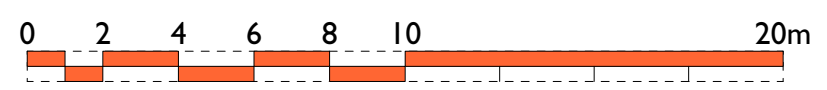

1:200 @A3

Rev	Note	DRN	CHK
-----	------	-----	-----

8-16 Newton Street

Third Floor Proposed



scheme	1665
drwg no.	P(155)
revision	

scale	1:200 @ A3
date first drawn	Jun 2022
drawn	RJD

SK sketch E existing P proposed T tender C construction FI final issue

www.ateliermb.co.uk
t 0161 236 0051
e architect@ateliermb.co.uk

All dimensions to be checked
on site prior to any
commencing work.

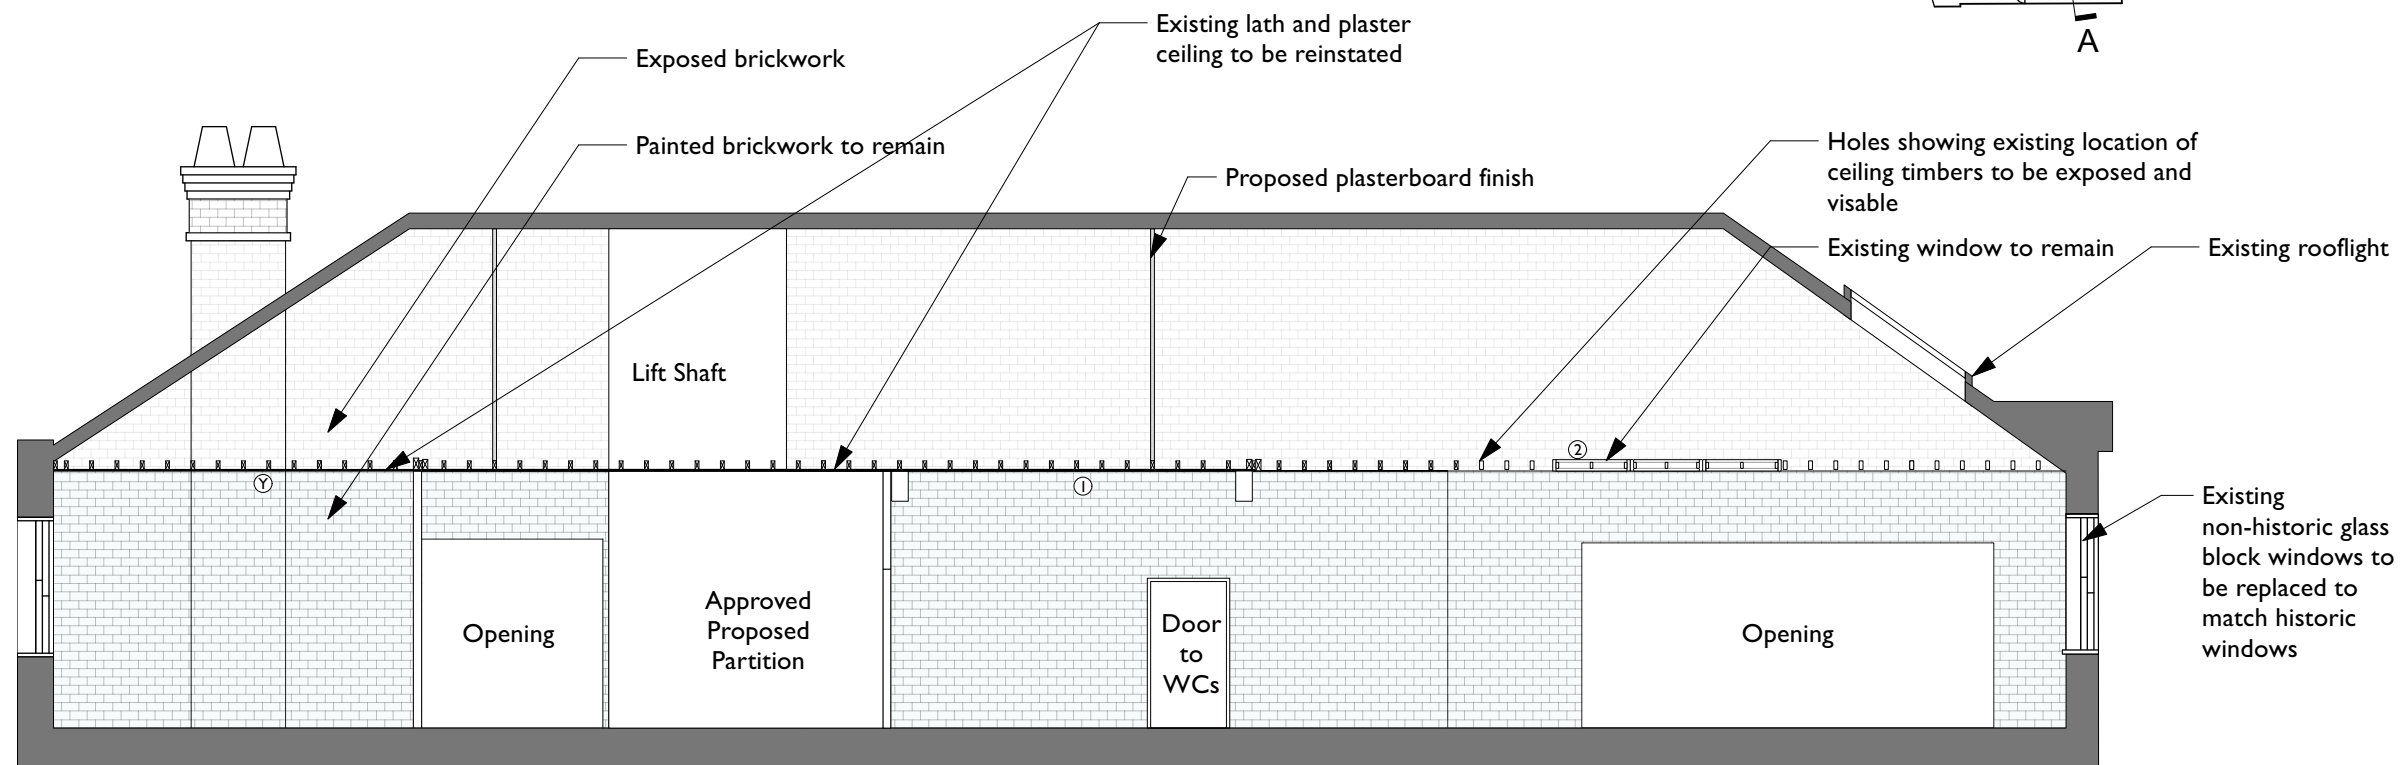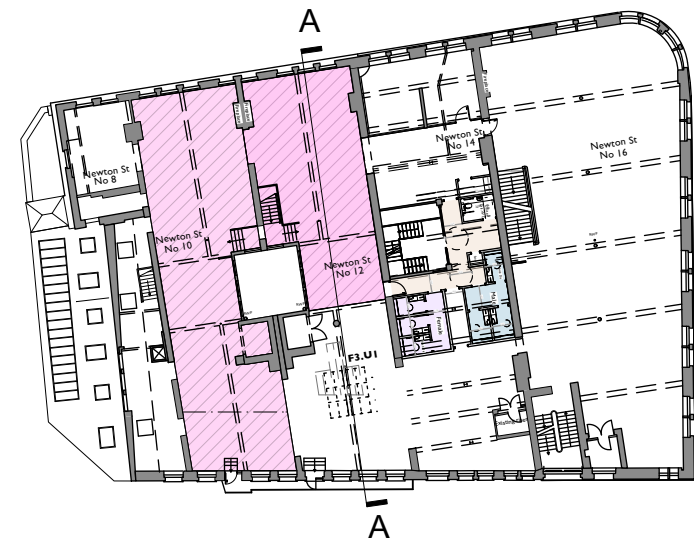


Section AA
Scale 1:100



1. Existing beam below existing joists and exposed brick




2. Existing window to remain

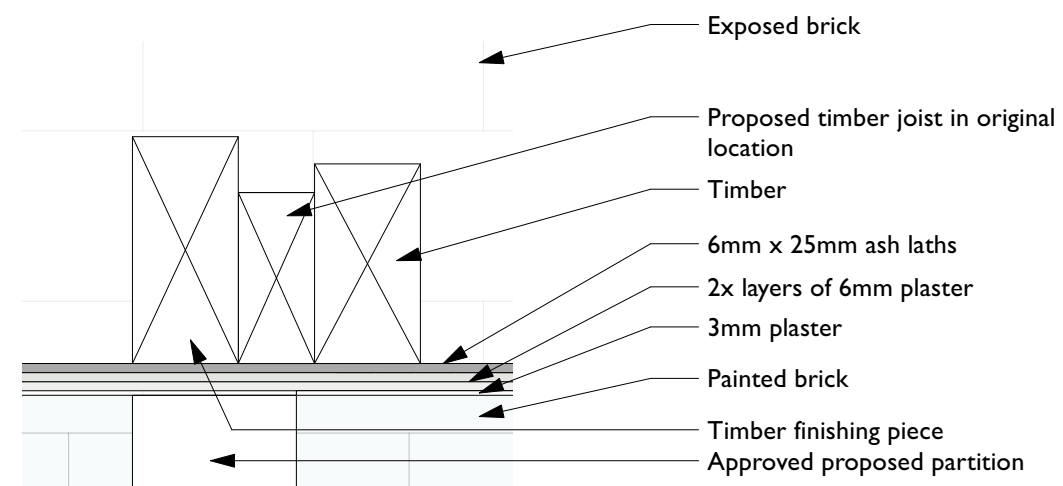

**Lath and Plaster Junction
Detail Y**
Scale 1:5

Rev	Note	JRD	RD
B	08/04/2022	Lath and plaster extent increased. Existing rooflight shown. Section name altered	
A	24.03.22	Lath and plaster extent amended	


8-16 Newton Street Manchester	
Third Floor Internal Section AA Proposed	
scheme	1665
drwg no.	P(382)
revision	B
scale	1:200 @ A3
date first drawn	Dec 21
drawn	RG
SK sketch E existing P proposed T tender C construction FI final issue	
www.ateliermb.co.uk t 0161 236 0051 e architect@ateliermb.co.uk	

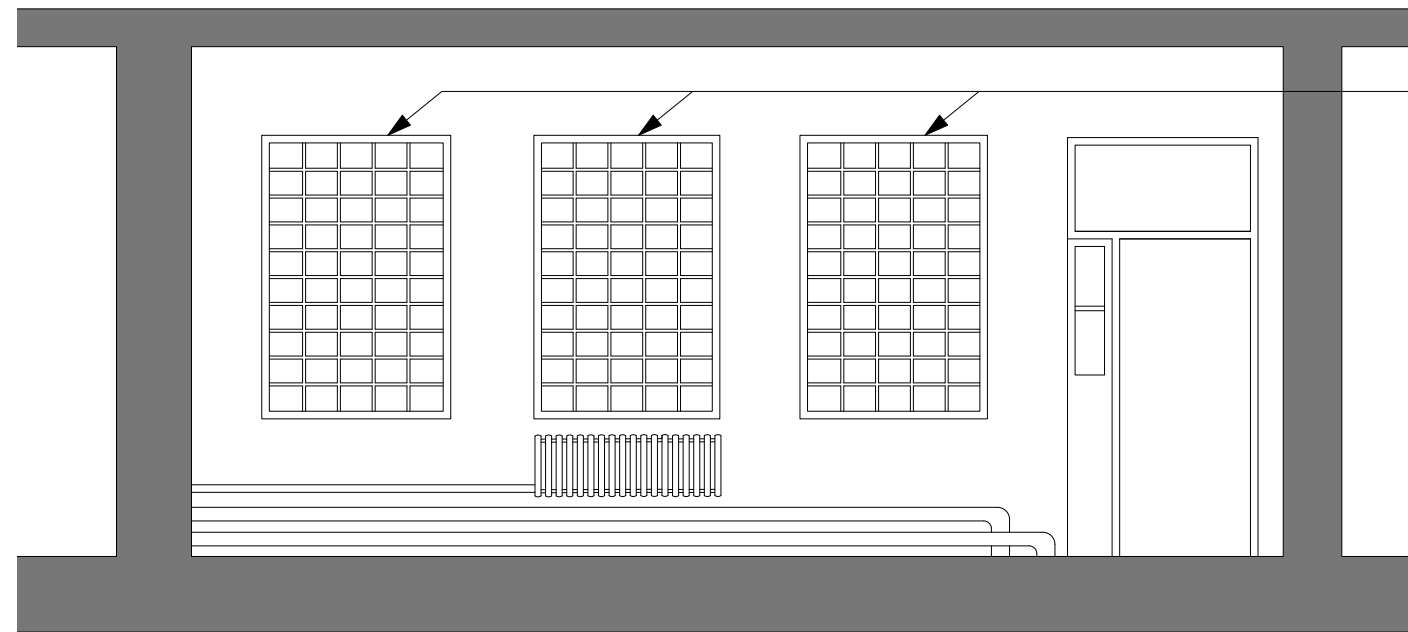

Existing non-original glass block windows



Section EE Existing Glass Block Window
Scale 1:100

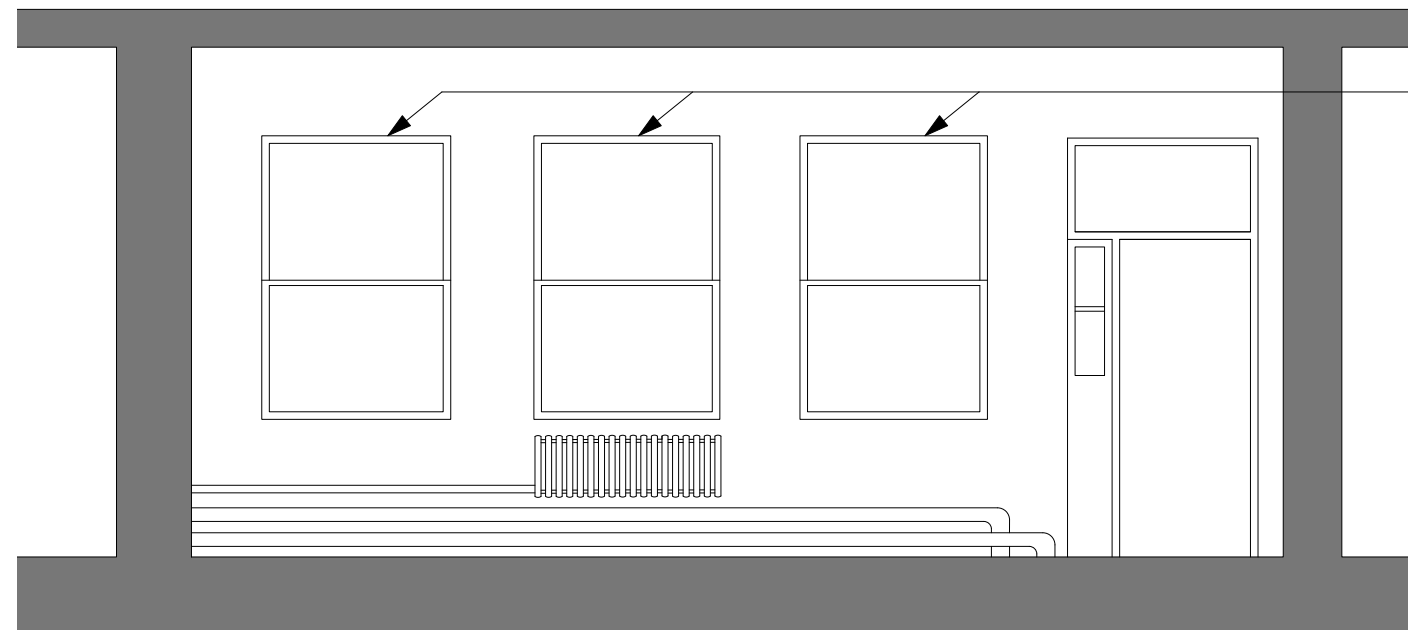

Existing non-original glass block windows to be carefully removed. Proposed to match existing historic sash windows seen throughout the building.

Section EE Proposed Window
Scale 1:100

COPYRIGHT OF ATELIER MB LTD
DO NOT SCALE FROM THIS DRAWING
DIMENSIONS TO BE CHECKED ON SITE

All dimensions to be checked on site prior to any commencing work.

Rev	Note	DRN	CHK

8-16 Newton Street
Manchester

Third Floor Internal Section EE
Proposed

scheme	1665
drwg no.	P(383)
revision	

scale	1:200 @ A3
date first drawn	Dec 21
drawn	RG

SK sketch E existing P proposed T tender C construction FI final issue

www.ateliermb.co.uk
t 0161 236 0051
e architect@ateliermb.co.uk