
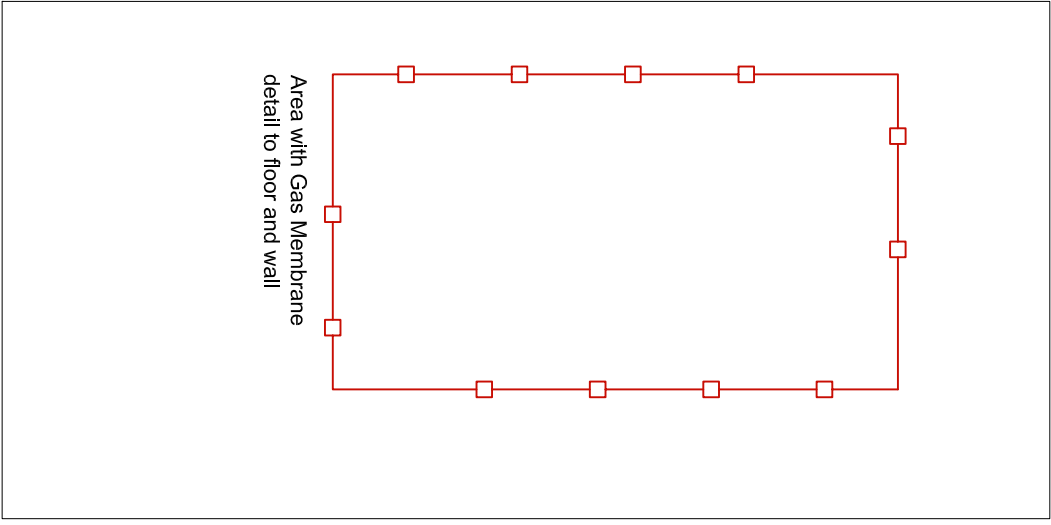
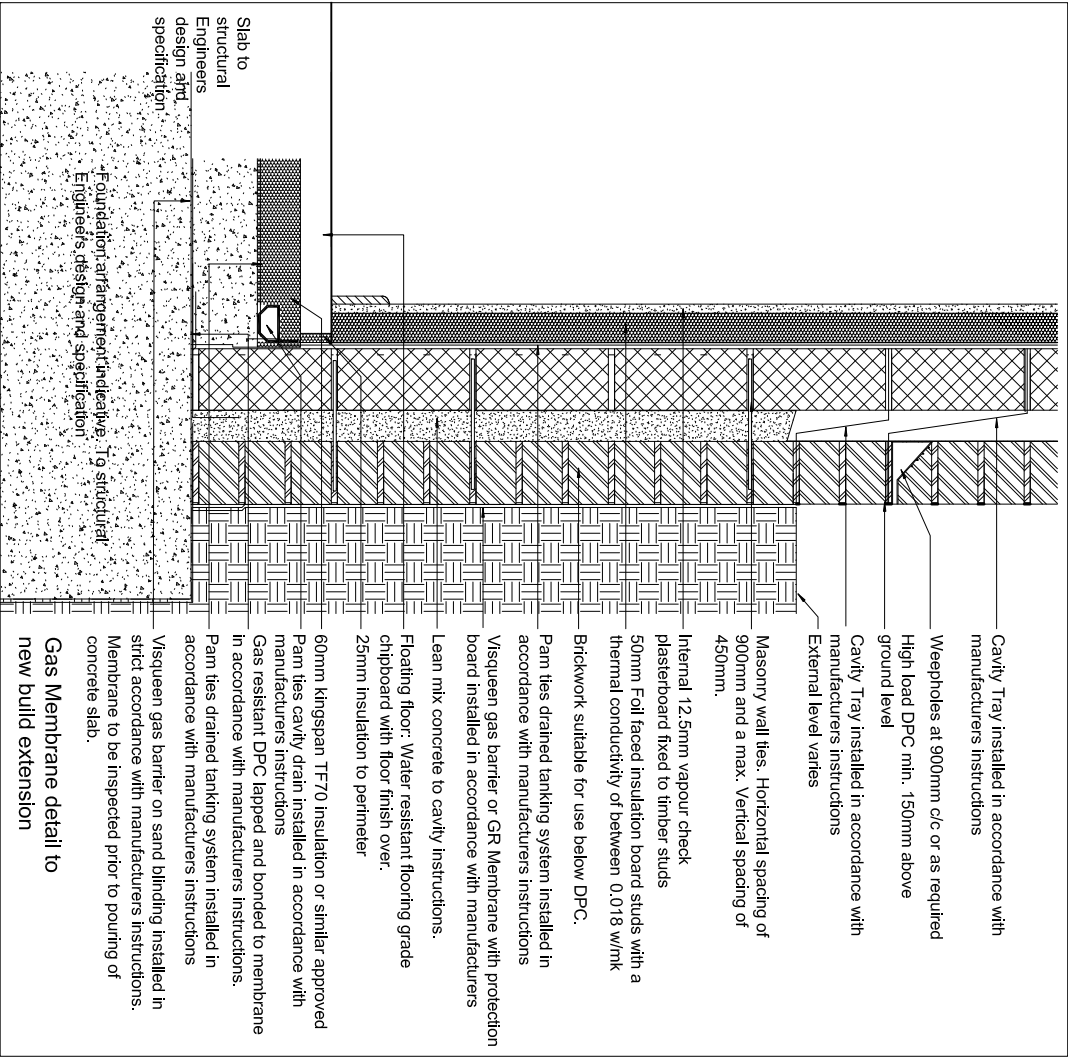
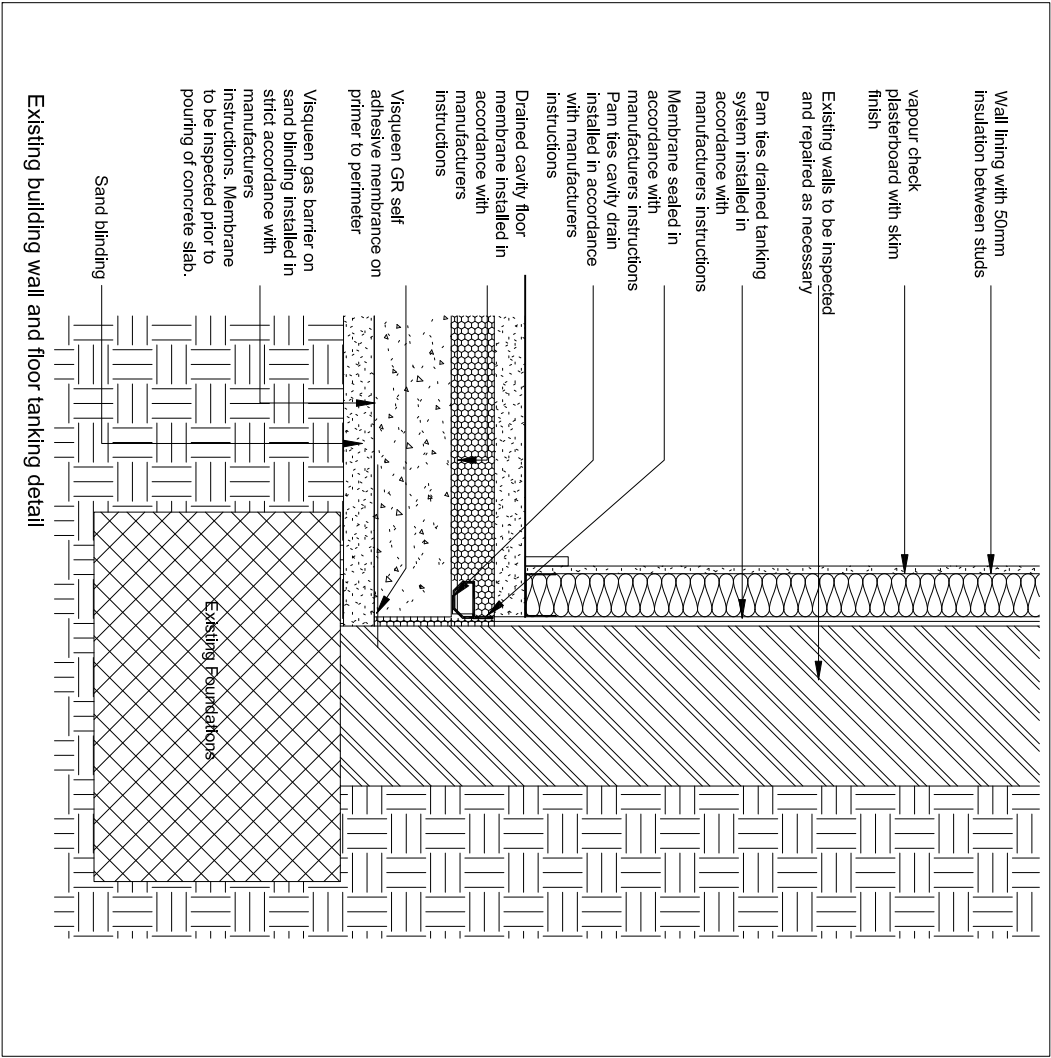


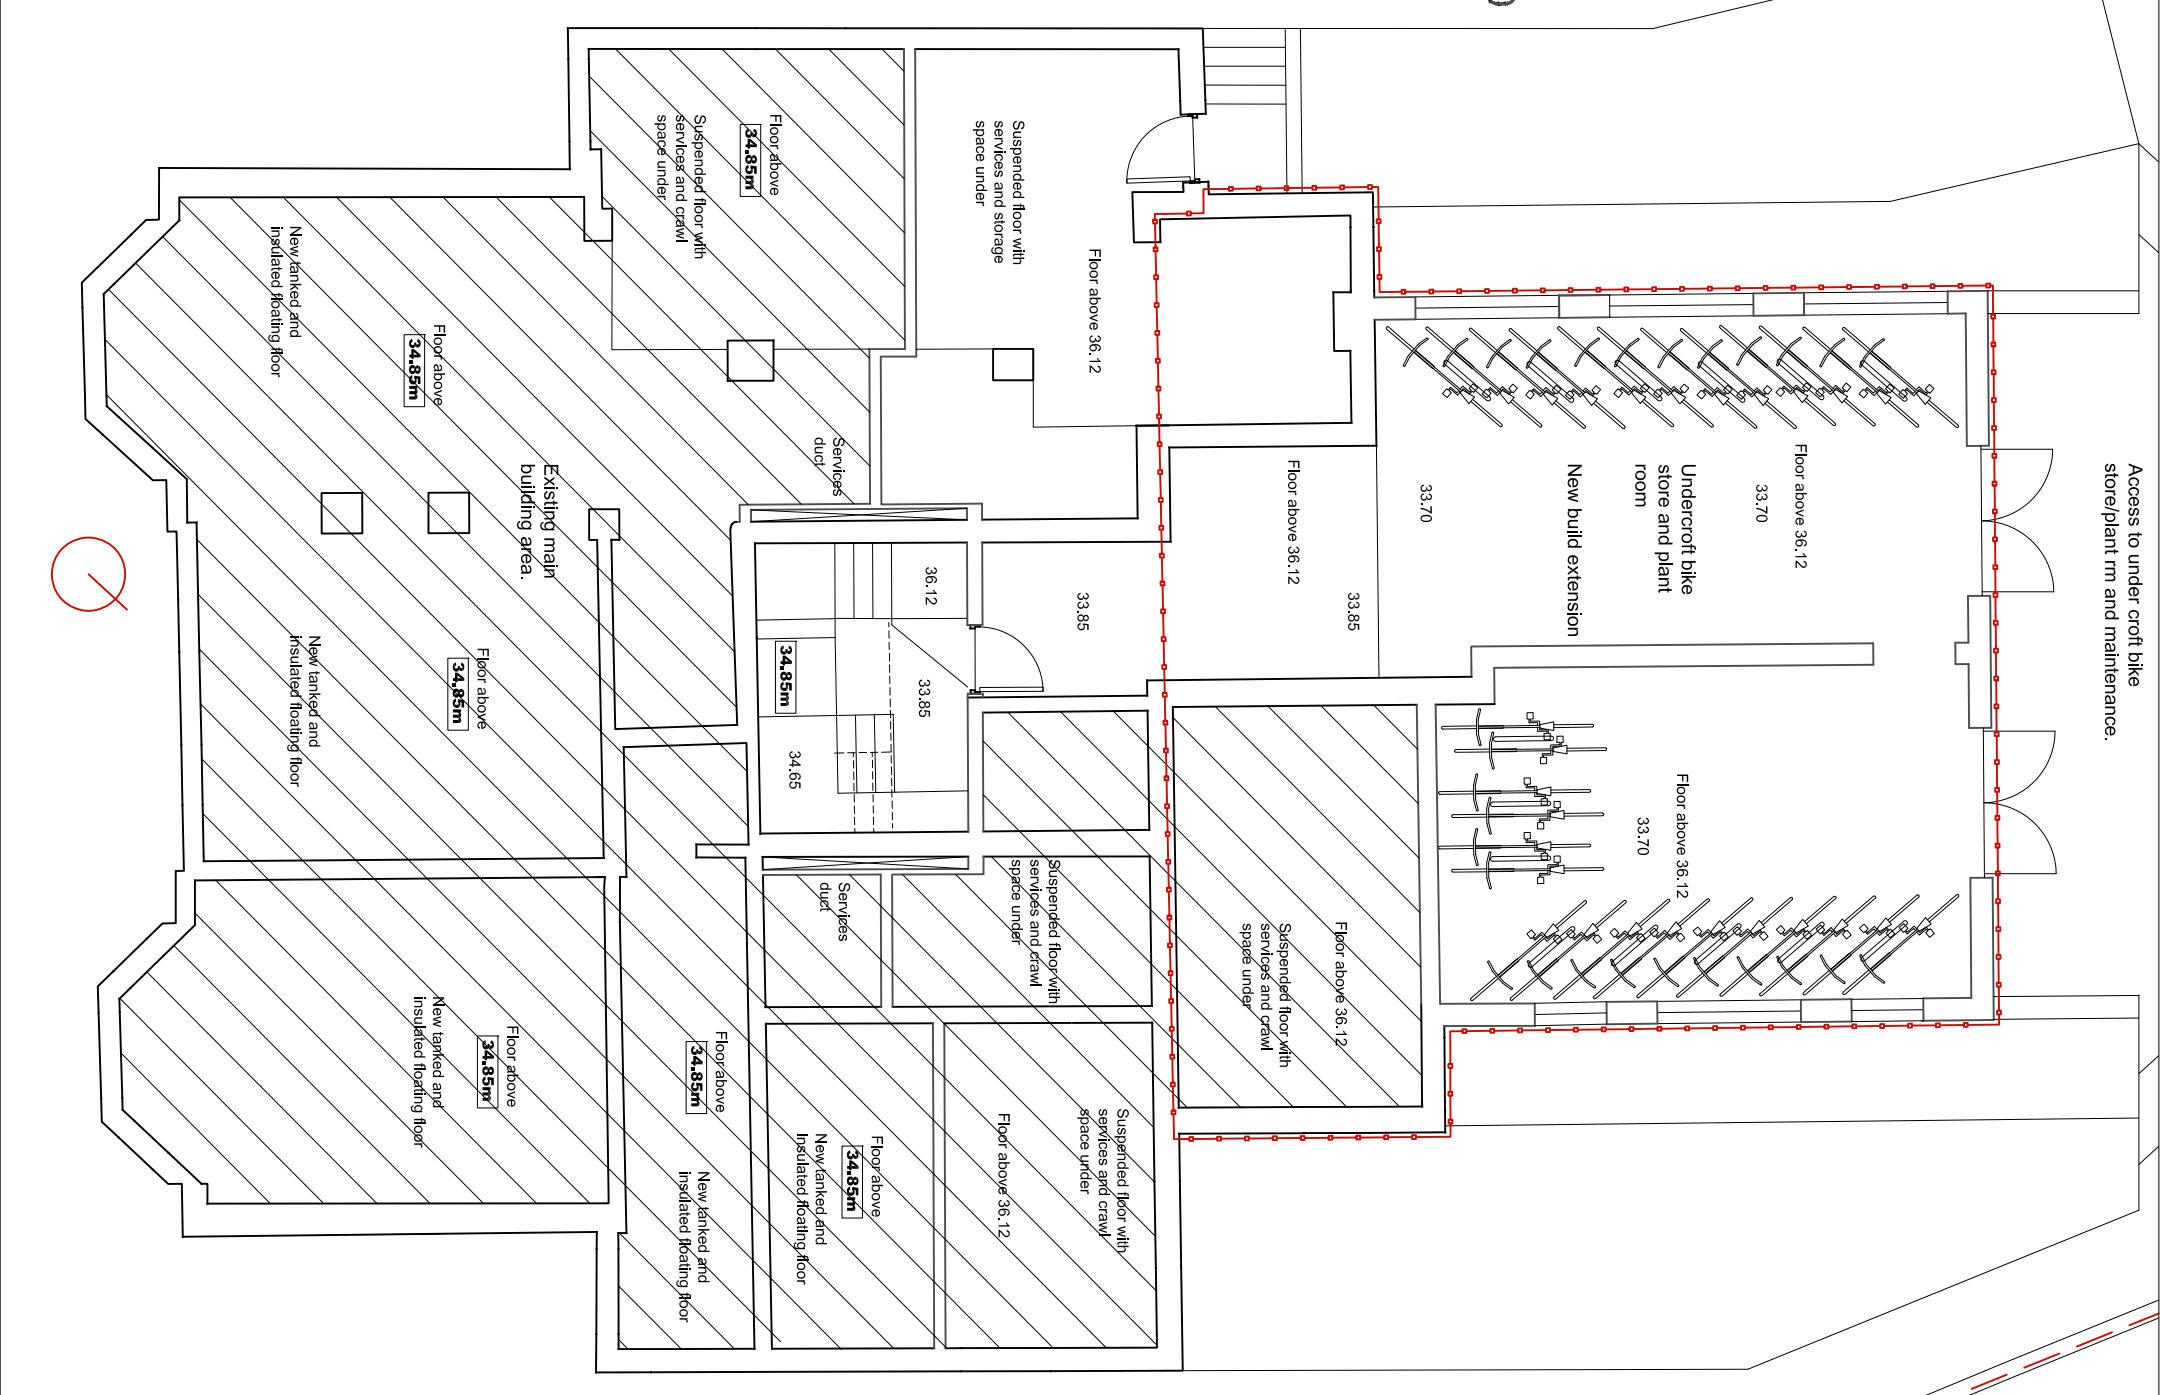

PROJECT				CLIENT			
Refurbishment and Extension 402 and 404 Wilmslow Rd, Withington Manchester.				Concorde No. 1 Ltd			
SCALE	1:100 @ A3	DWG No.	131-2-PL-GAT(2)	CONTRACT NO.	STAGE CODE	REV	
				131.2	planning	-	
ISSUED				DRAWING TITLE			
				Proposed Gas Membrane detail			
				04/08/22			