
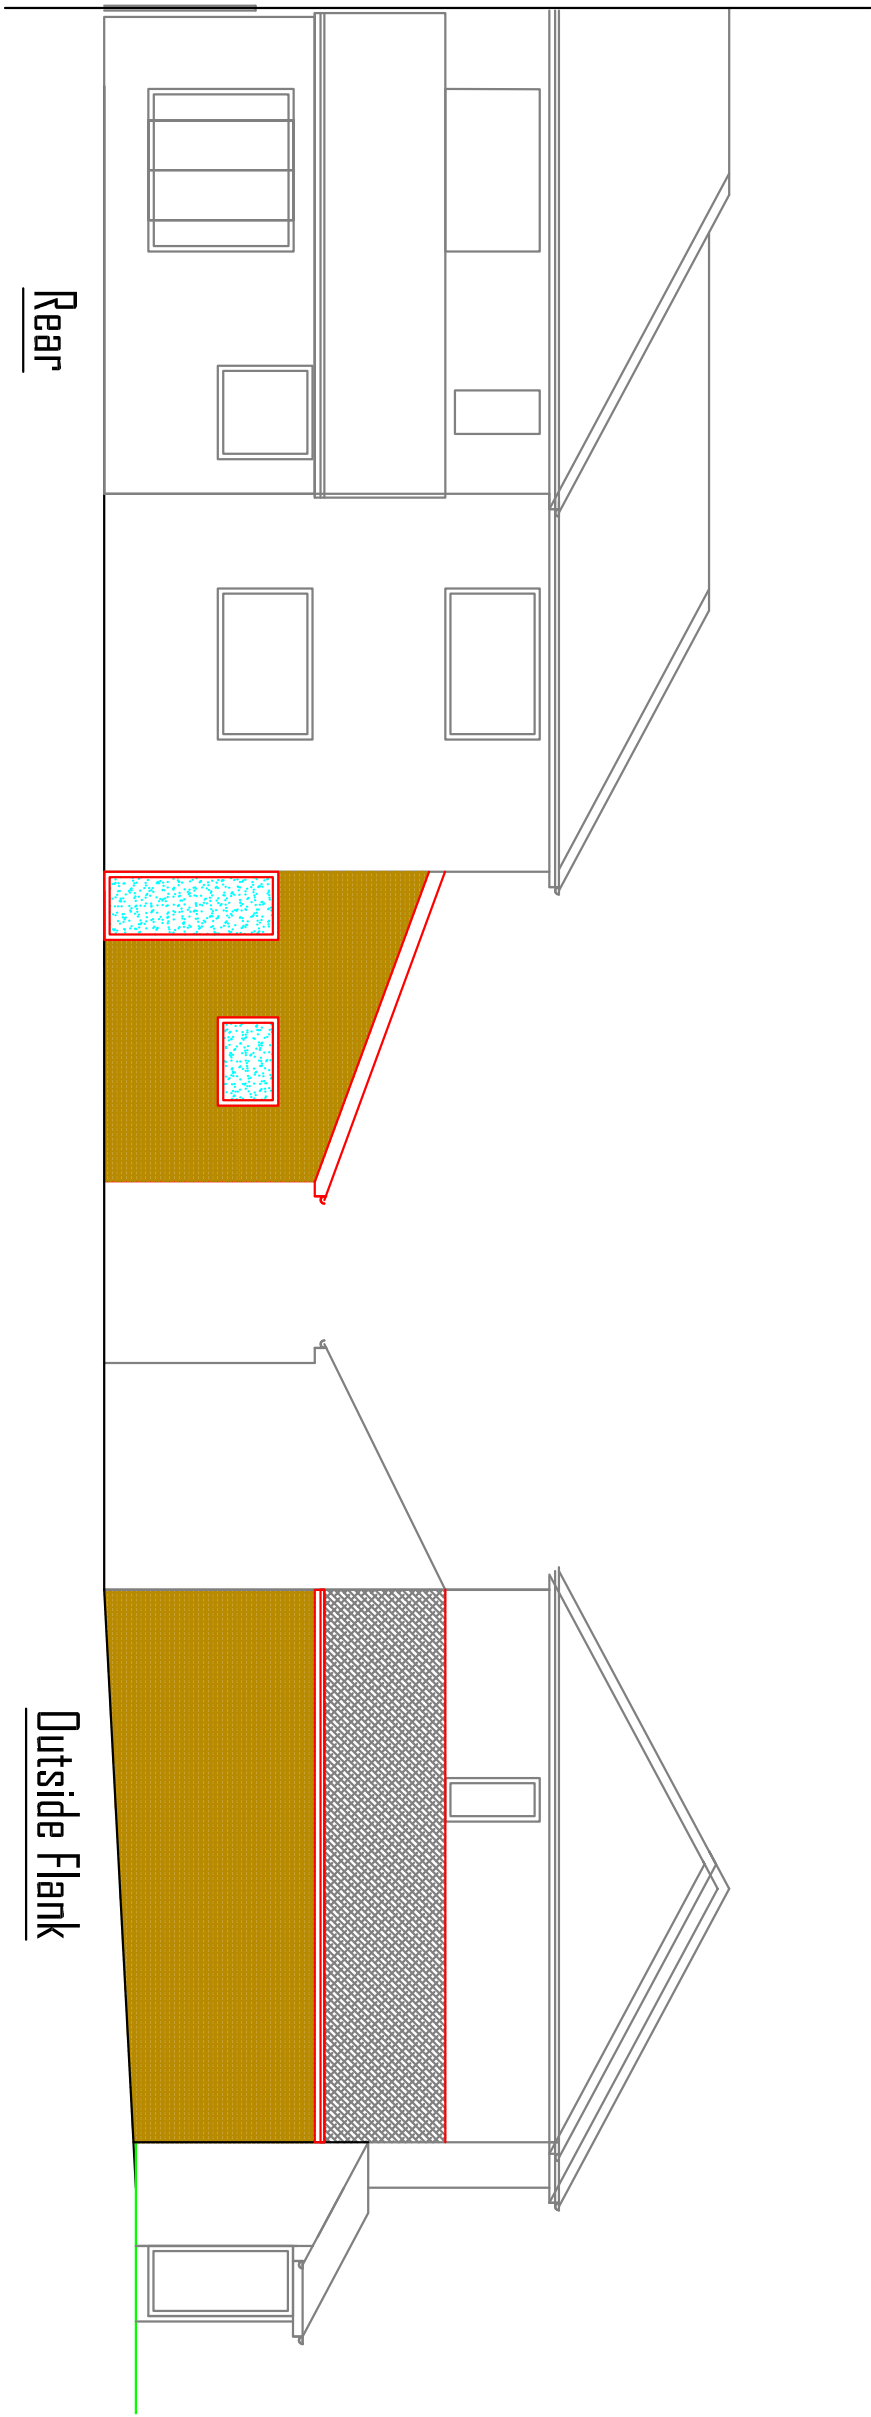
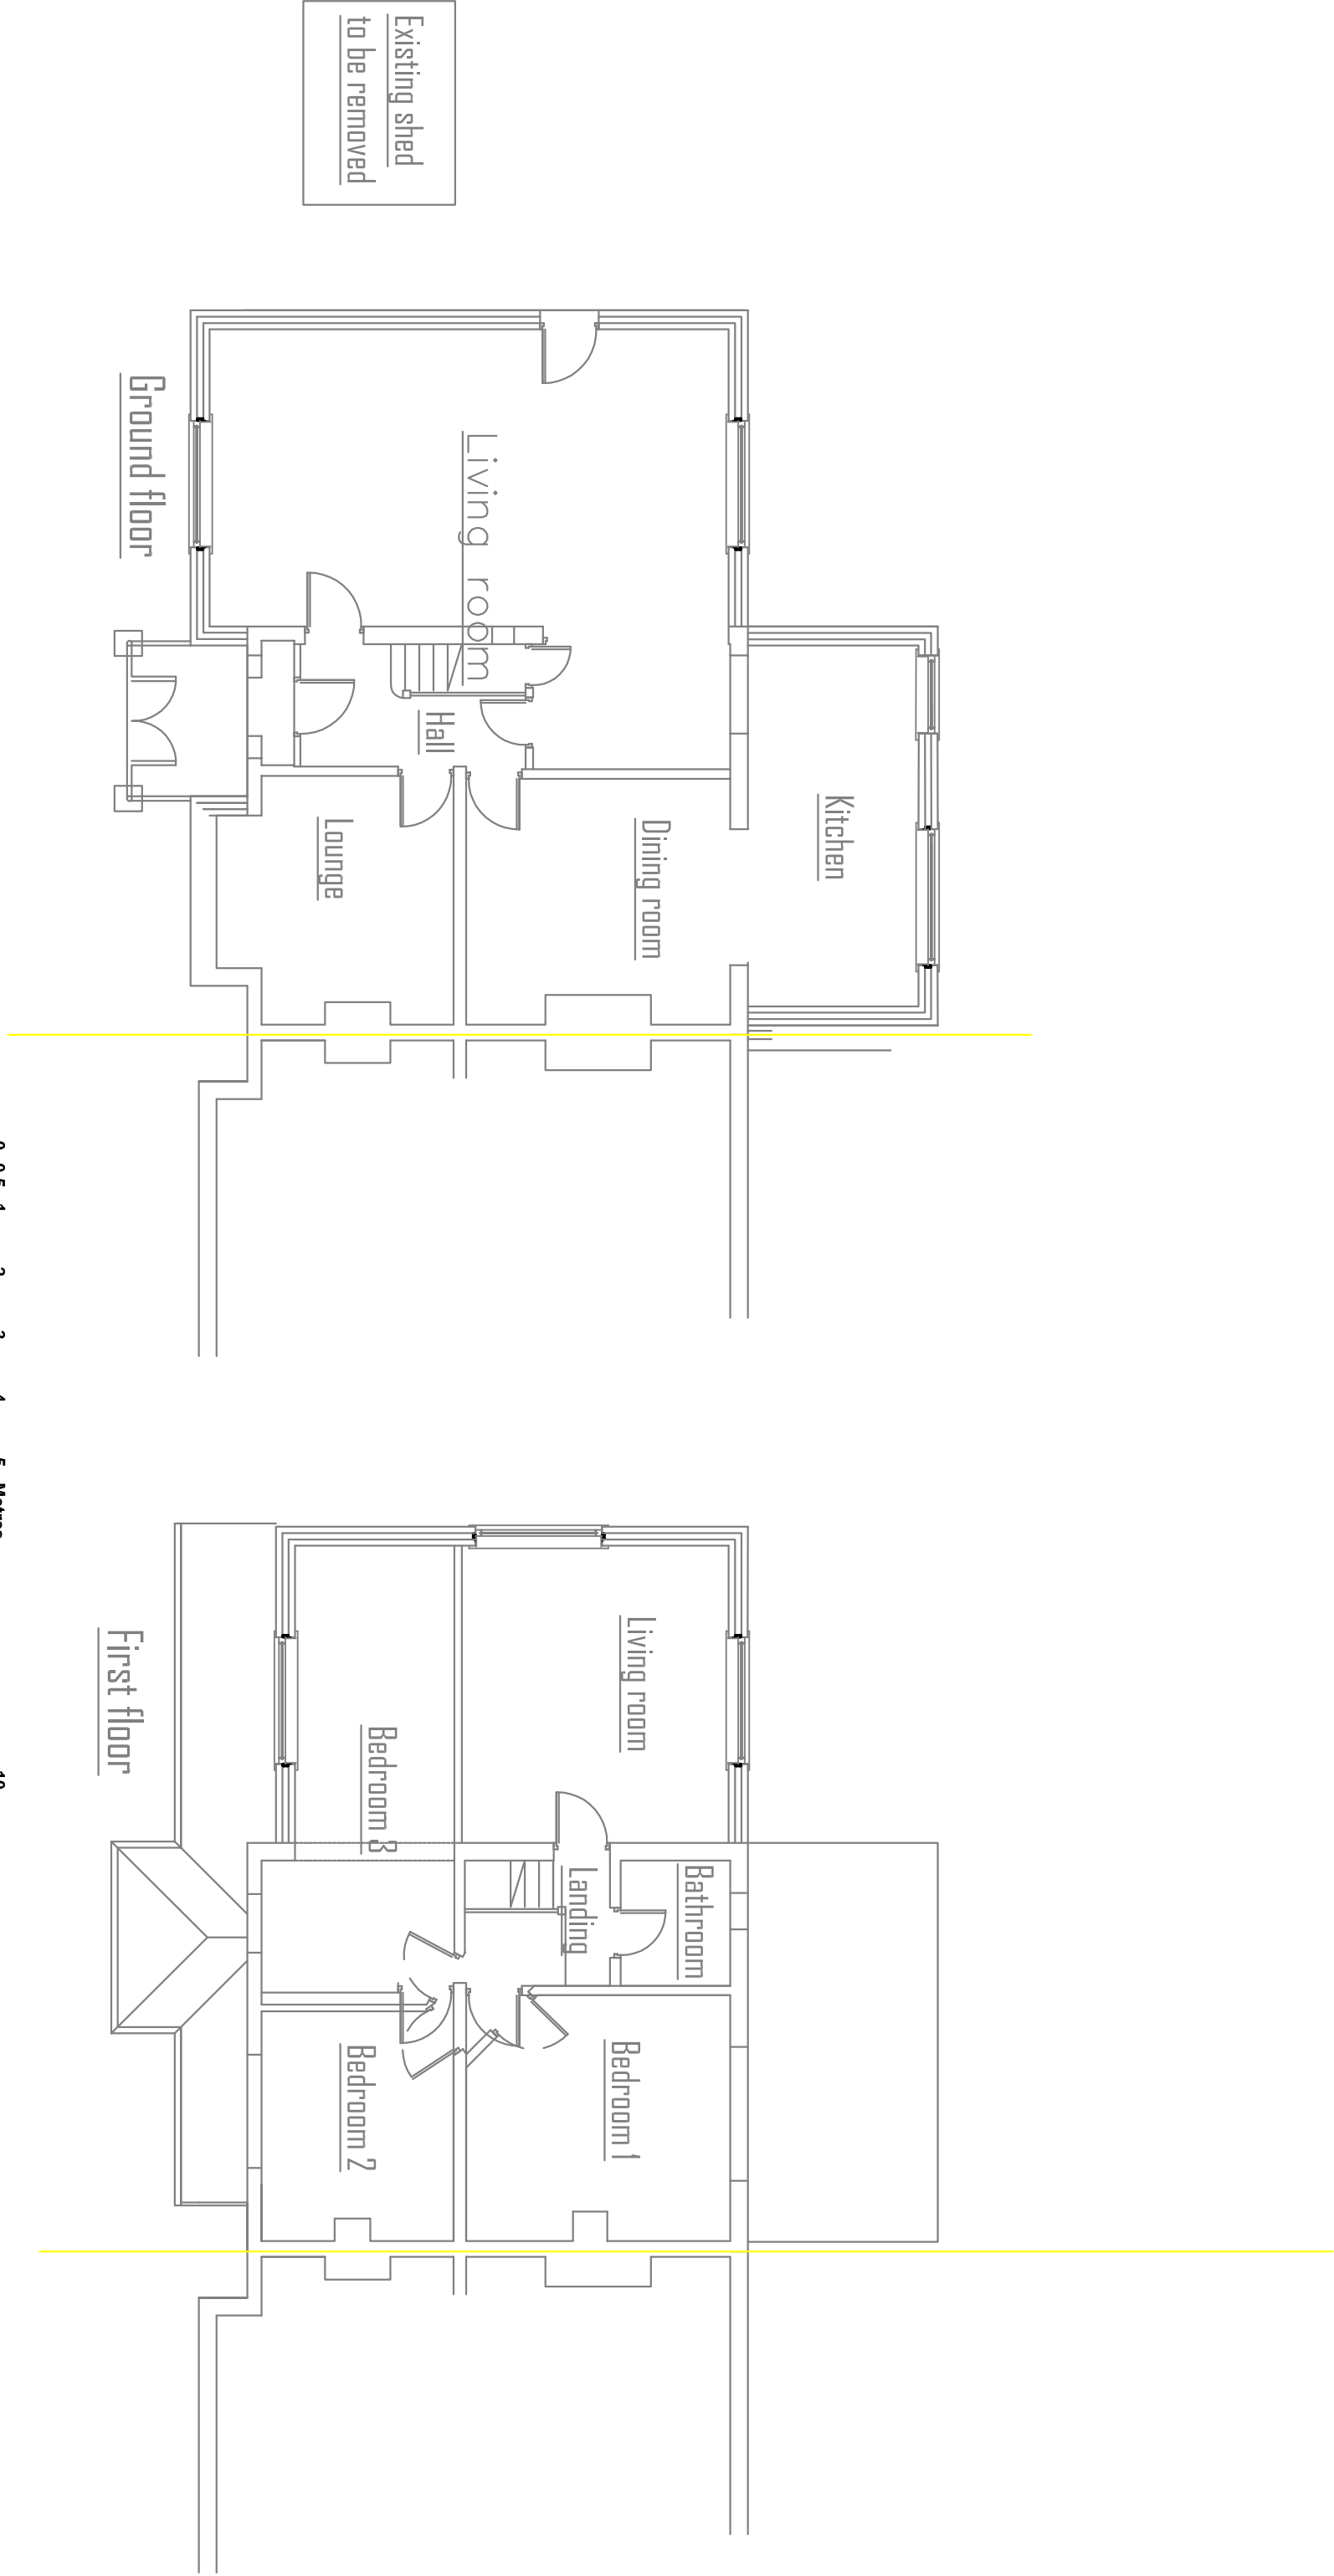
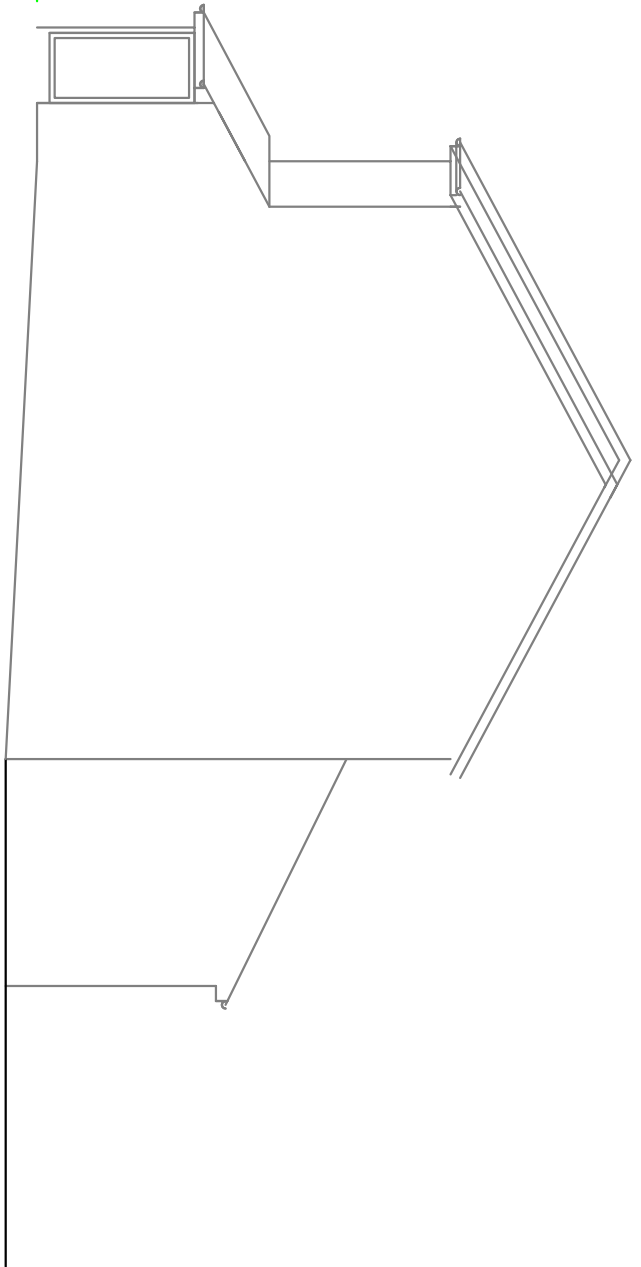
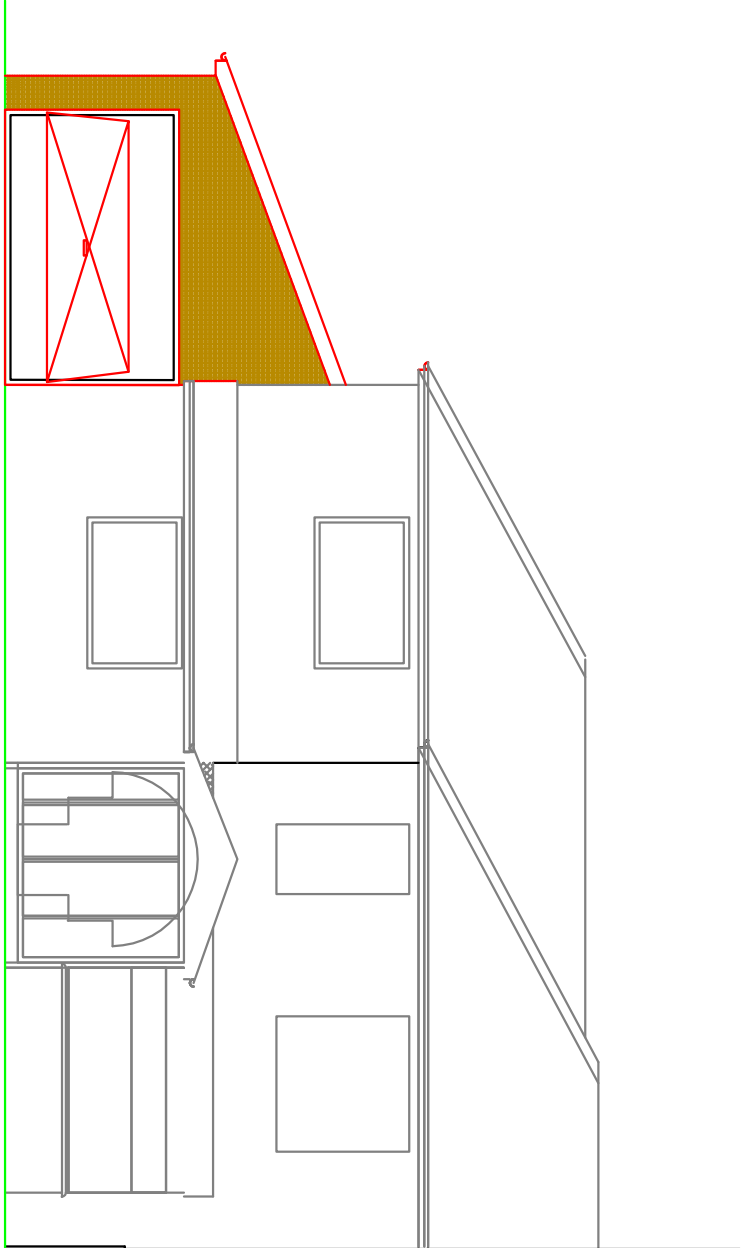


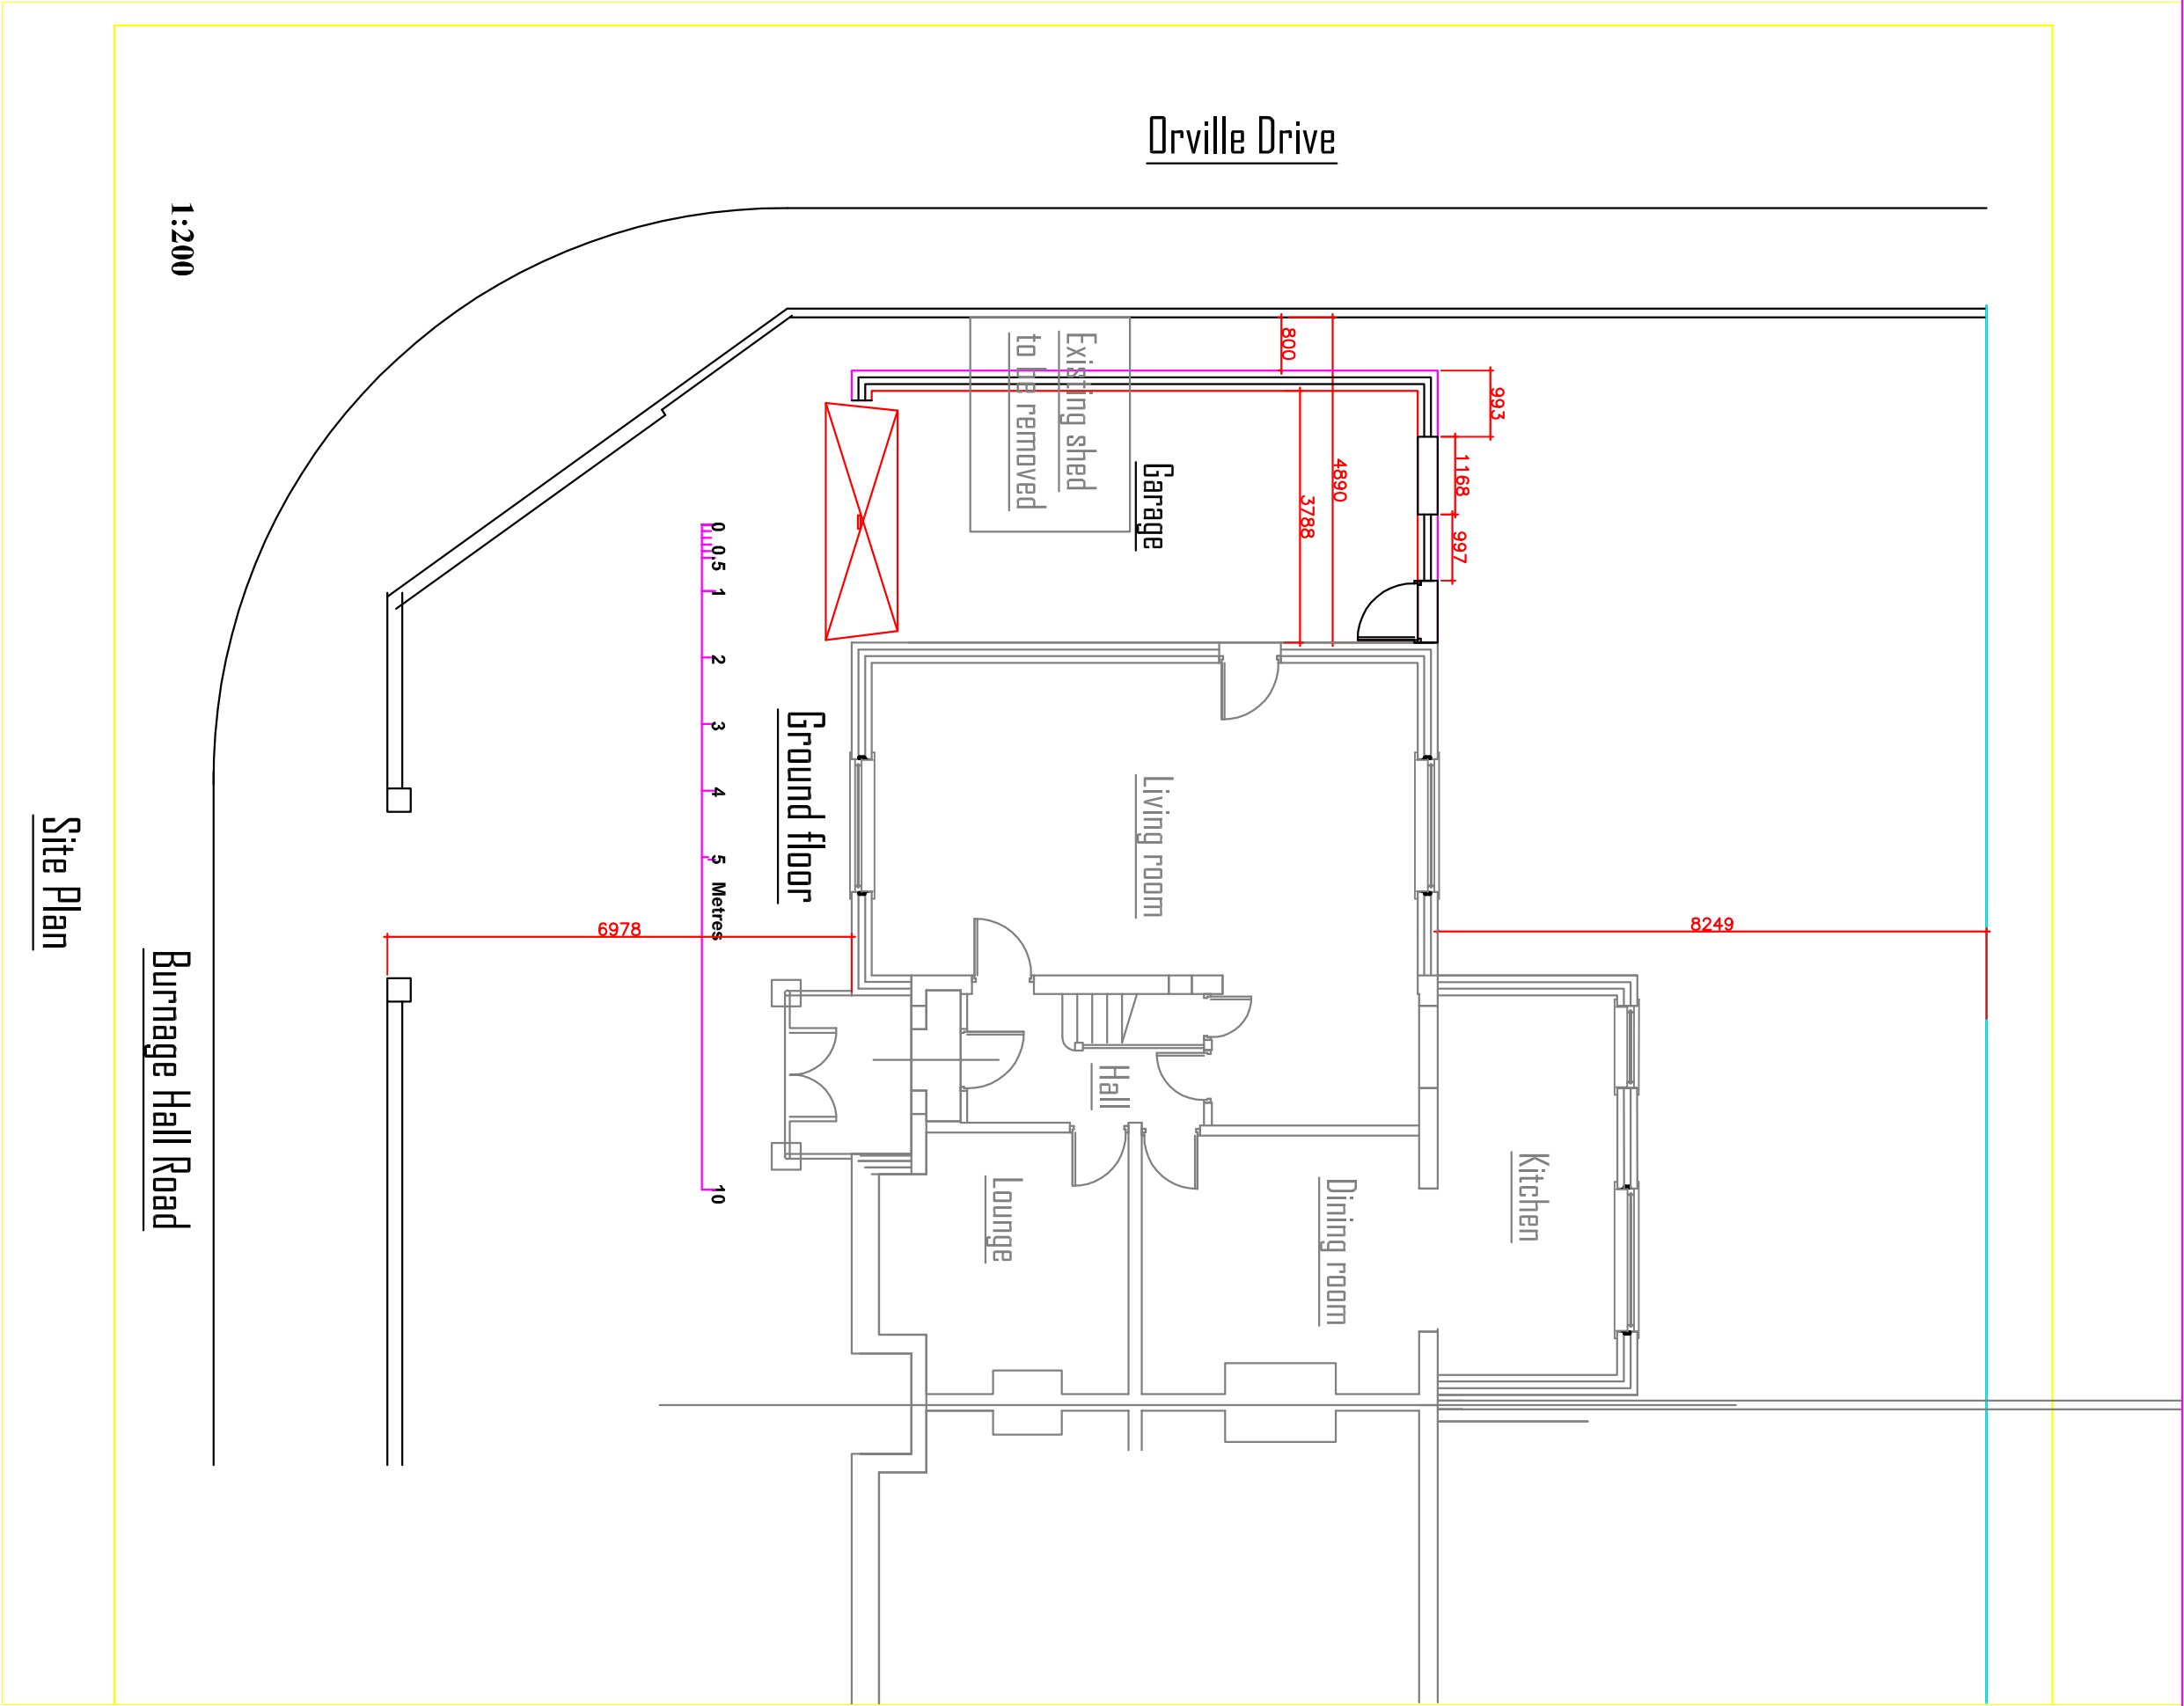

| Rev A | Shed Added     | 26.07.22 |
|-------|----------------|----------|
| No.   | Revision/Issue | Date     |

**F SUMMERFIELD**  
resolutions flag jpc.kisswell  
Chartered Consulting, Civil, Structural & Municipal Engineer,  
(per of approval)  
216 Heaton Moor Road, Salford, SK4 4DU  
Tel: 0161 431 1881, Mobile: 07802 299627, Fax: 0161 431 0786,  
Web Site: <http://www.salford.co.uk/engineer>, email: [f@sumfield.co.uk](mailto:f@sumfield.co.uk)

Project Name and Address  
**69 Burnage Hall Lane**  
**Manchester M19 2JZ**  
**Flank Garage**  
**Proposed Elevations and site plan**

Project  
**15.03.01**  
Date  
**04.03.22**  
Scale  
**1:200 @ A3**

Sheet  
**03**  
Rev A