

PROJECT REF
22032

DRAWING REF
001

Bluechip Architecture

SCALE
1:50 1:100 @ A1








DATE
MAY '22

CLIENT
MR & MRS BRITTON
15 WHALLEY GROVE
WHALEY RANGE
MANCHESTER
M16 8DN

PROJECT
SINGLE STOREY REAR EXTENSION
INTERNAL REMODELLING


EXISTING FLOOR PLANS &
ELEVATIONS

PLANNING

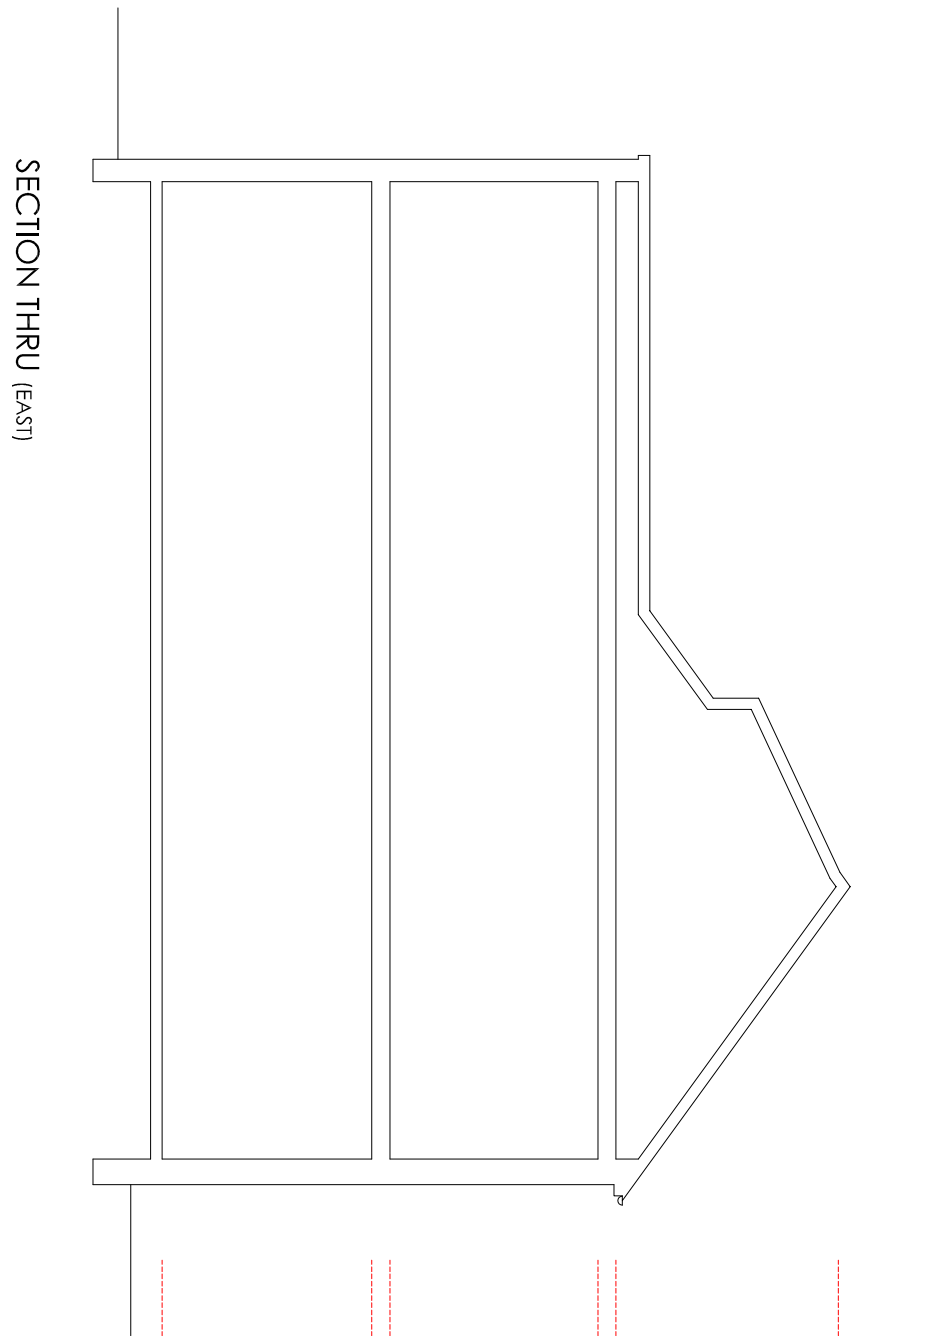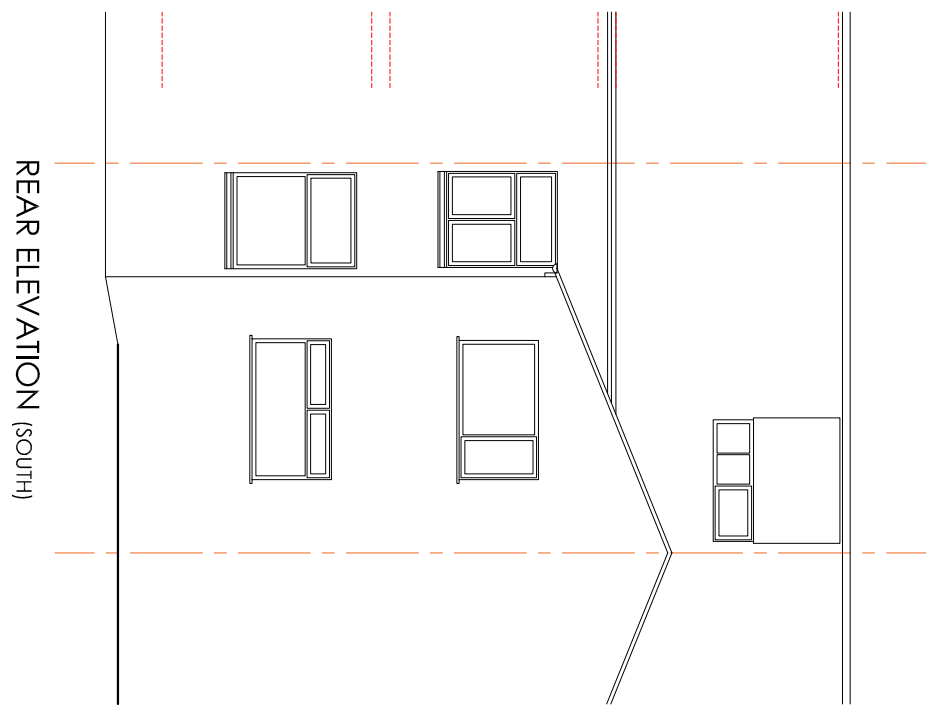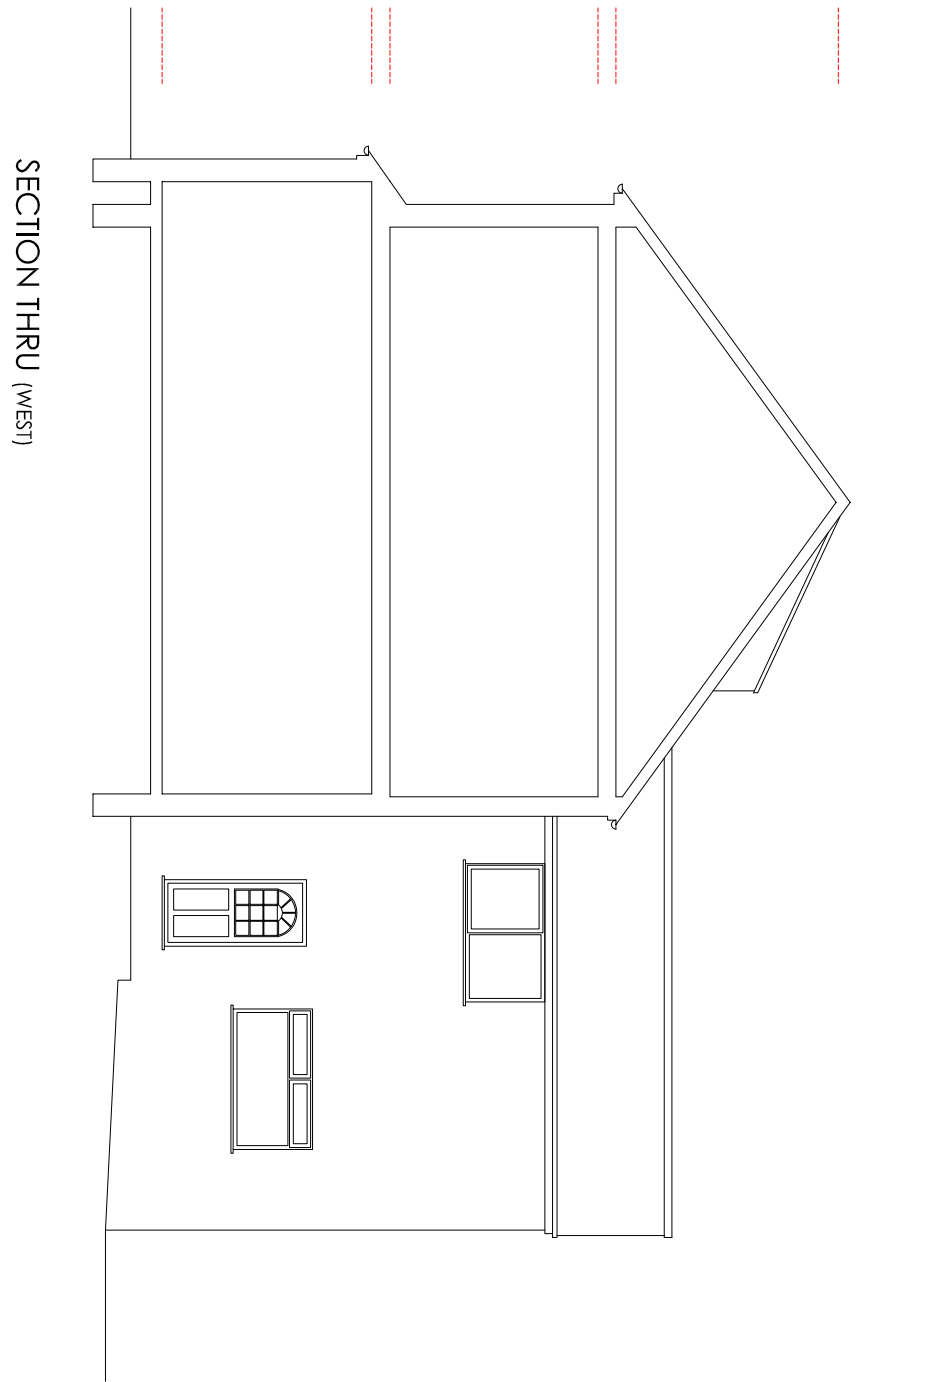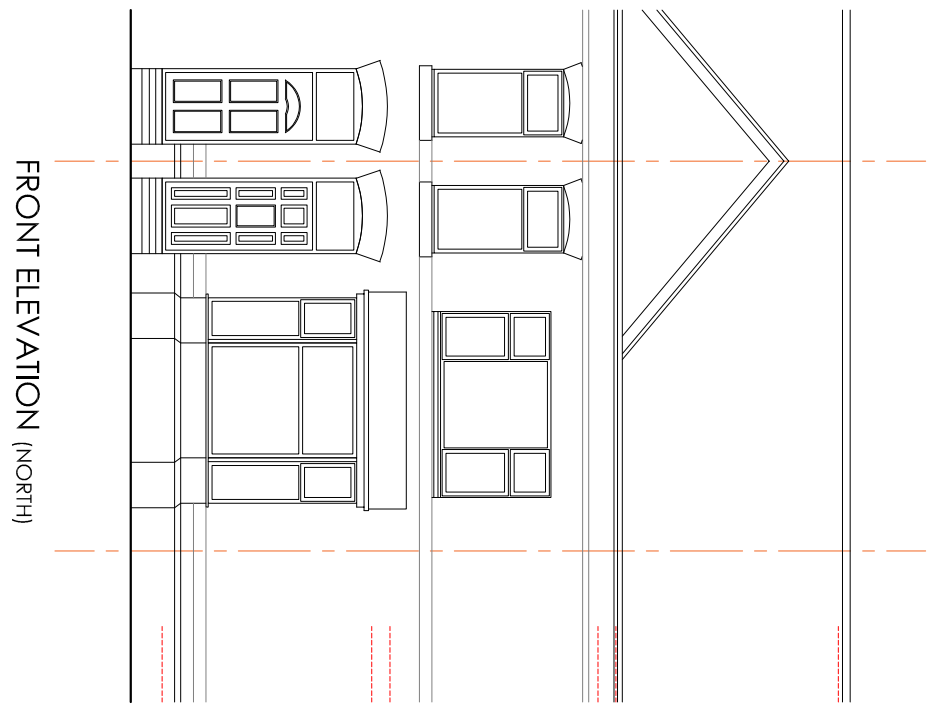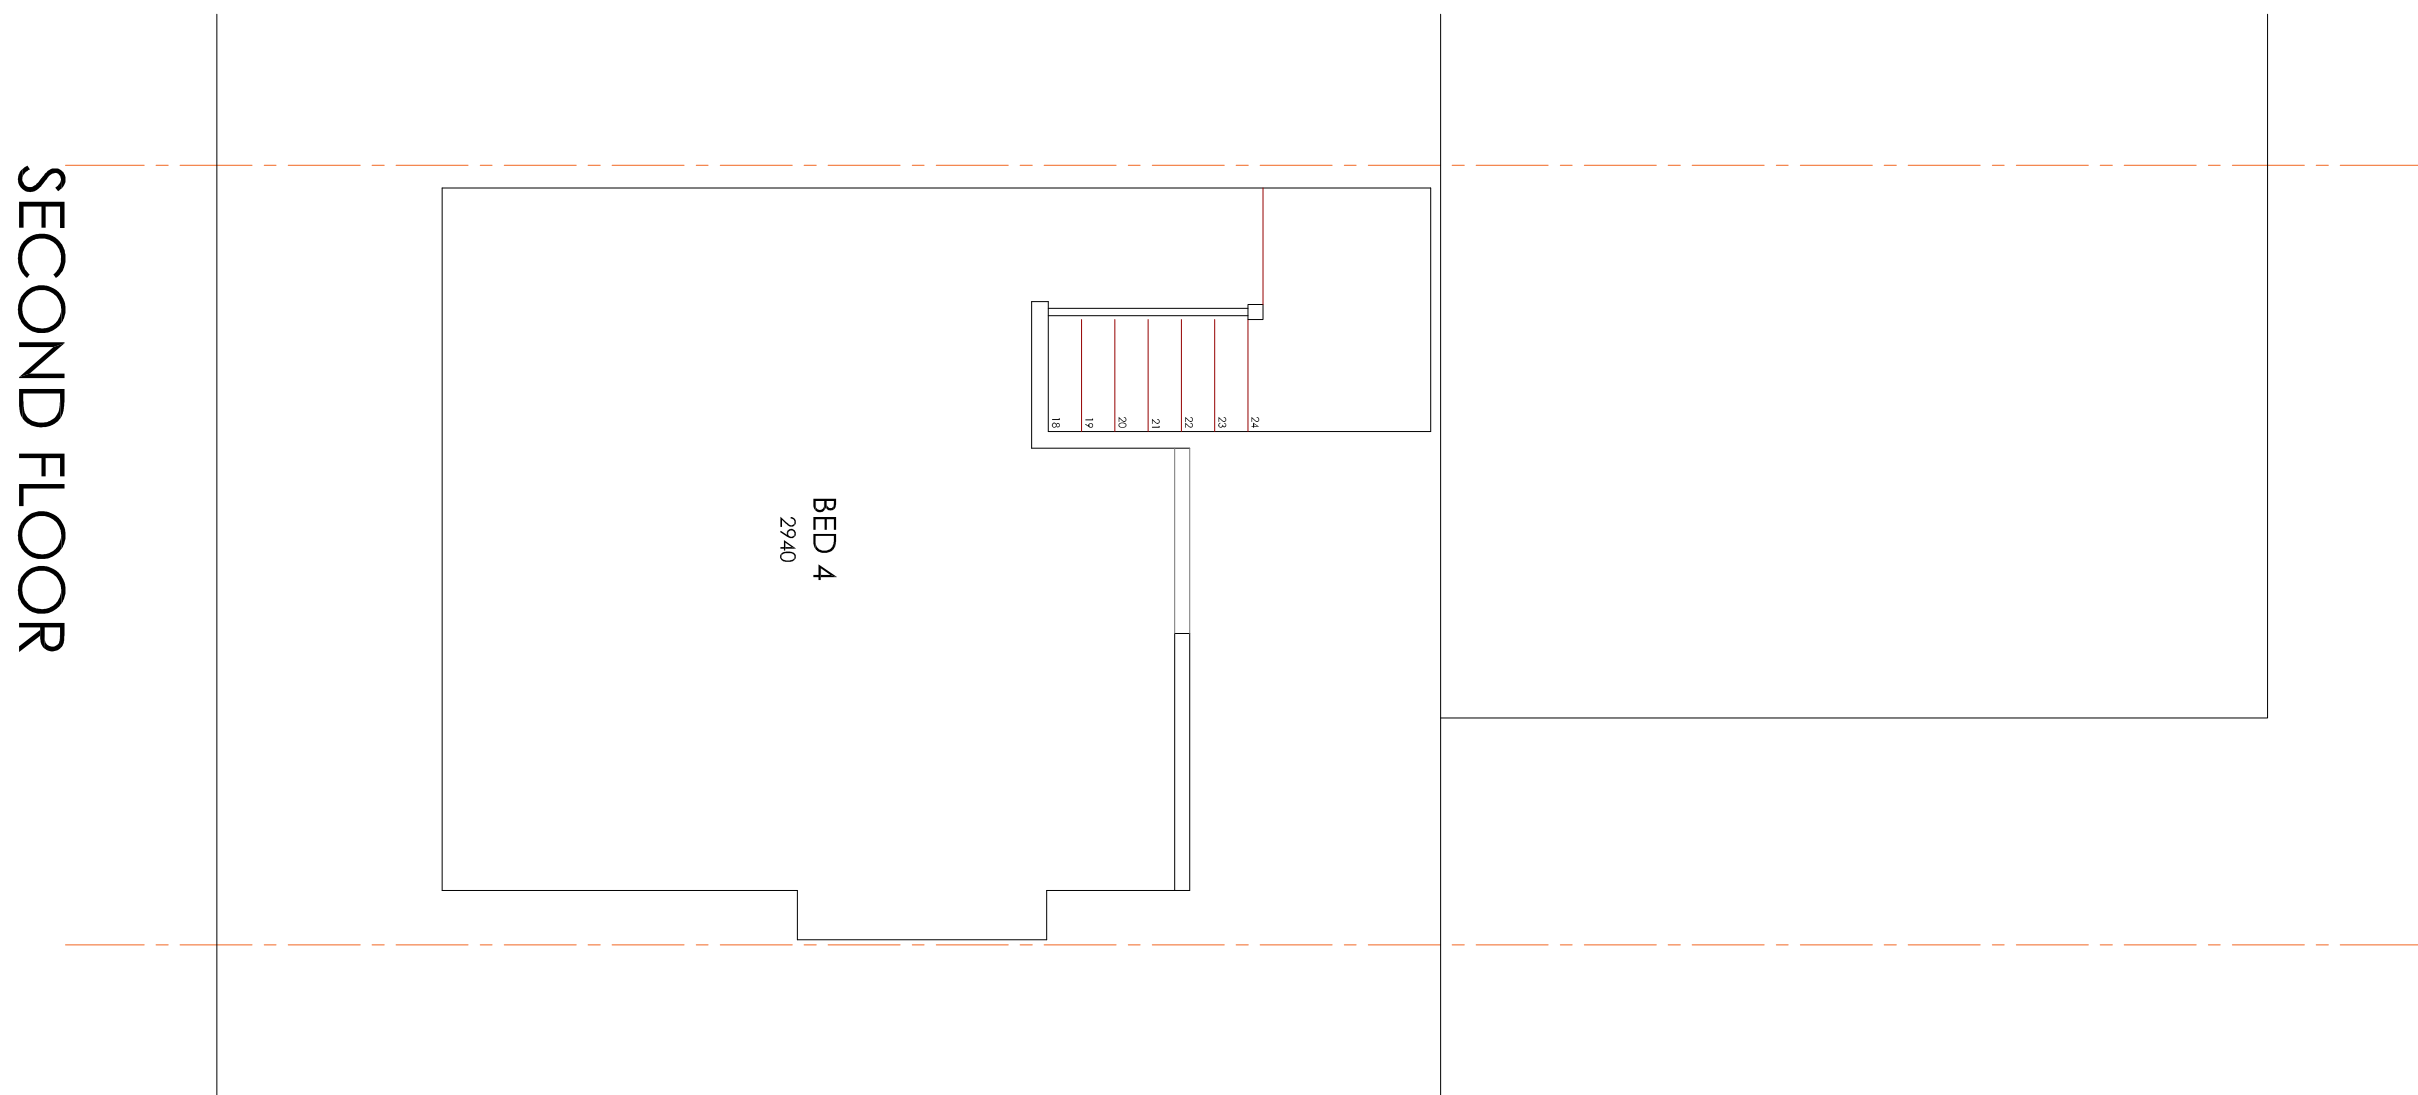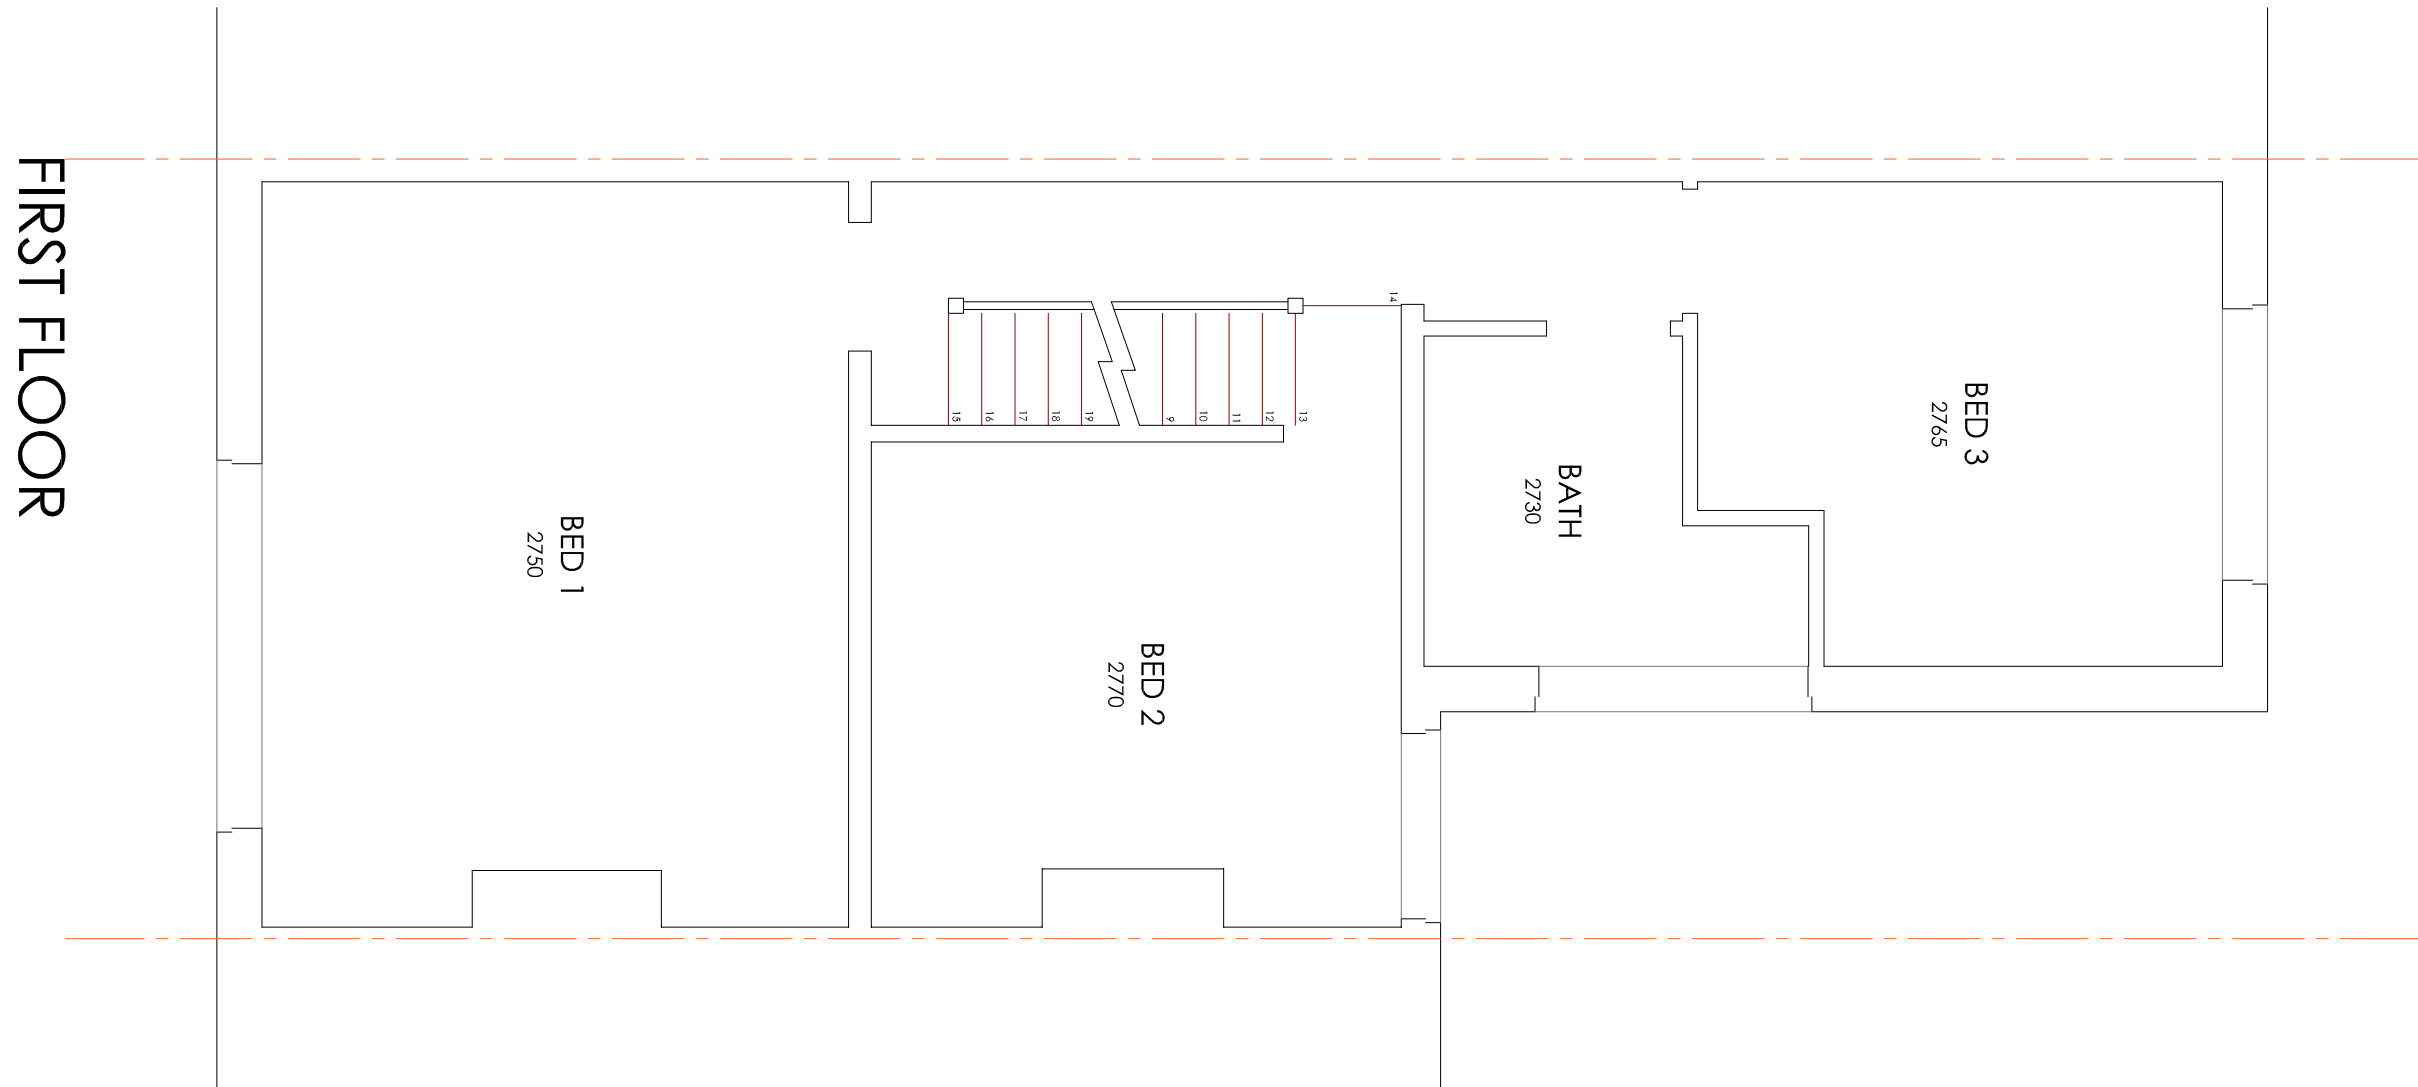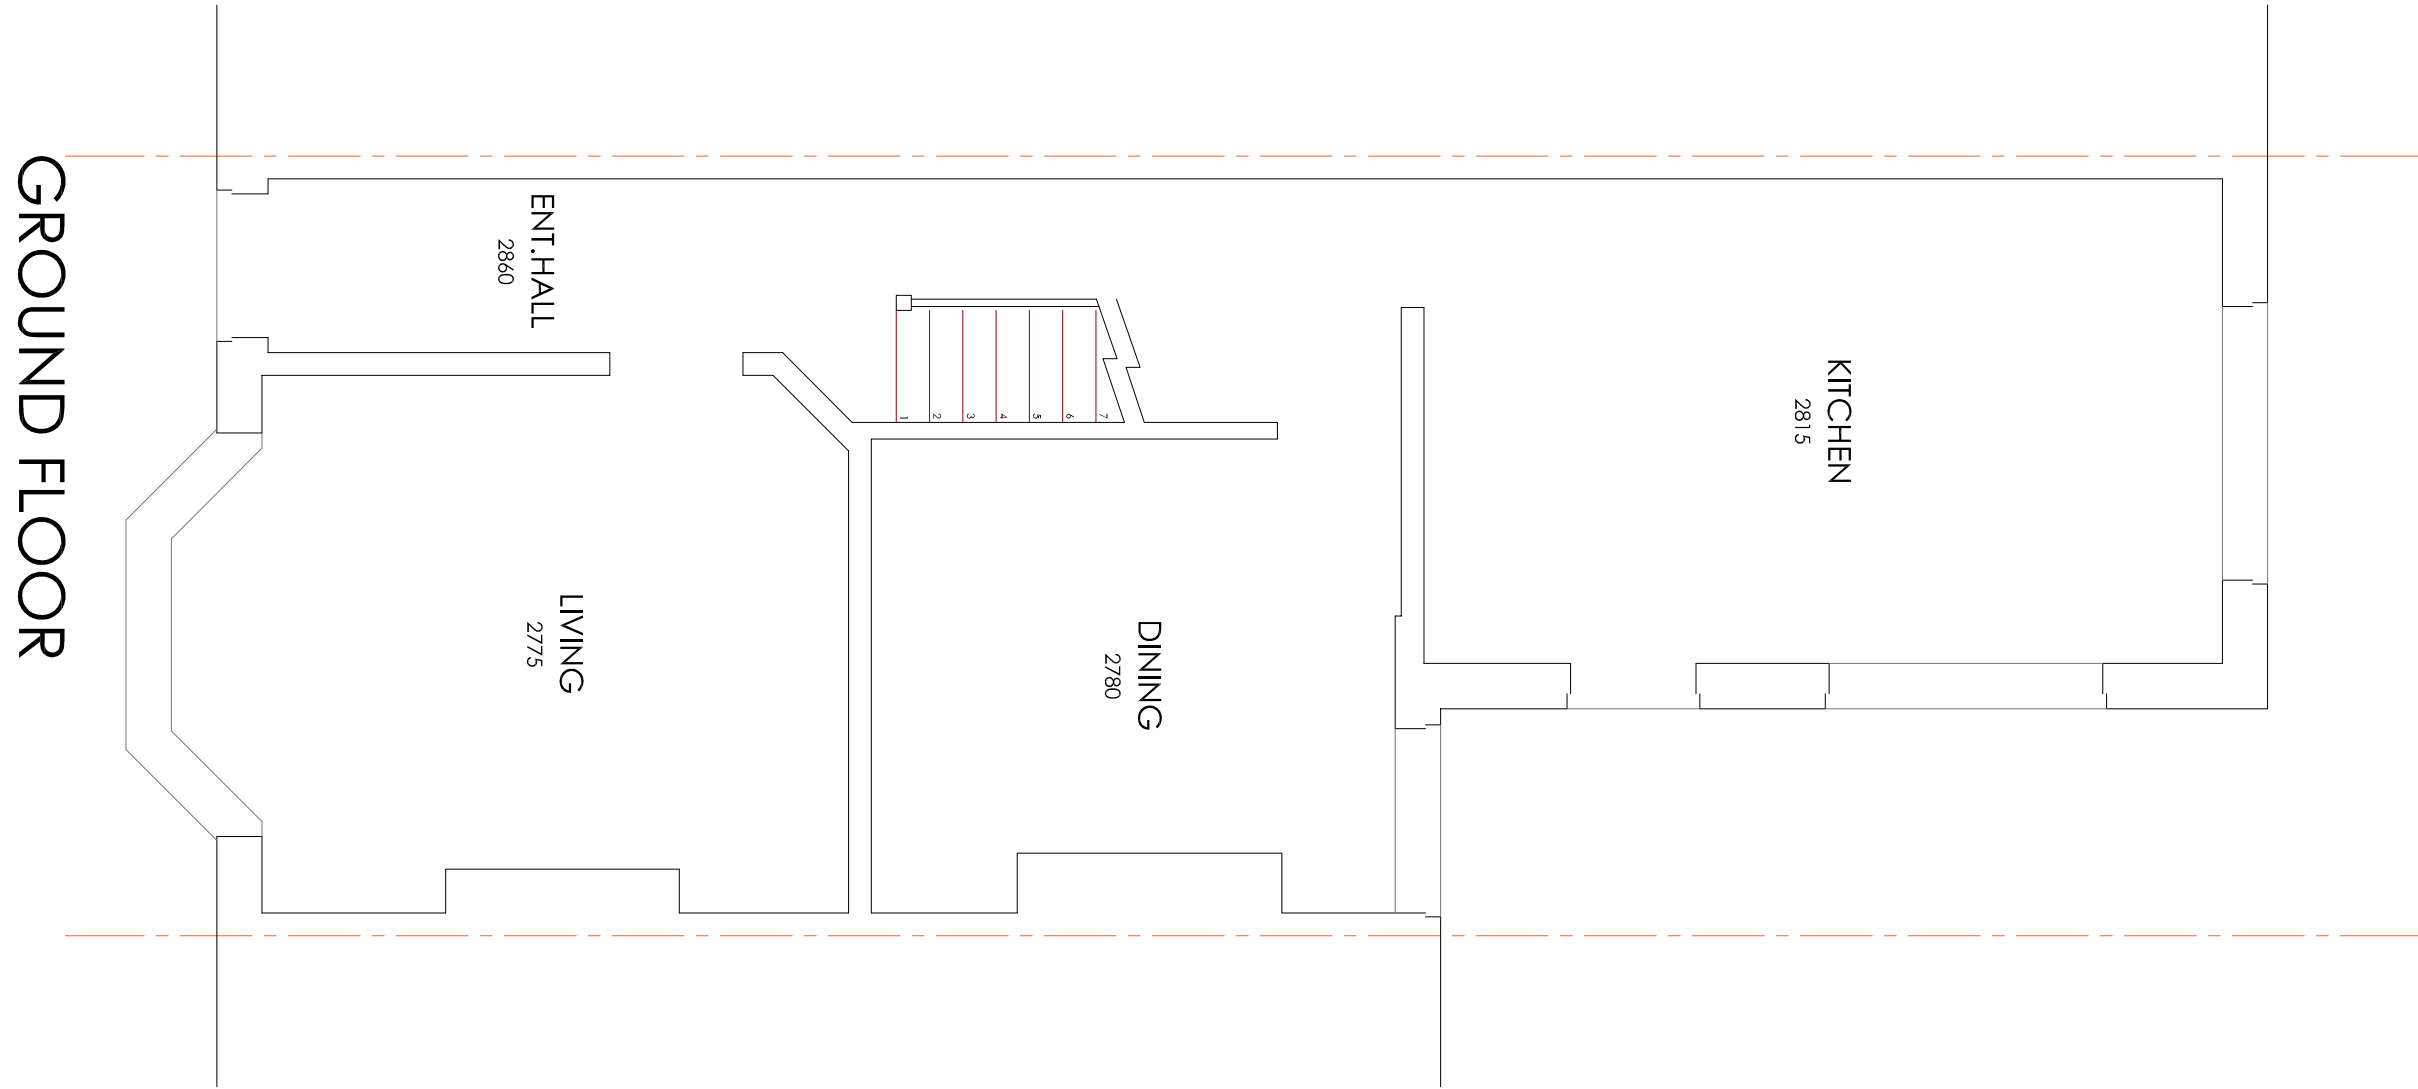

ISSUED FOR PLANNING APPROVAL

27.07.22

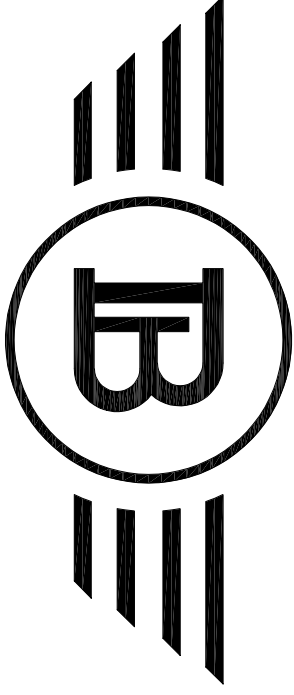

Bluechip Architecture

07999 294 675

DESIGN@BLUECHIP-ARCHITECTURE.CO.UK
WWW.BLUECHIP-ARCHITECTURE.CO.UK

LOWRY MILL | LEE ST. | SWINTON | MANCHESTER | M27 6DB
DO NOT SCALE FROM THE DRAWING. COPYRIGHT PROTECTED & ISSUED
UNDER LICENCE TO THE CLIENT NAMED BELOW. ALL INFORMATION
CONTAINED WITHIN IS NON-TRANSFERABLE WITHOUT APPROVAL FROM
BLUECHIP ARCHITECTURE