



4

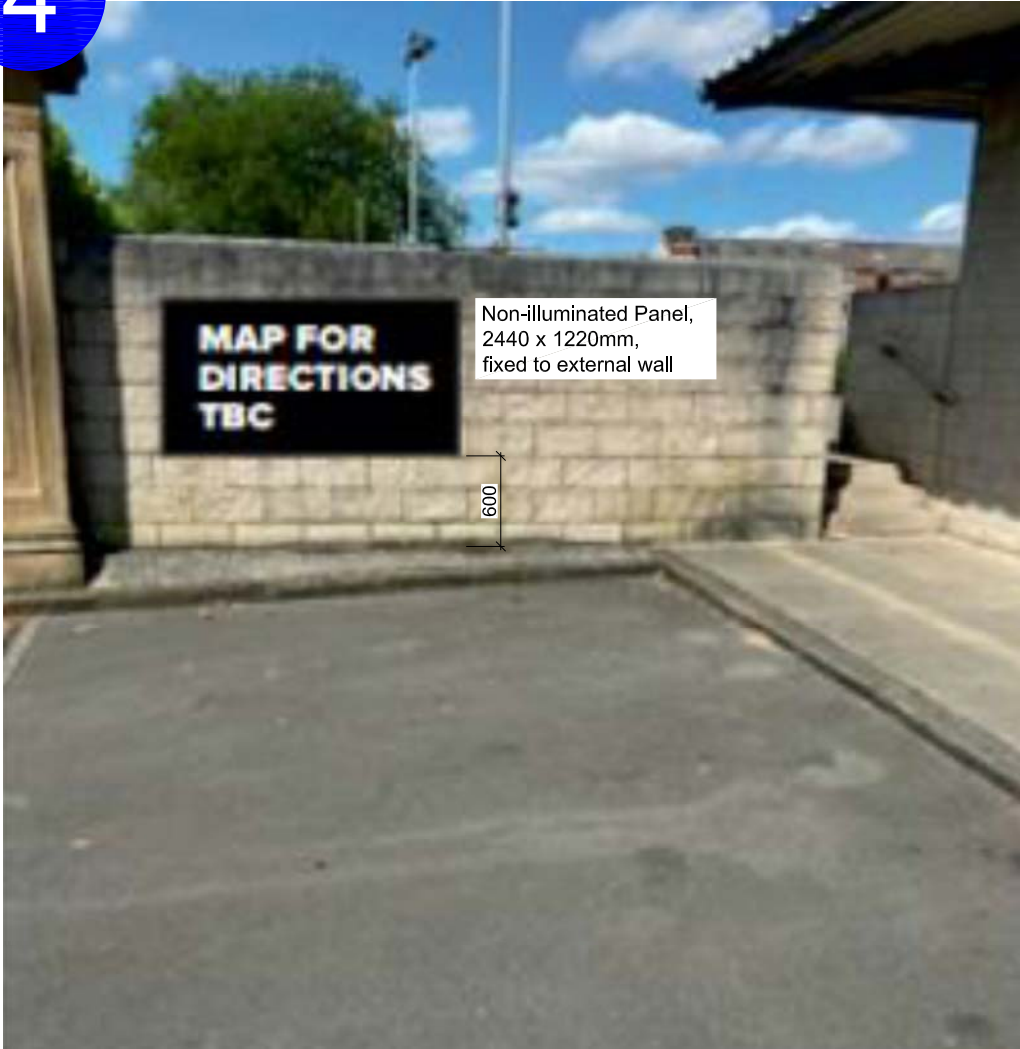

Location 4 Photomontage

not to scale

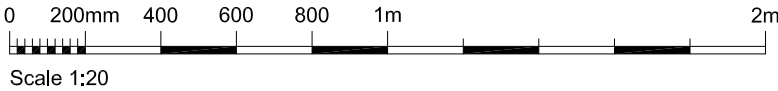

Drawing Title SIGNAGE LOCATION 4			Project NICHOLLS COMMUNITY FOOTBALL CENTRE, DALBERG ST, MANCHESTER M12 6BN SIGNAGE PROPOSALS	Notes	Drawing No. S4	
Scale 1:20 @ A3	Date JULY 2022	Rev. A				