



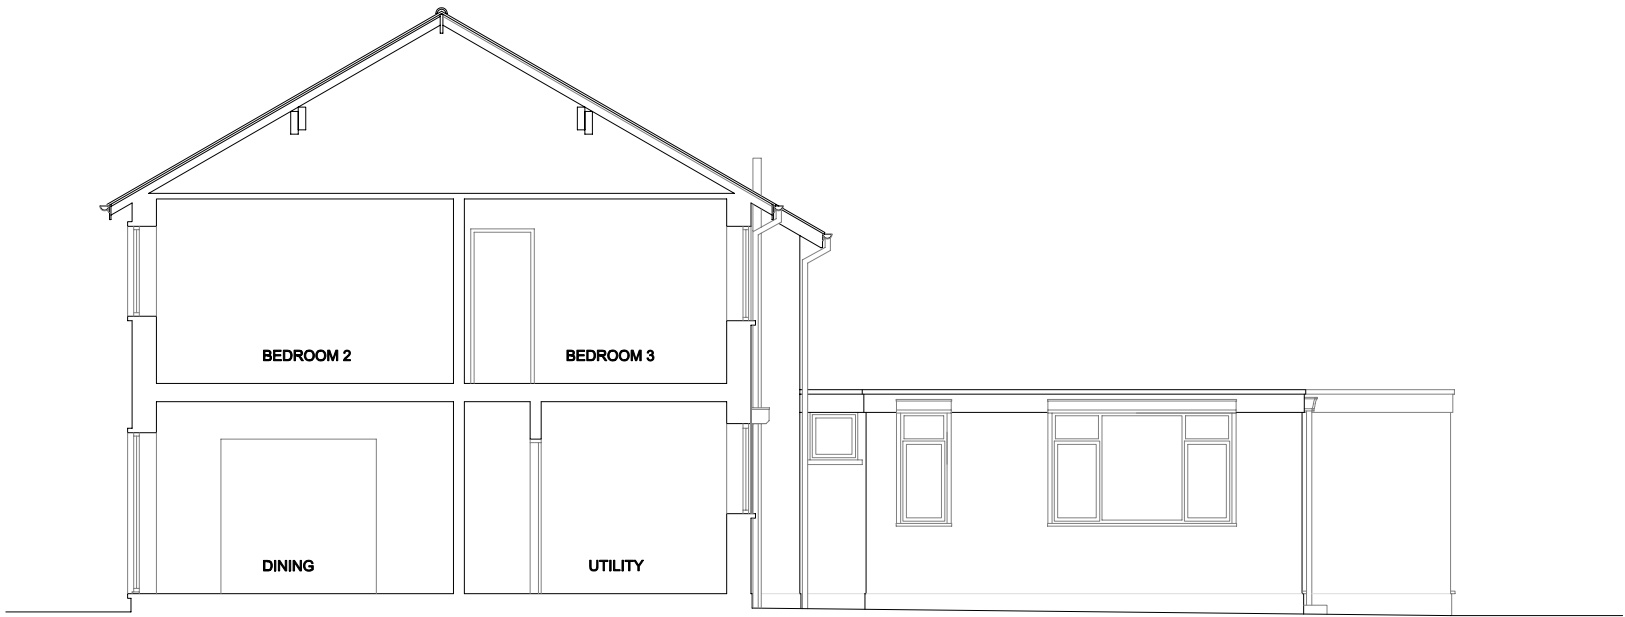

CROSS SECTION (EXISTING)

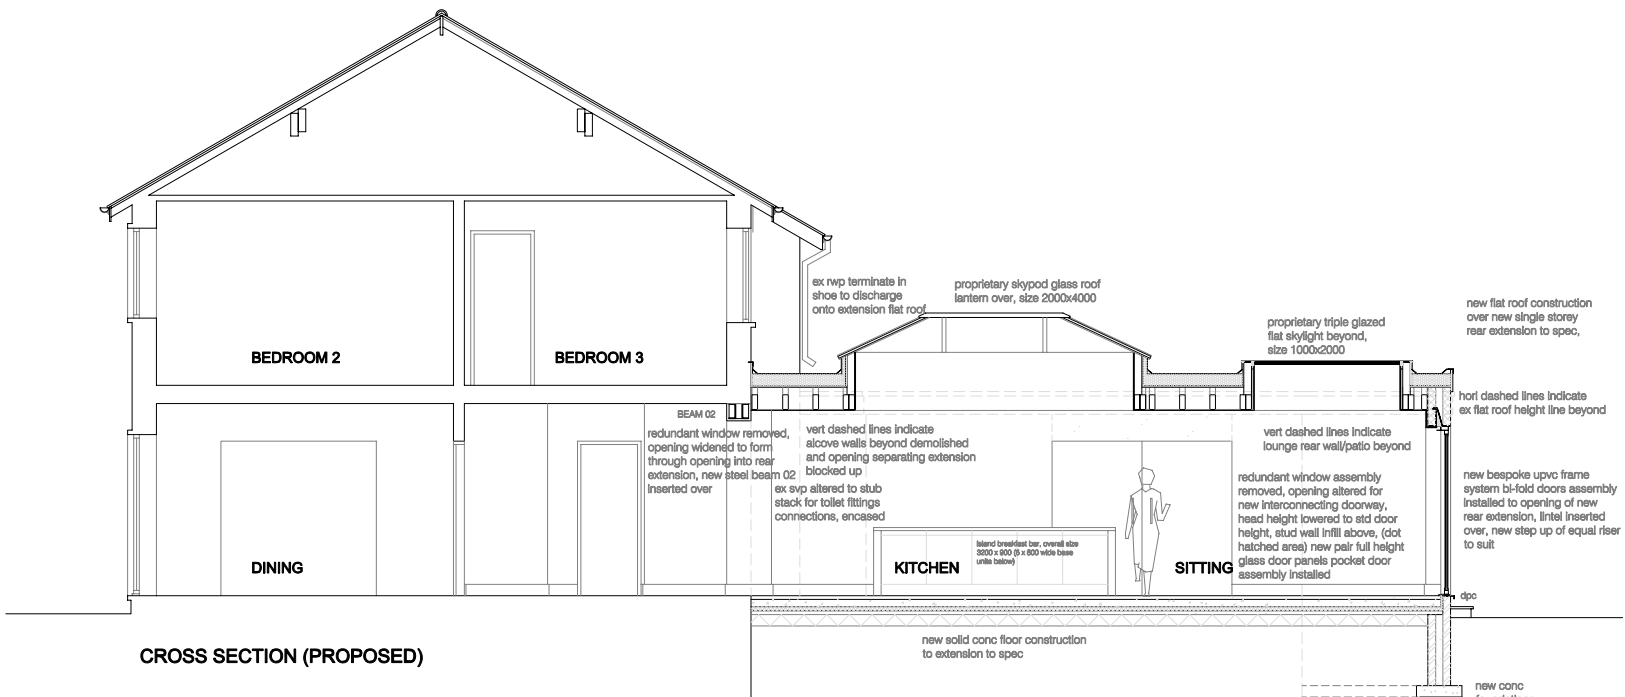

CROSS SECTION (PROPOSED)

T2D (Team2Design) Architectural and Structural Design Consultancy Building Construction and Renovations Contractors Project and Property Management Consultancy email: team2design@btinternet.com tel: 07930 607827 (mobile)		
client Mr Ka Ho Tommy HO		
project Proposed single storey rear extension, car port extension and internal alterations 104 WYTHENSHAW ROAD MANCHESTER M23 0PA		
drawing title SECTION AS EXISTING AND PROPOSED		
scale 1:100 @ A3	date June 2022	dwg no 104WR/03

