




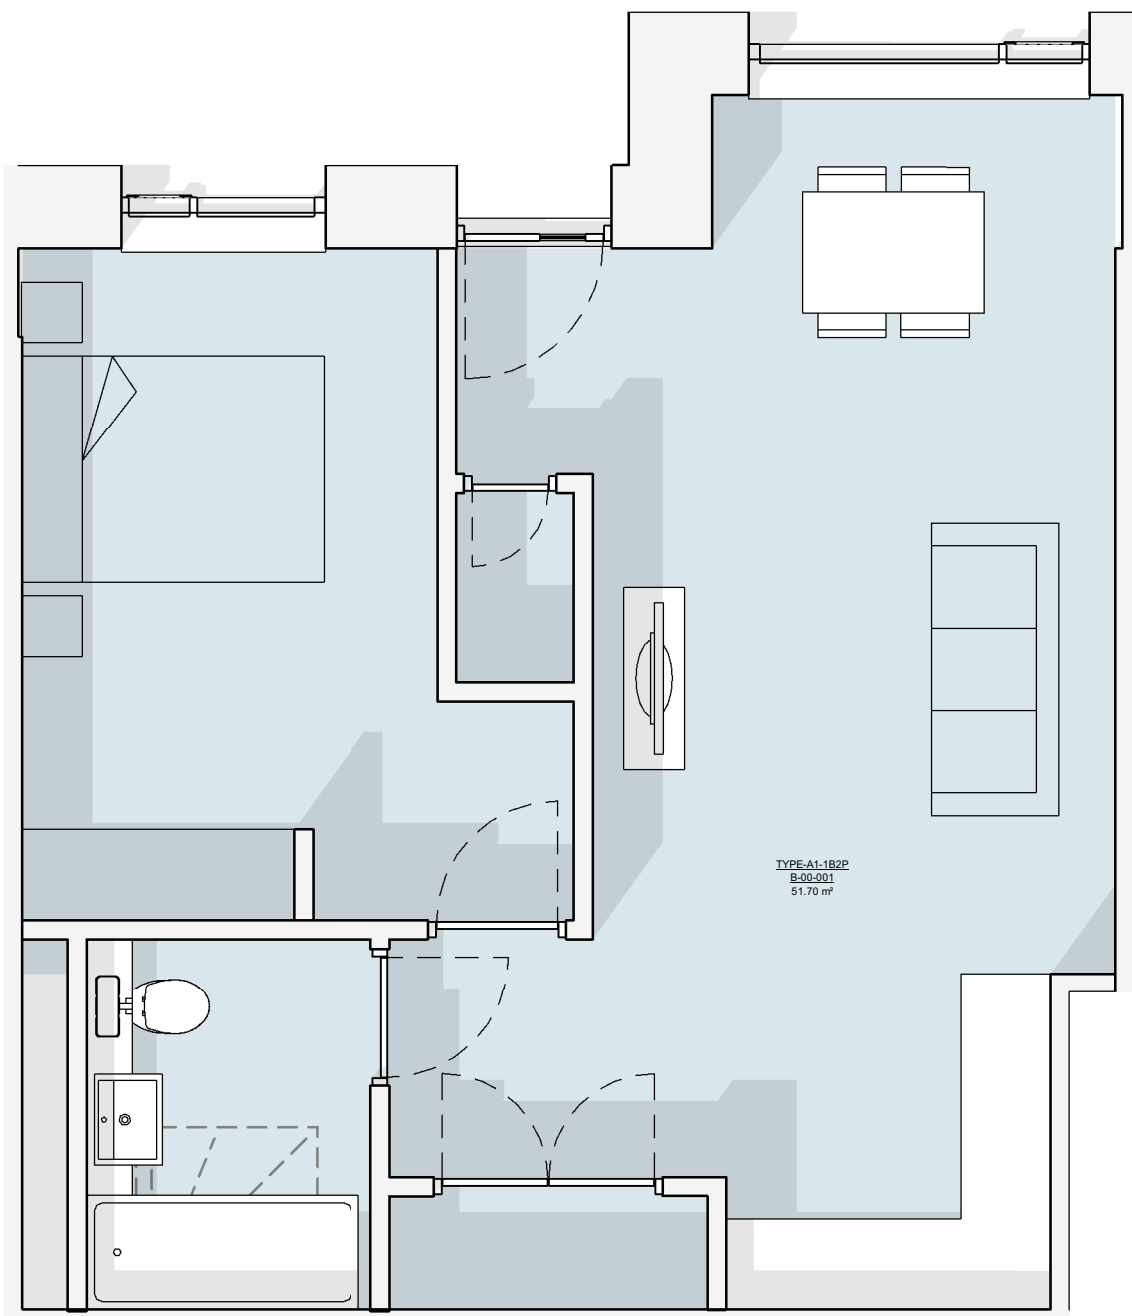


Type A1 - 1B2P
1 : 50

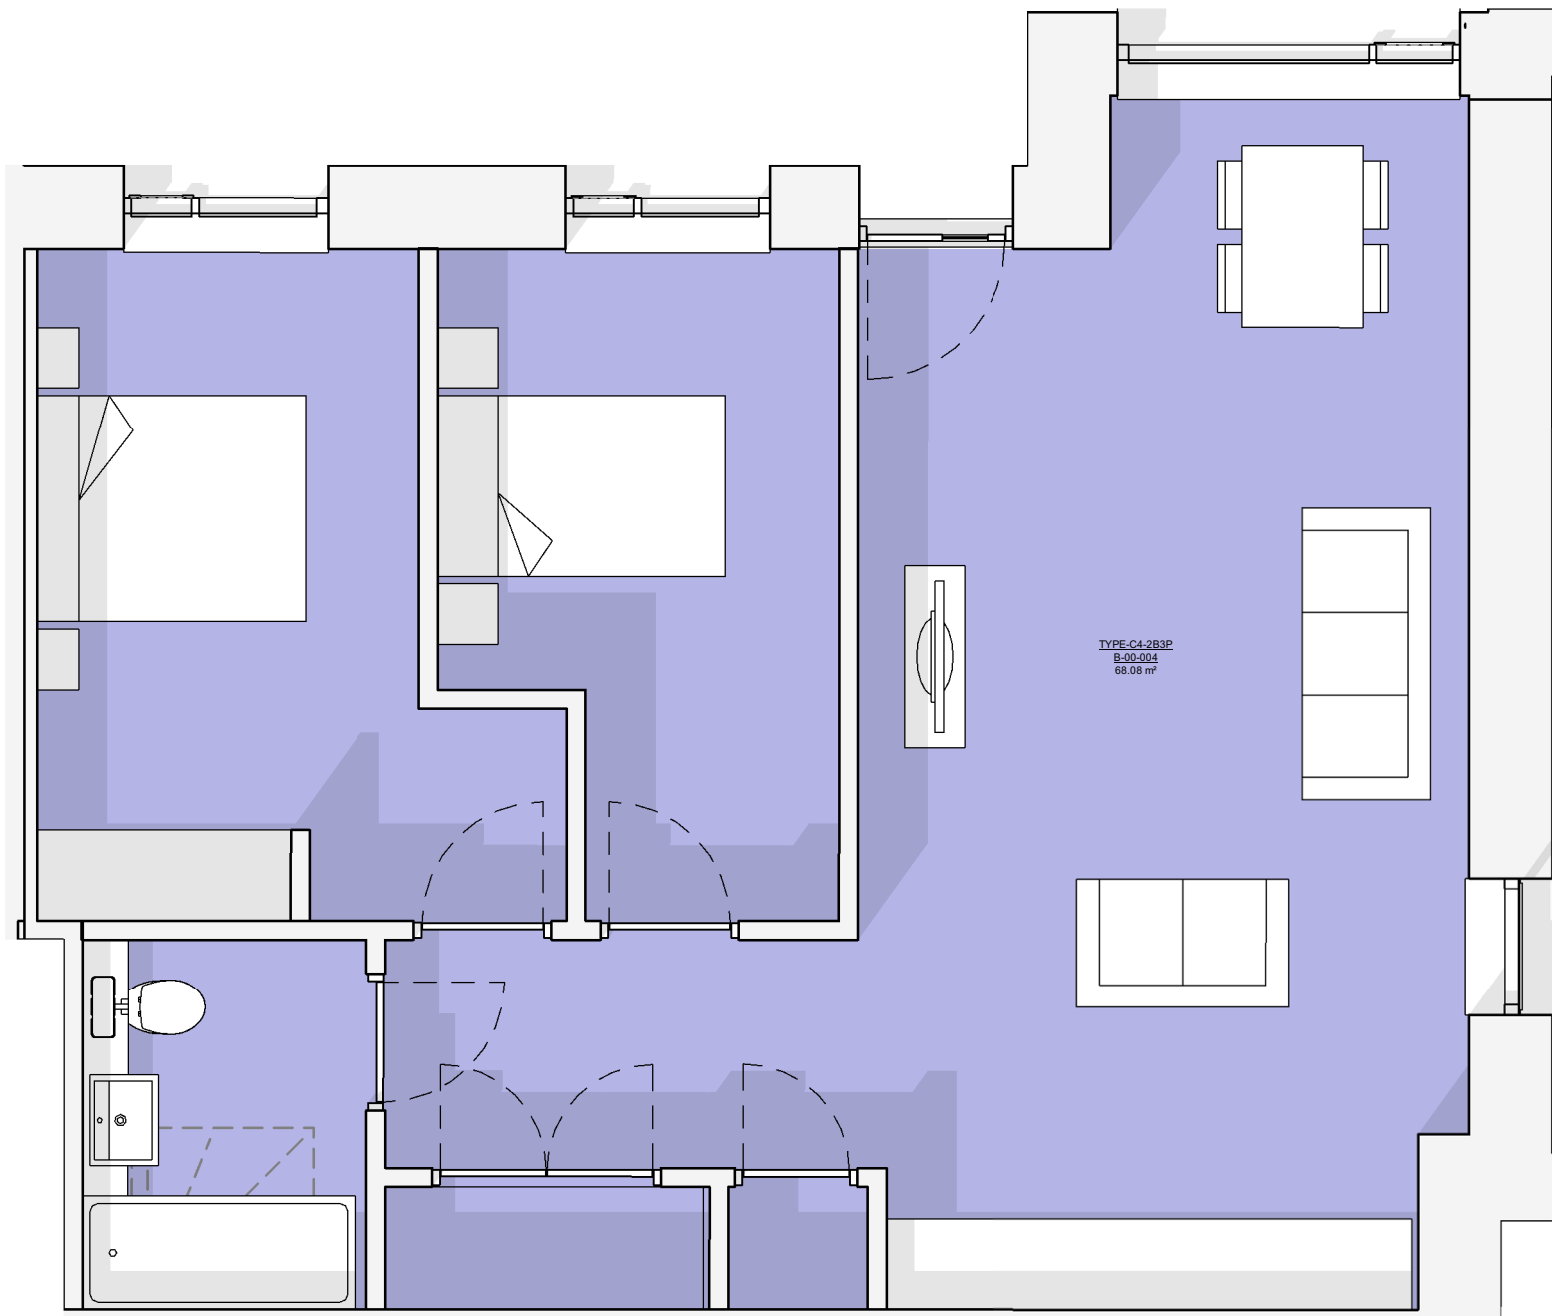


Type C3/C4 - 2B3P
1 : 50

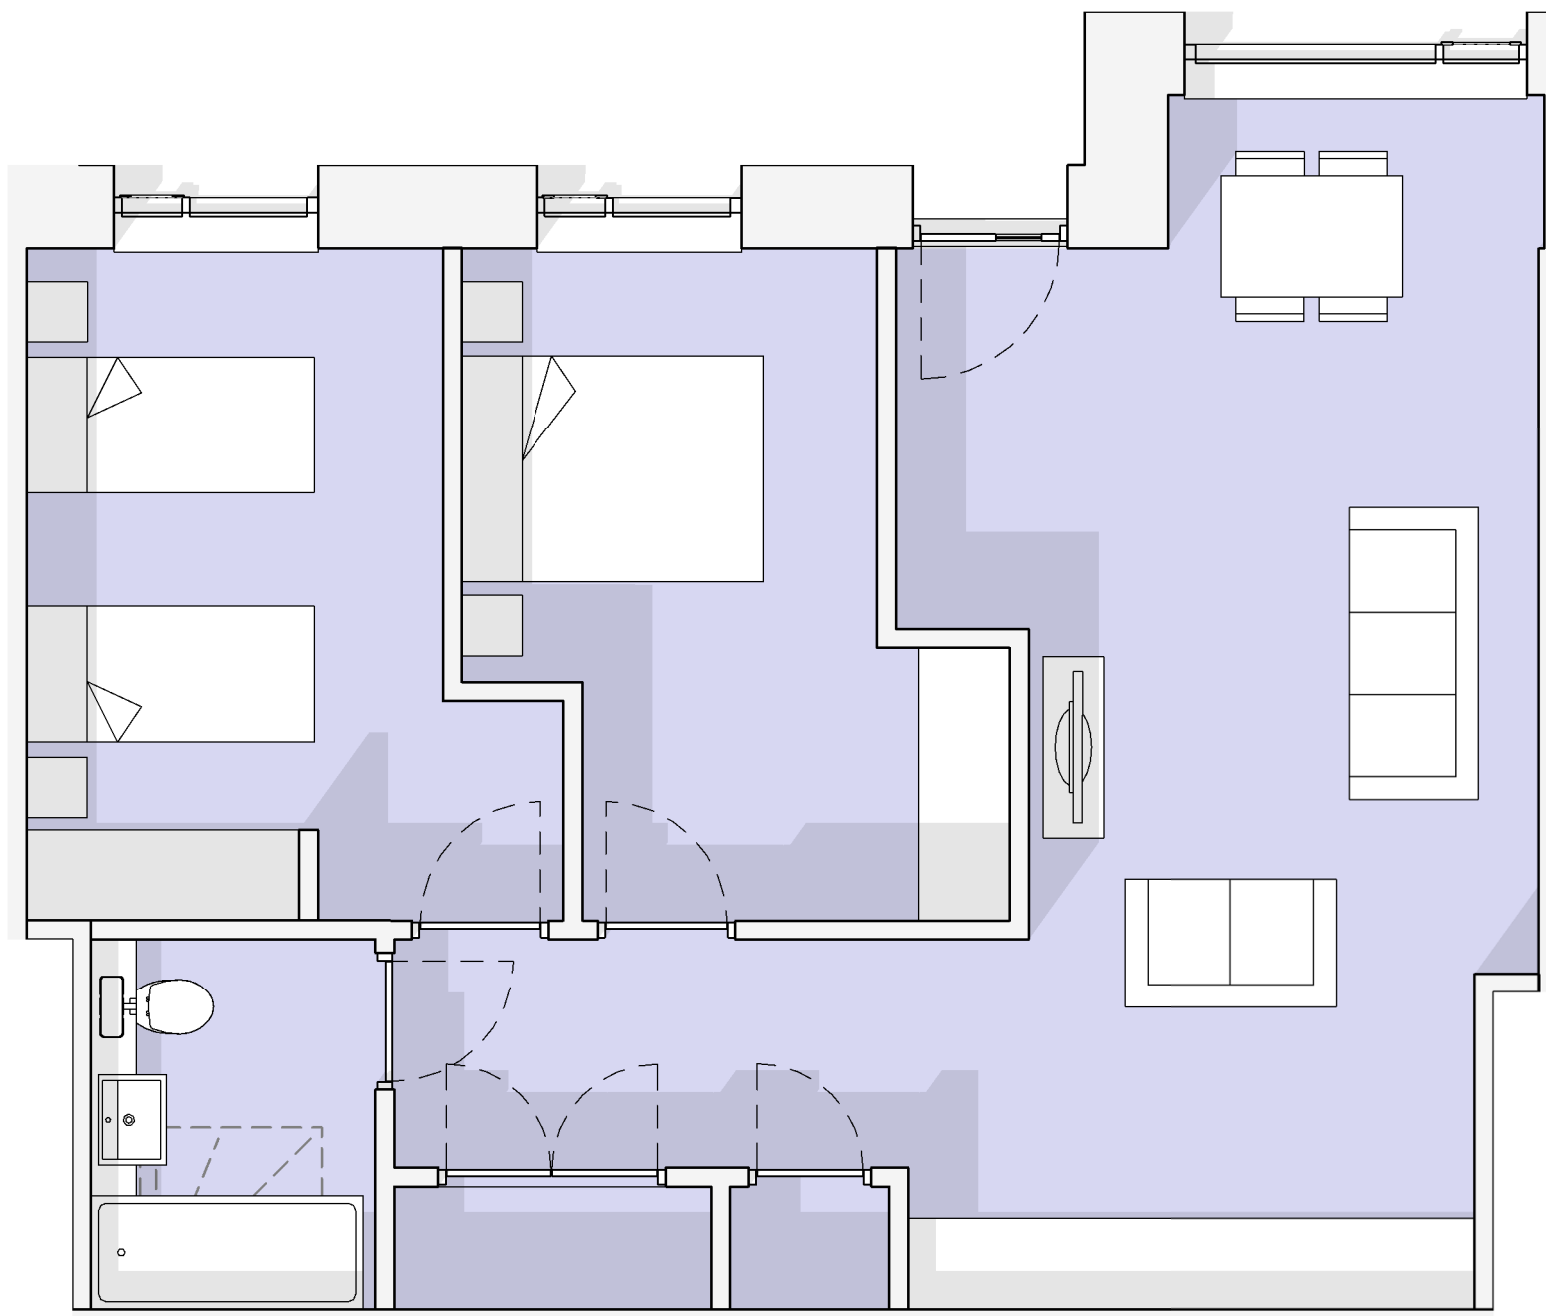


Type C1/C2 - 2B4P
1 : 50

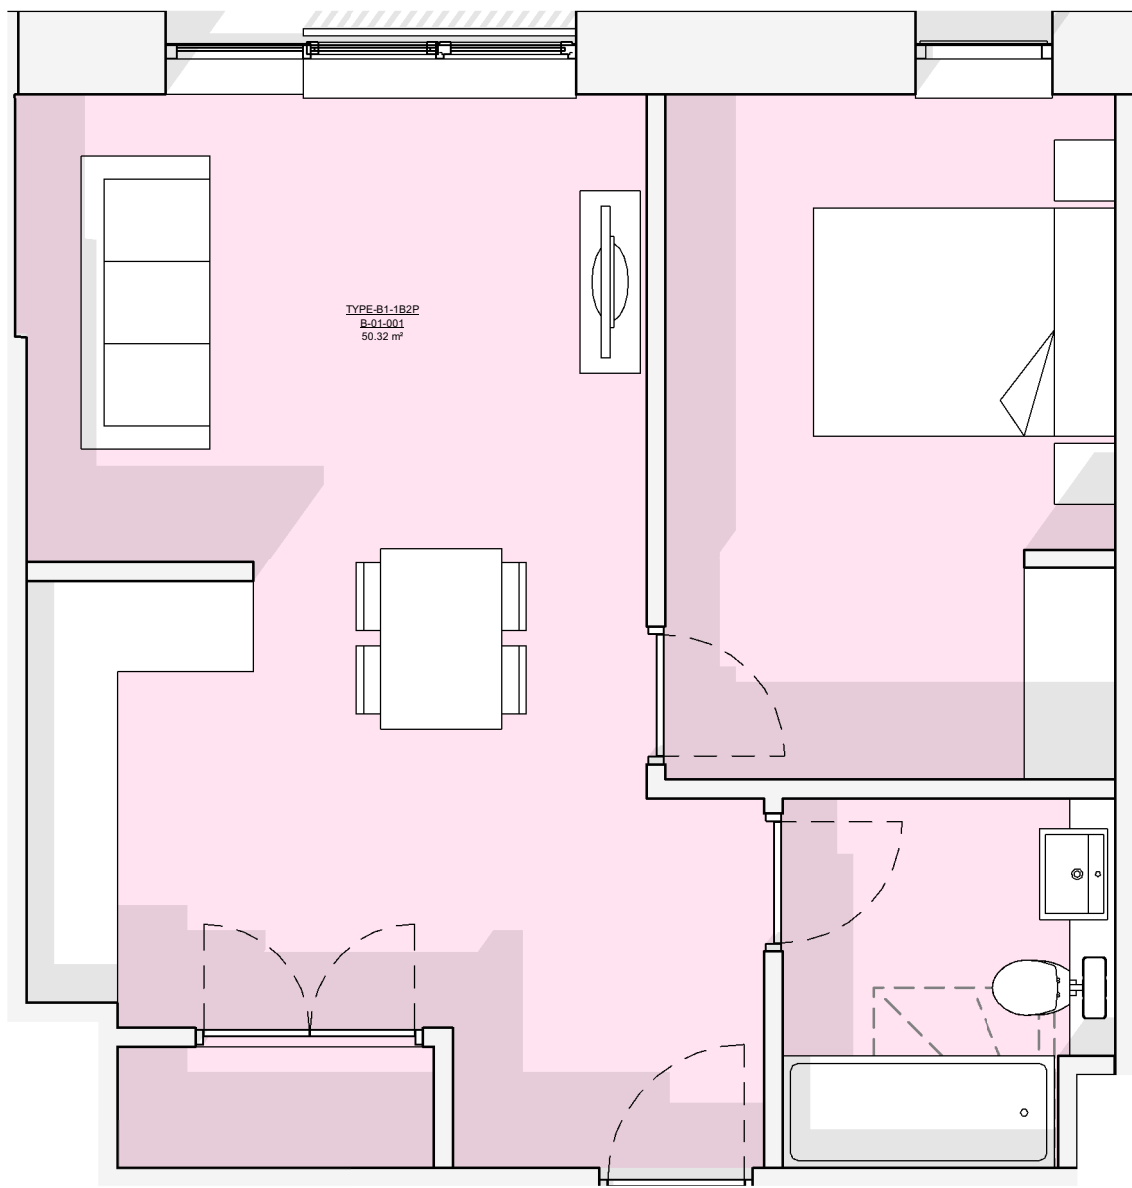


Type B1/B2 - 1B2P
1 : 50

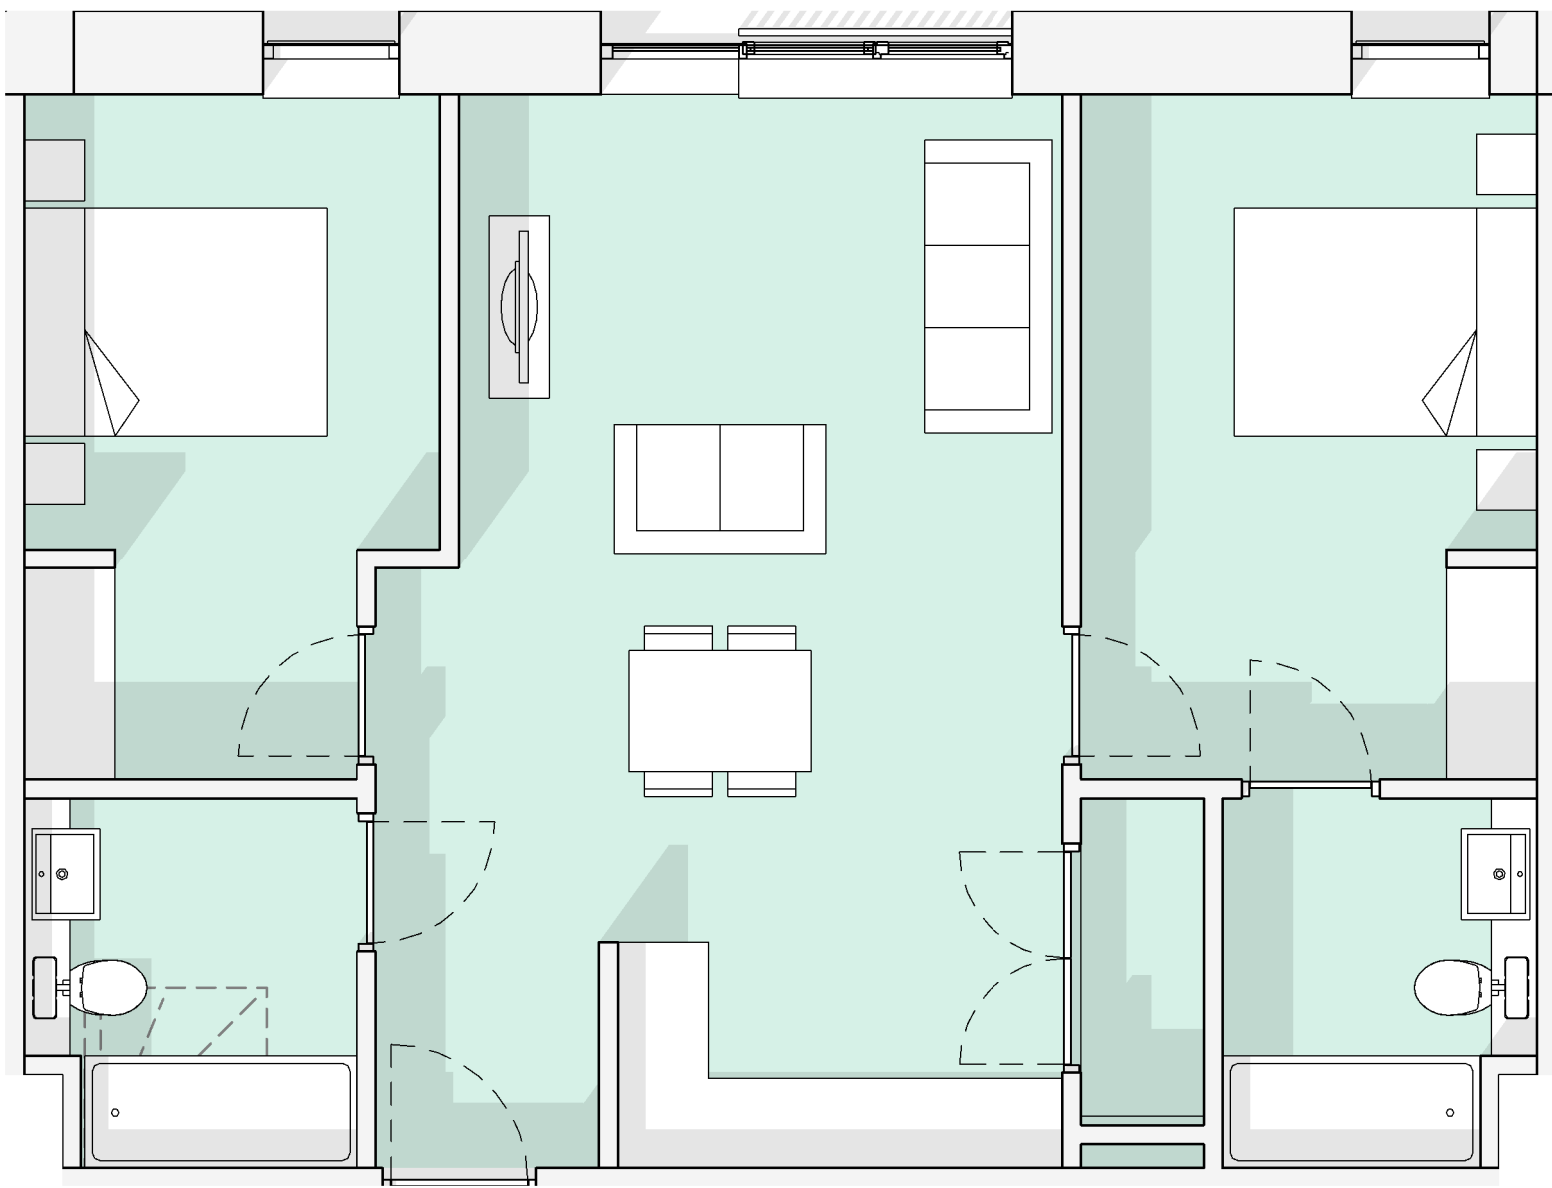

Type D1/D2 - 2B4P
1 : 50

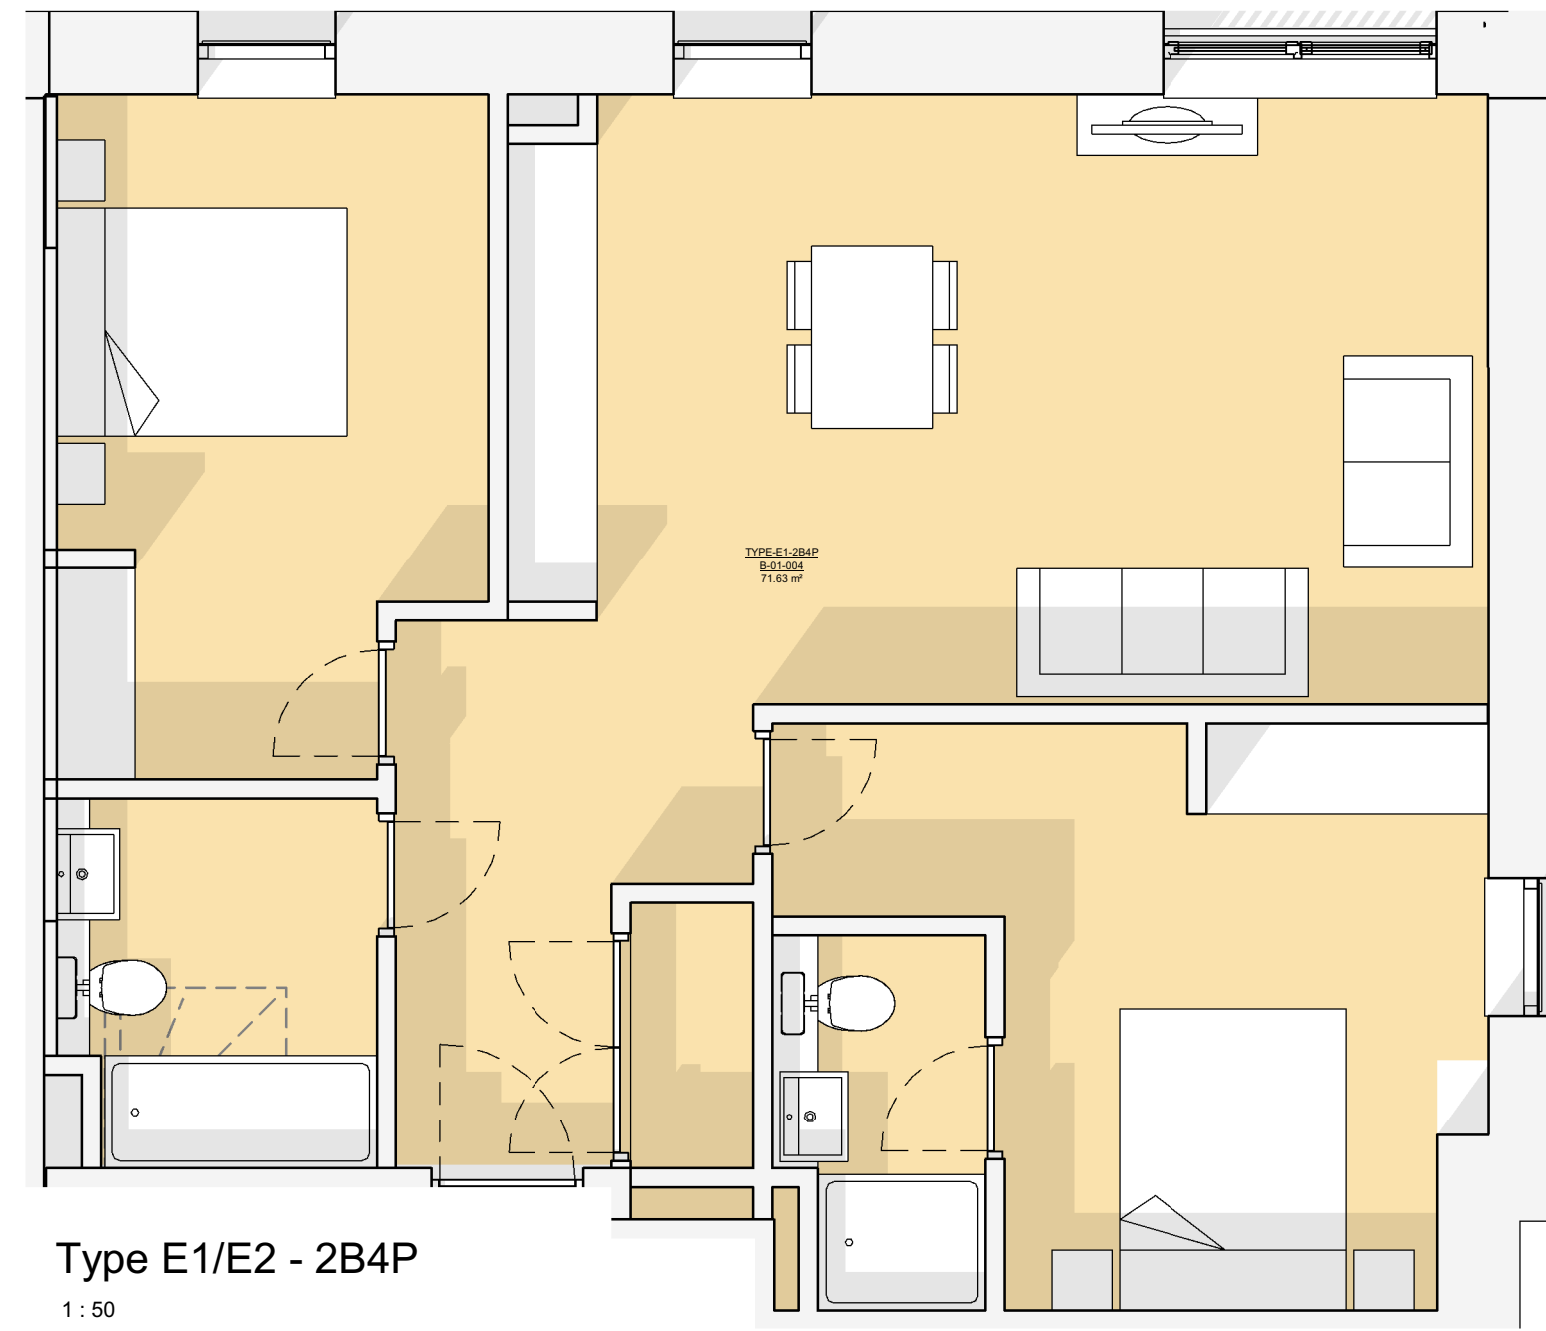

Type E1/E2 - 2B4P
1 : 50

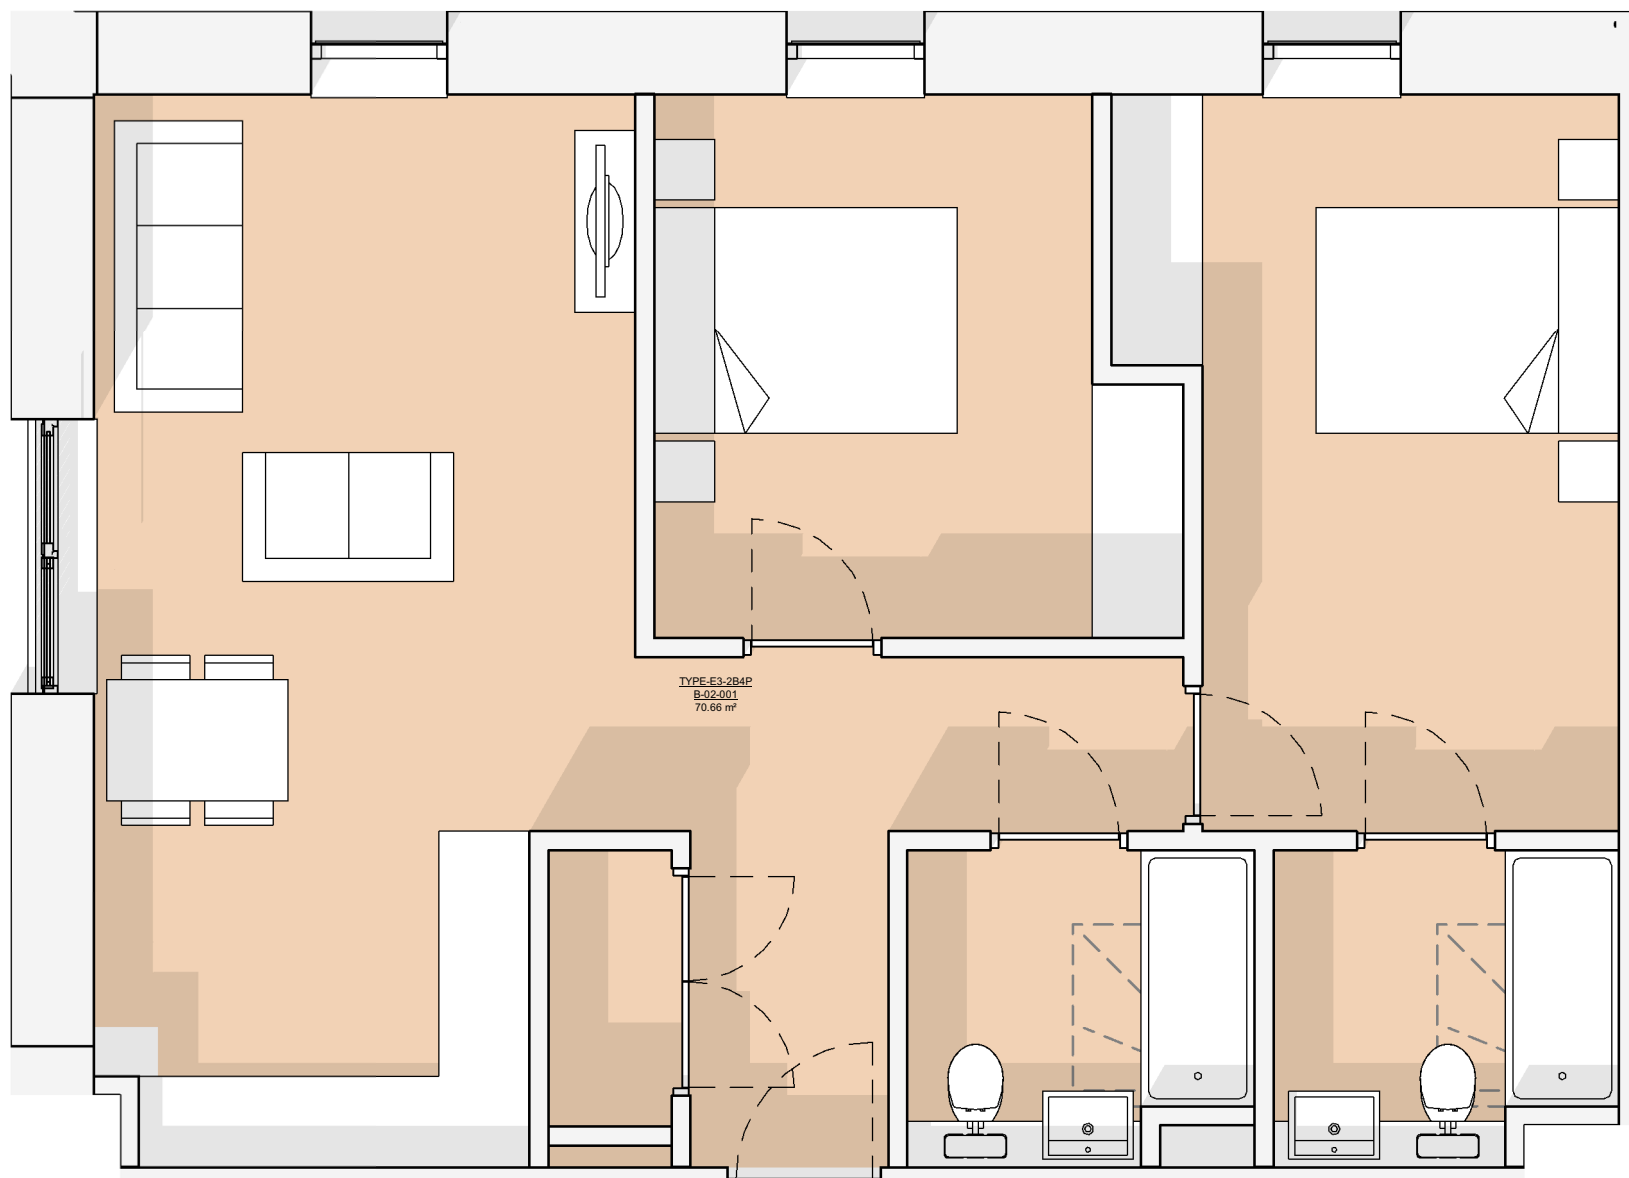

Type E3 - 2B4P
1 : 50



Type F1 - 2B4P
1 : 50



Note:
Do Not Scale from this drawing.
Dimensions are to be checked on site.
If in doubt please ask.

PL1 10.06.22 AMP Planning Issue

Rev Date Intls Details

© The moral rights of the author are hereby asserted.
This drawing and design is the sole property of Buttress Ltd and must not be reproduced without permission.
Buttress Ltd is Registered in England and Wales. 5363573

Buttress

41 Bengal Street
Manchester
M4 6AF

T 0161 236 3303
E contact@buttress.net
W www.buttress.net

Project Title This City residential development, Ancoats, Manchester
Client Wates Construction Ltd
Location Land to the west of Rodney Street, Manchester, M4 6JJ

Drawing ref Residential Block B - Apartment Types

Date 09/06/2022 13:53:29 **Scale** 1 : 50
Checker Checker **Orig Paper Size** A1

Job No: 9139 **Status** PLANNING

Project: Origin: Zone: Level: Type: Disc: Number: Rev:

RODSTA-BUT-B-XX-DP-A- 01061- PL1

0.5 0 0.5 1 1.5 2 2.5 m
SCALE 1:50