





Location 6 Photomontage
not to scale



Location 6 Sign A
(internally illuminated)
Scale 1:20 @ A3

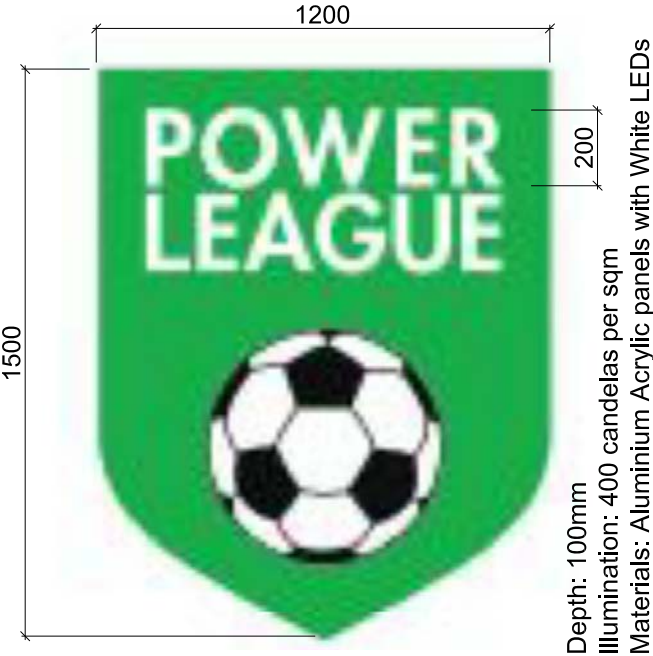

Location 6 Sign B
(internally illuminated)
Scale 1:10 @ A3

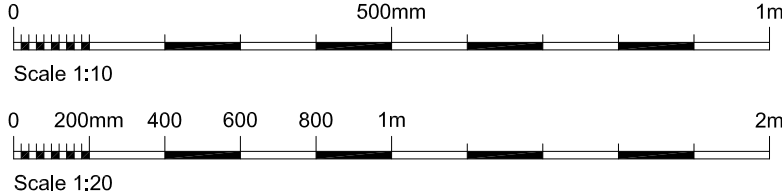

Drawing Title SIGNAGE LOCATION 6			Project NICHOLLS COMMUNITY FOOTBALL CENTRE, DALBERG ST, MANCHESTER M12 6BN SIGNAGE PROPOSALS	Notes	Drawing No. S6	
Scale 1:20 / 1:10 @ A3	Date JULY 2022	Rev. A				