



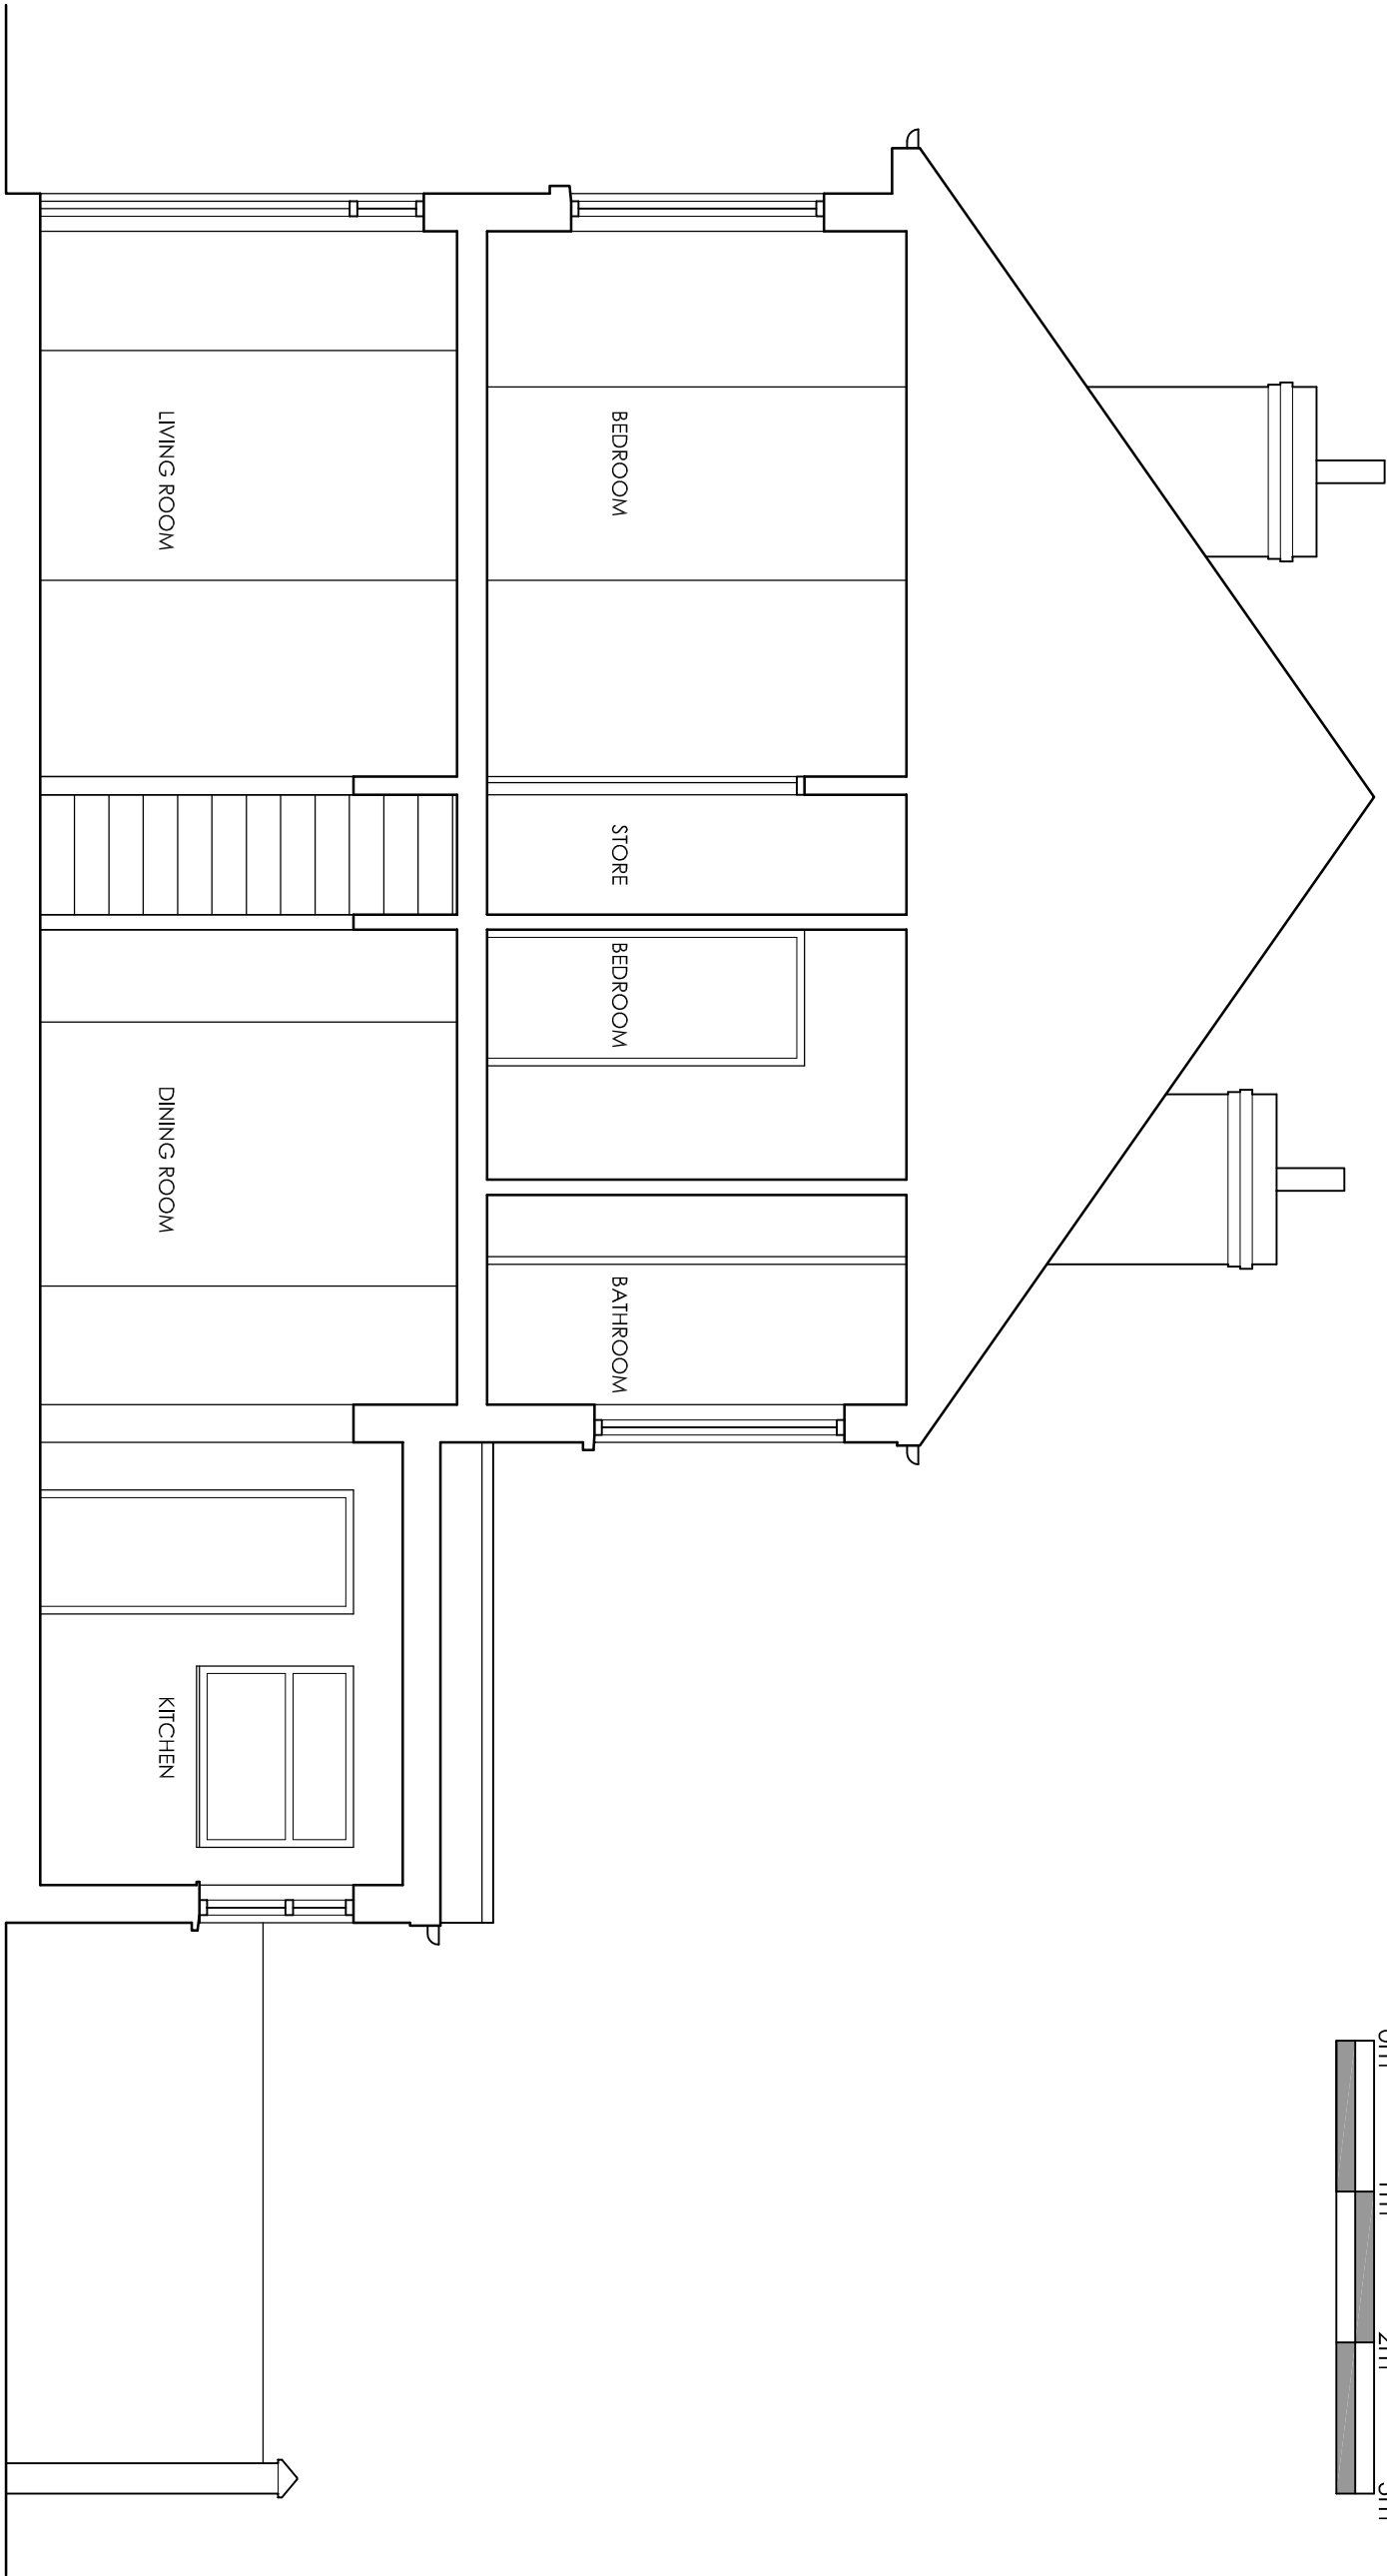

SECTION A-A 1:100

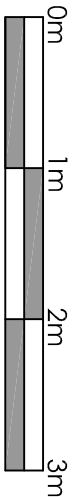

11 Mallock Street, Manchester, M20 7HG T: 0161 789 0877
M: 07971 570696 E: mark@urbanization-architects.com

client
Fay Dodds

project
2 Swiftfield Ave, Chotton M21 9FU

drawing
Existing section A-A

project ref	drawing no.	revision	date	scale @ A3
U 228	103		July 2022	1:50

approval status
☐ feasibility ☒ design ☐ tender ☐ construction ☐ on build