



DO NOT SCALE

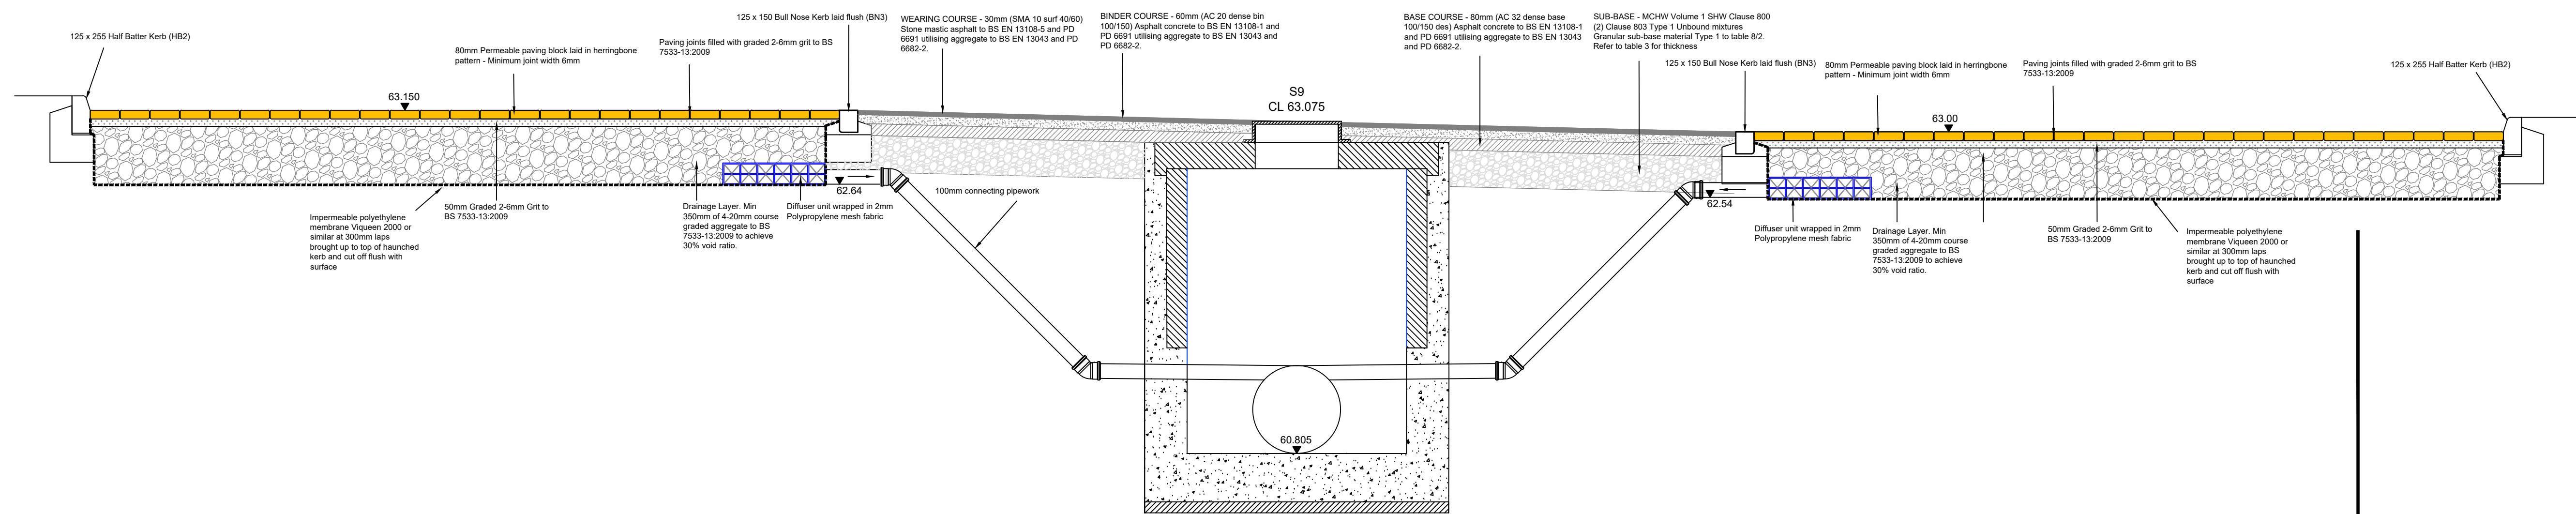


Section Through Attenuated
Permeable Paving
A - A

Private drains laid under adopted / private roads to be Class S granular bed and surround with a minimum of 1.2m cover, where this cannot be achieved a Class Z concrete bed and surround shall be provided.

Private drains located under landscape areas to be Class F granular bed and surround with a minimum 0.6m cover, where this cannot be achieved a Class Z concrete bed and surround shall be provided.

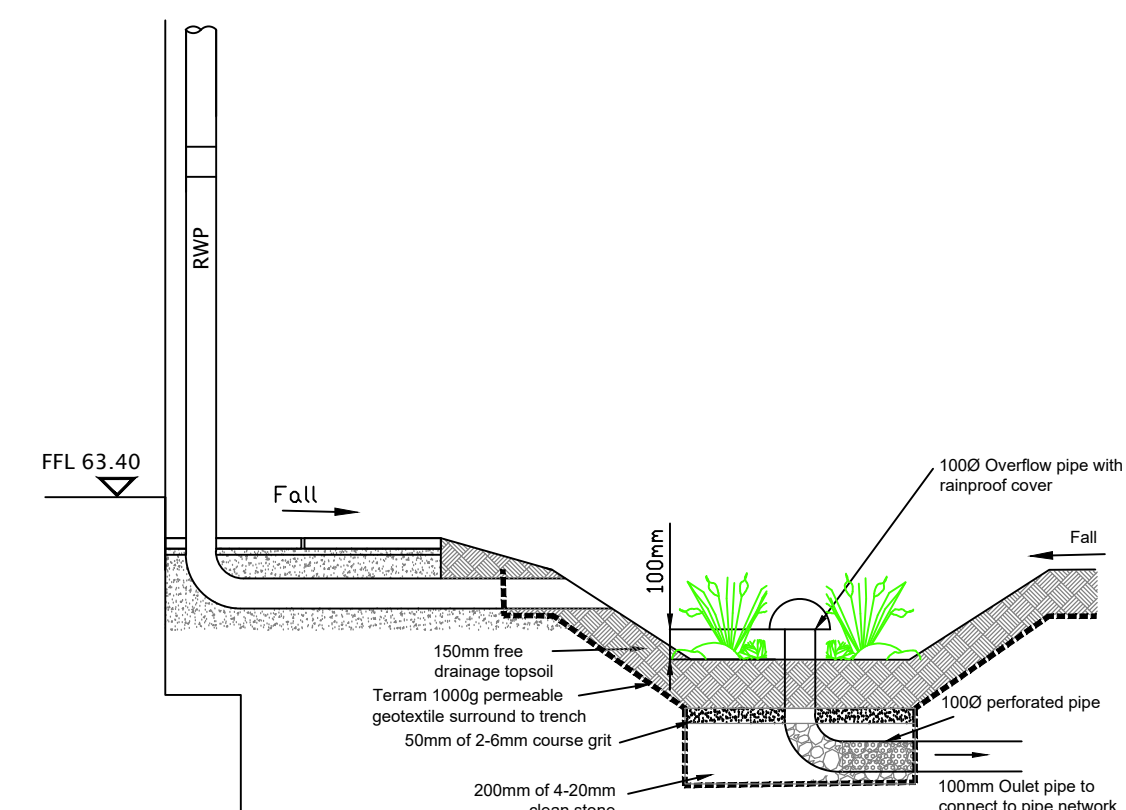

Section Through Typical
Rain Garden Detail
B - B

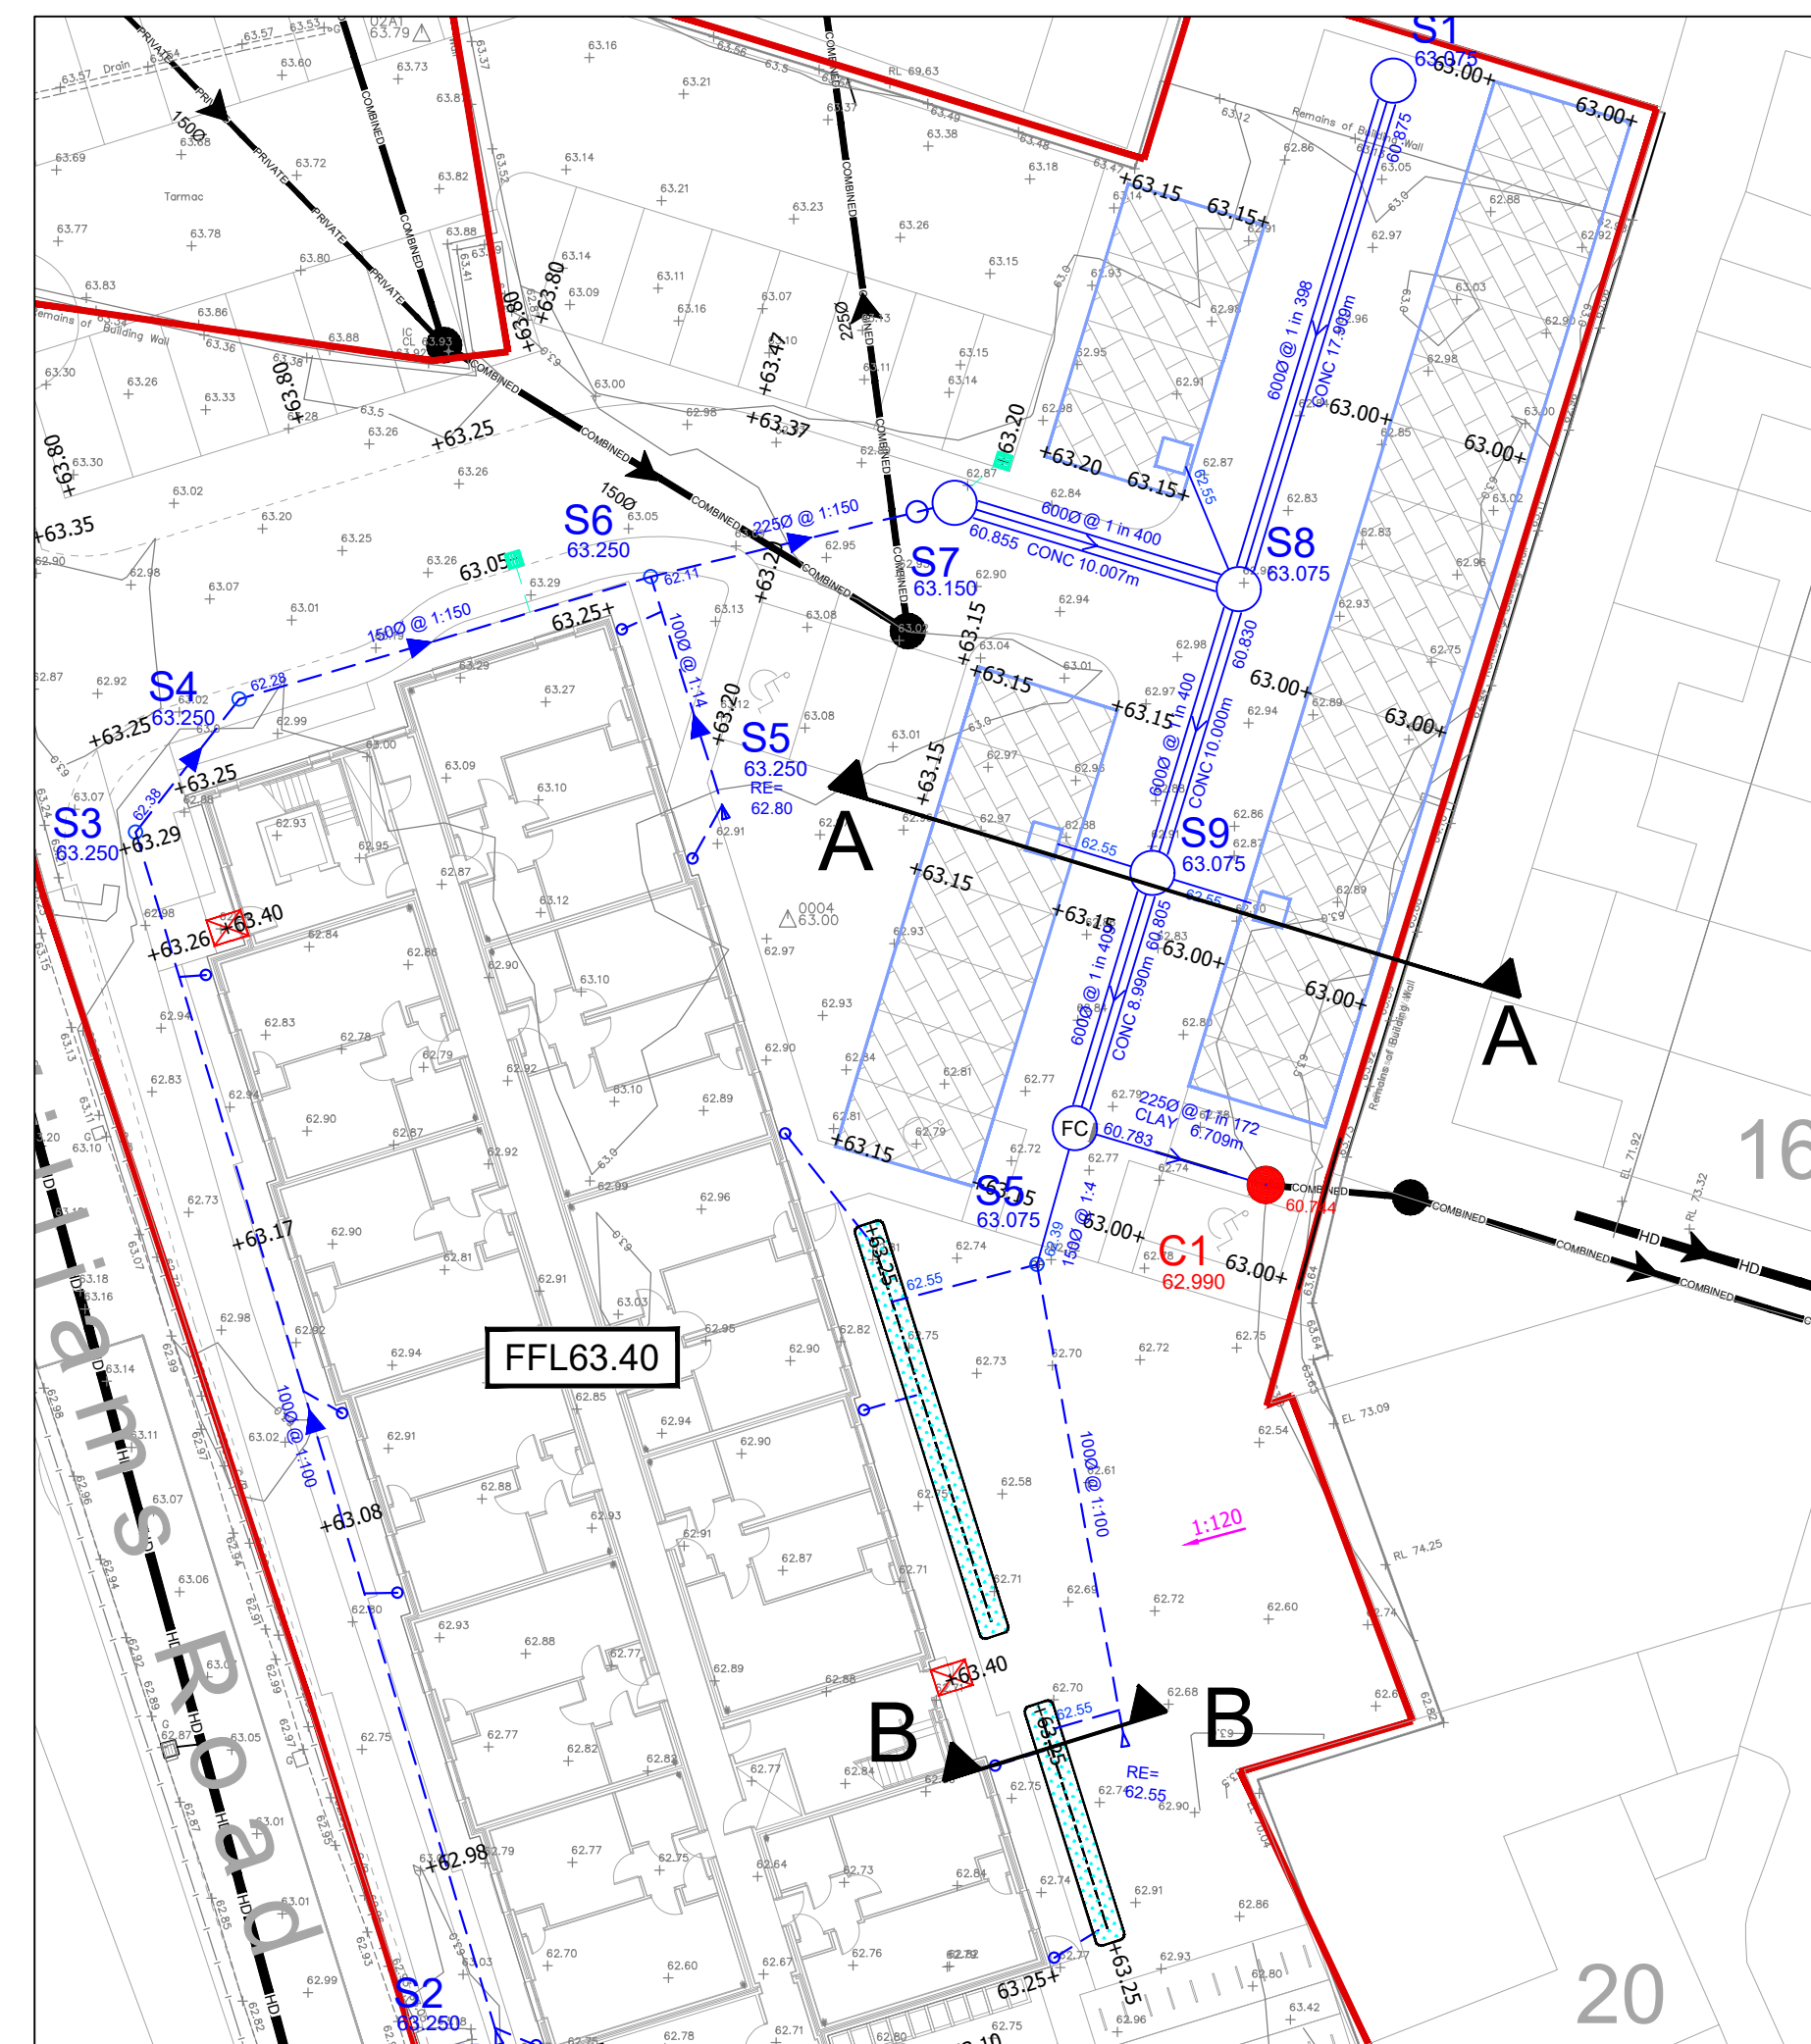

Layout Plan
Scale 1:250

TENDER

A	05.05.22	Layout updated	LW	AJ
Rev.	Date	Revision	By	Appd



coopers

chartered consulting engineers

Park House
Sandpiper Court
Chester Business Park
Chester
CH4 9QU

Tel: 01244 684910
Fax: 01244 684911
Email: admin@coopers.co.uk
Web: http://coopers.co.uk

Client	MANGROVES ESTATES LTD
Project	CHATSWORTH MILL, WILLIAMS ROAD, GORTON.
Title	SUDS Details

DRAWING NUMBER	SCALE at A1	NTS	REVISION
7588 / 12	DATE	20.04.22	A
	DRAWN	LW	
	CHECKED	AJ	