
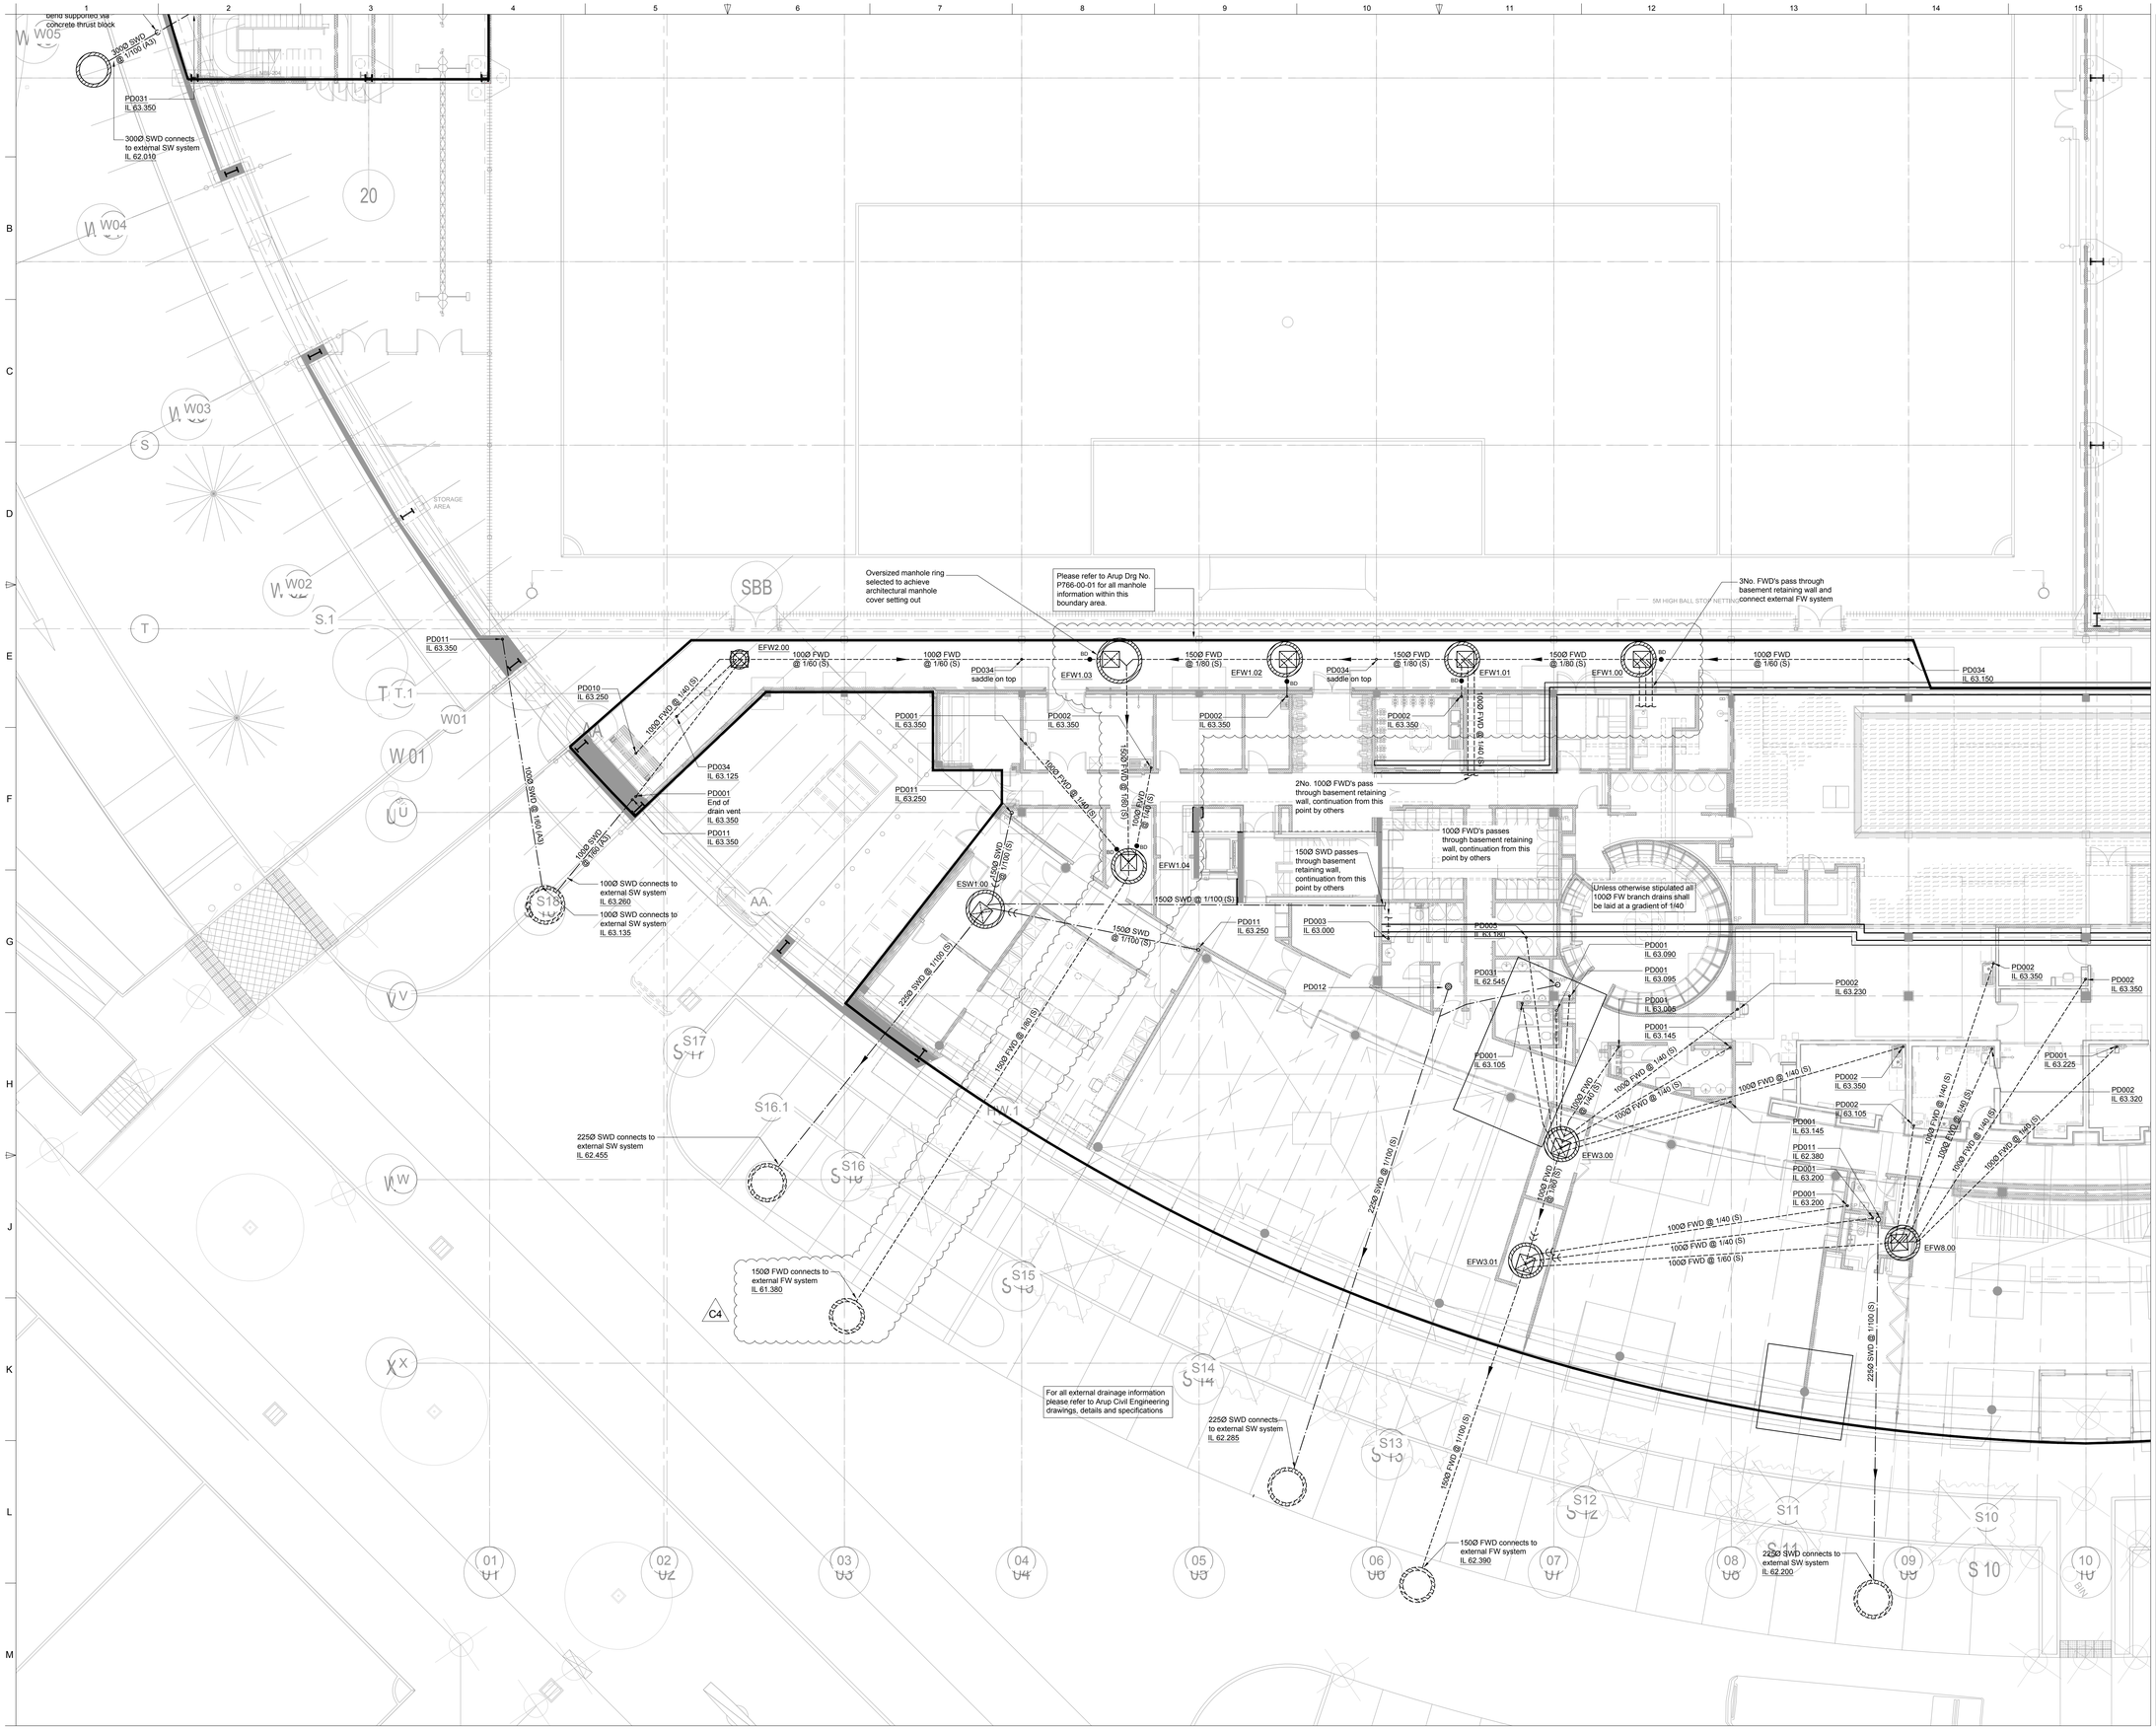


KEY PLAN:

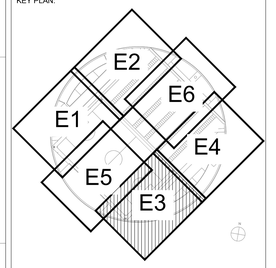

PROJECT NAME AND LOCATION:

CITY FOOTBALL ACADEMY
MANCHESTER, M11 3FF
TEL: N/A

OWNER:

MANCHESTER CITY FOOTBALL CLUB LTD
ETIHAD STADIUM,
MANCHESTER, M11 3FF
TEL: +44 161 438 7768

PROJECT MANAGER / CDM CO-ORDINATOR:

CHRISTAL MANAGEMENT LTD
BASS WAREHOUSE, 4 CASTLE STREET
MANCHESTER, M3 4LZ
TEL: +44 161 819 2822

DESIGN AND BUILD CONTRACTOR:

BAM CONSTRUCTION LTD
NEW COURT, REGENTS PLACE REGENTS ROAD
SALFORD, MANCHESTER, M5 4HB
T: +44 161 877 9274

ARCHITECT OF RECORD:

RAFAEL VIÑOLY ARCHITECTS PC
11 - 29 FASHION STREET
LONDON, E1 6PX
TEL: +44 20 8206 6200

STRUCTURAL ENGINEER:

ARUP
8TH FLOOR, ST JAMES'S BUILDINGS, OXFORD STREET,
MANCHESTER, M1 6EL
TEL: +44 161 228 2331

ENVIRONMENTAL ENGINEER:

BALFOUR BEATTY PLC
MANDARIN COURT
820 CENTRE PARK, WARRINGTON, WA1 1GG
TEL: +44 1925 632255

LANDSCAPE ARCHITECT:

PLANIT
2 BACK GRAFTON, ALTRINCHAM
CHESHIRE, WA14 1DY
TEL: +44 161 928 9281

REV	DESCRIPTION	DATE	DRWN	APRV
C4	Construction Issue	15.01.13	AR	GW
C3	Construction Issue	11.01.13	RC	GW
C2	Construction Issue	21.12.12	RC	GW
C1	Construction issue for pricing	12.11.12	RC	GW

DRAWING ORIGINATOR:

ARUP

DRAWING TITLE:

Elite Building
Zone E3
Below Slab Drainage
Ground Floor Level

DATE:	SCALE:	SIZE:
12-NOV-12	1:100	A0

DRAWING NUMBER / FILE NAME:

P112-00-E3

STAGE:	REV:
CONSTRUCTION	C4

DISCLAIMER:

THE CIVIL / STRUCTURAL ENGINEER SHALL HAVE NO RESPONSIBILITY FOR ANY LIABILITY, LOSS, COST, DAMAGE OR EXPENSE ARISING FROM OR RELATING TO ANY USE OF THIS DOCUMENT FOR ANY PURPOSE OTHER THAN ITS INTENDED PURPOSE ON THIS PROJECT. THIS DOCUMENT IS PROTECTED BY COPYRIGHT.

THIS DOCUMENT IS TO BE CONSIDERED IN CONJUNCTION WITH ALL RELATED DOCUMENTATION.

ANY DISCREPANCIES IDENTIFIED IN THIS DOCUMENT MUST BE REPORTED IMMEDIATELY TO THE CIVIL / STRUCTURAL ENGINEER OF RECORD BEFORE PROCEEDING.

CONTRACTORS MUST VERIFY ALL DIMENSIONS PRIOR TO PROCEEDING WITH ANY WORK. ONLY FIGURED DIMENSIONS ARE TO BE USED FOR VERIFICATION.

DOCUMENT STATUS: CONSTRUCTION ISSUE

RESTRICTED

This document had been declared:

RESTRICTED

To be viewed by MCFC employees or external named persons only.