




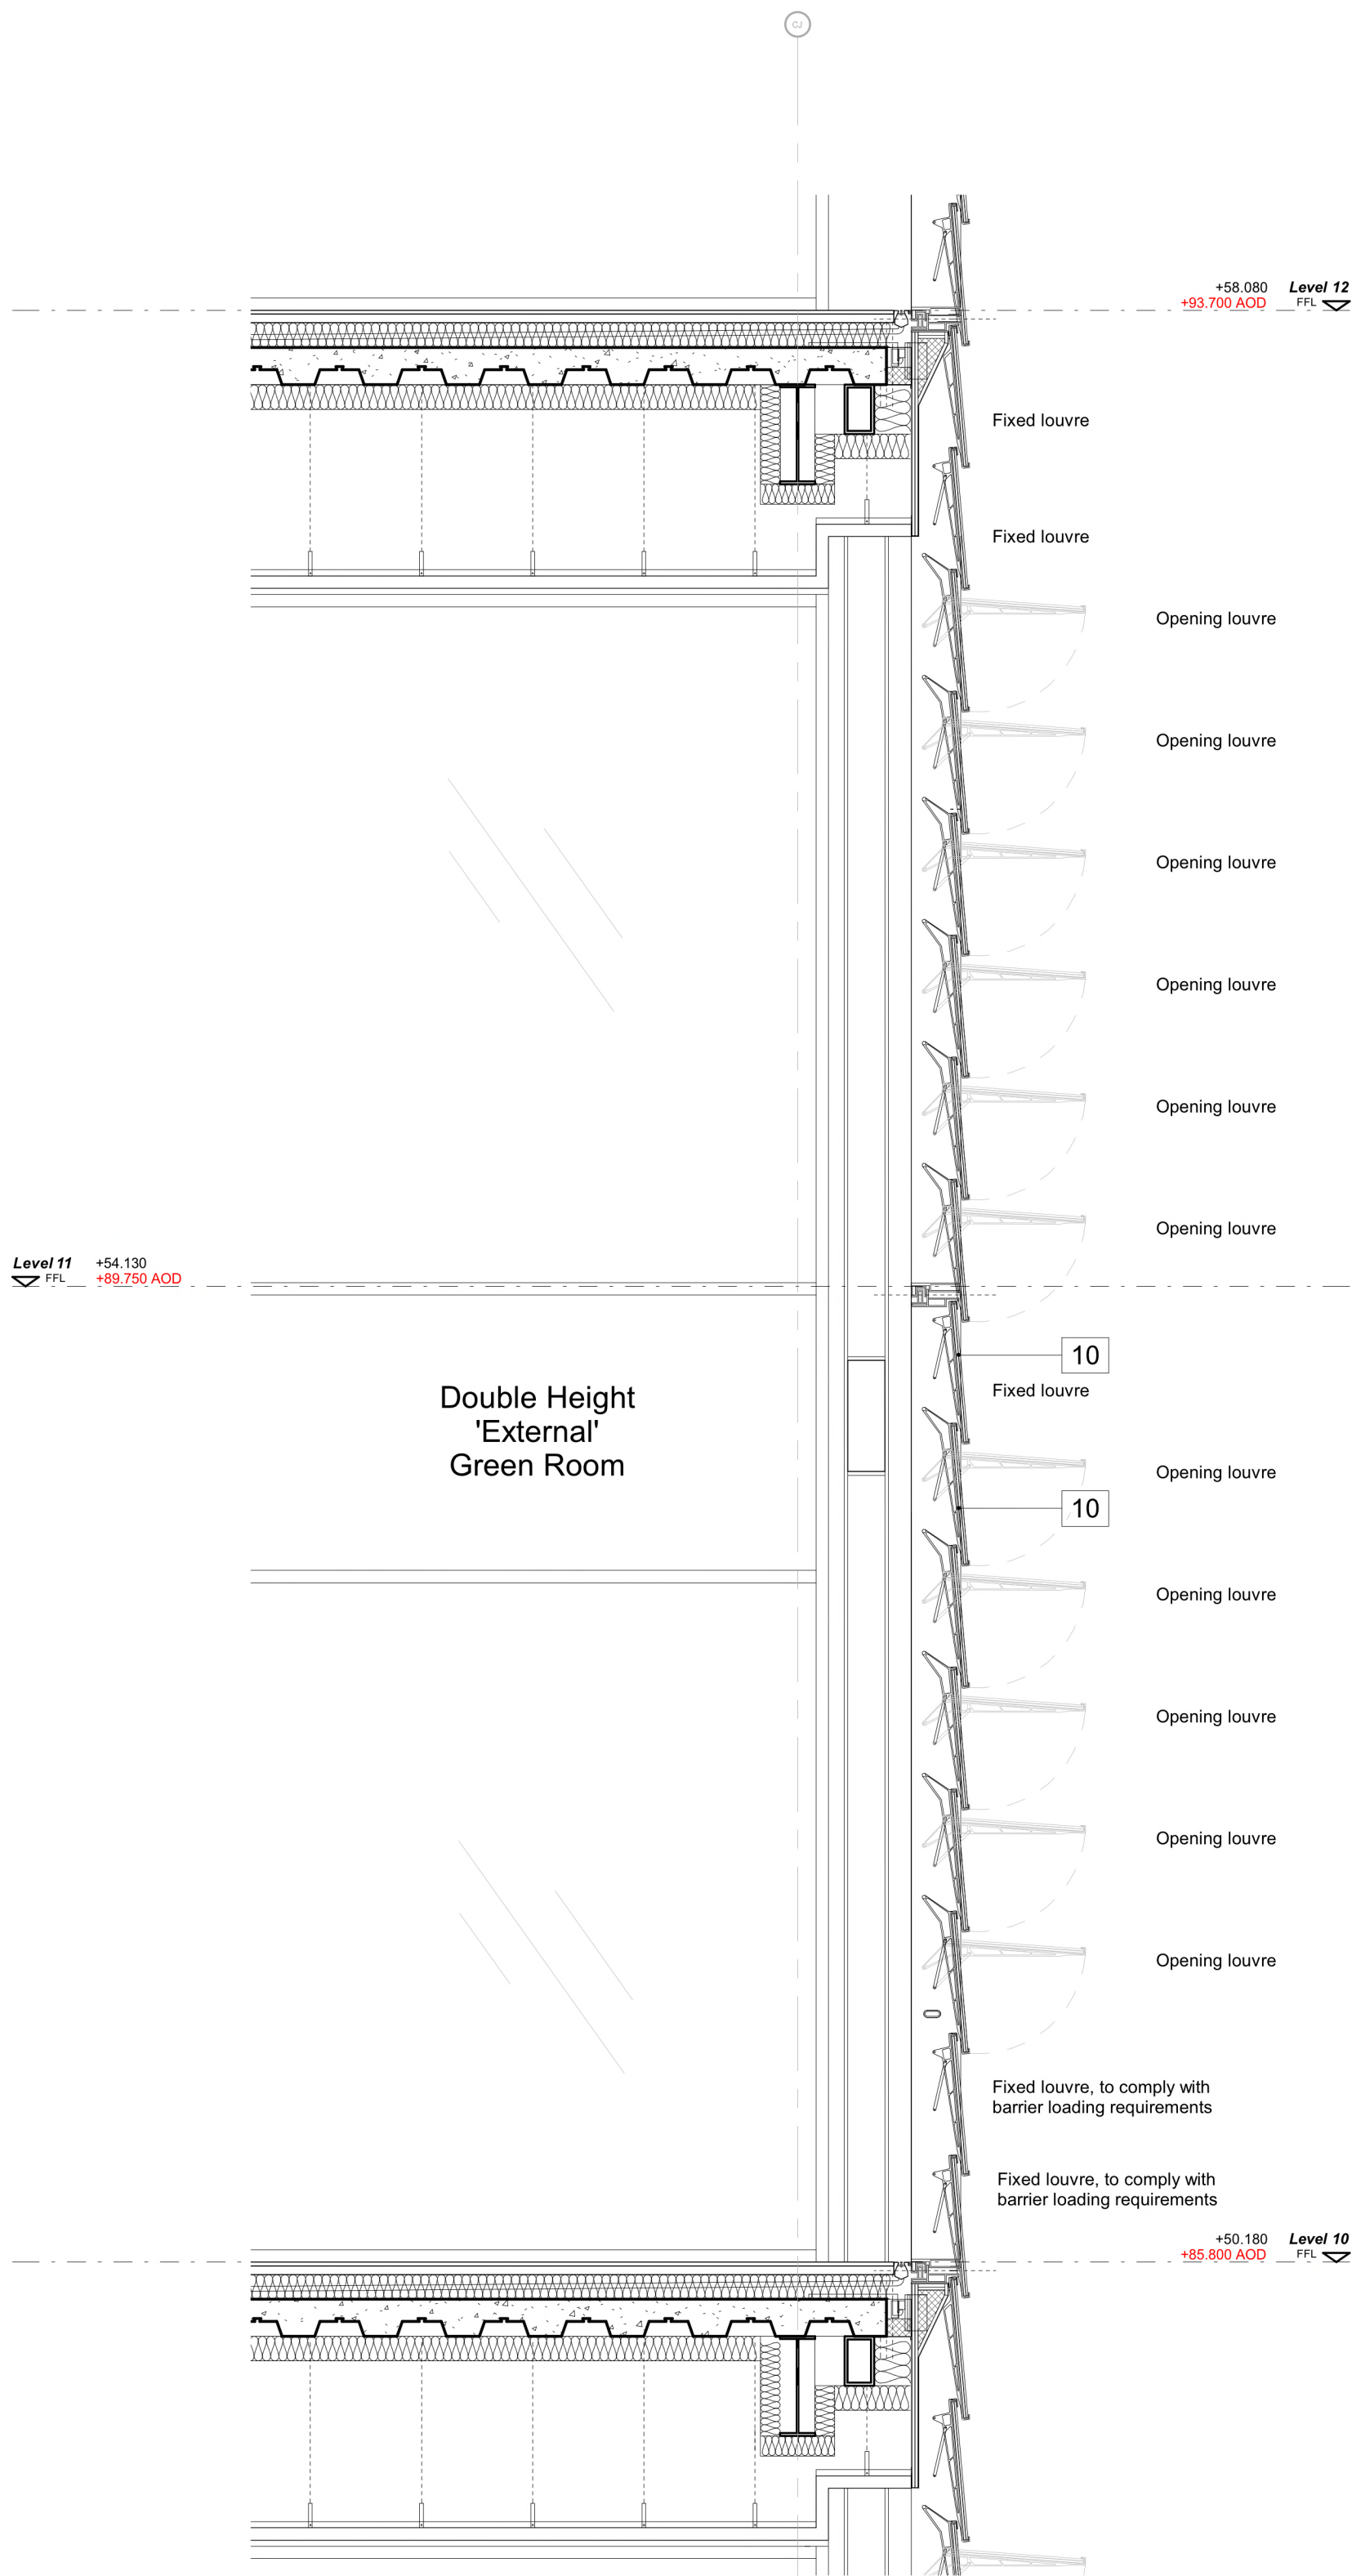

D-001: Section - Facade Interface Detail - Green Room
1 : 25

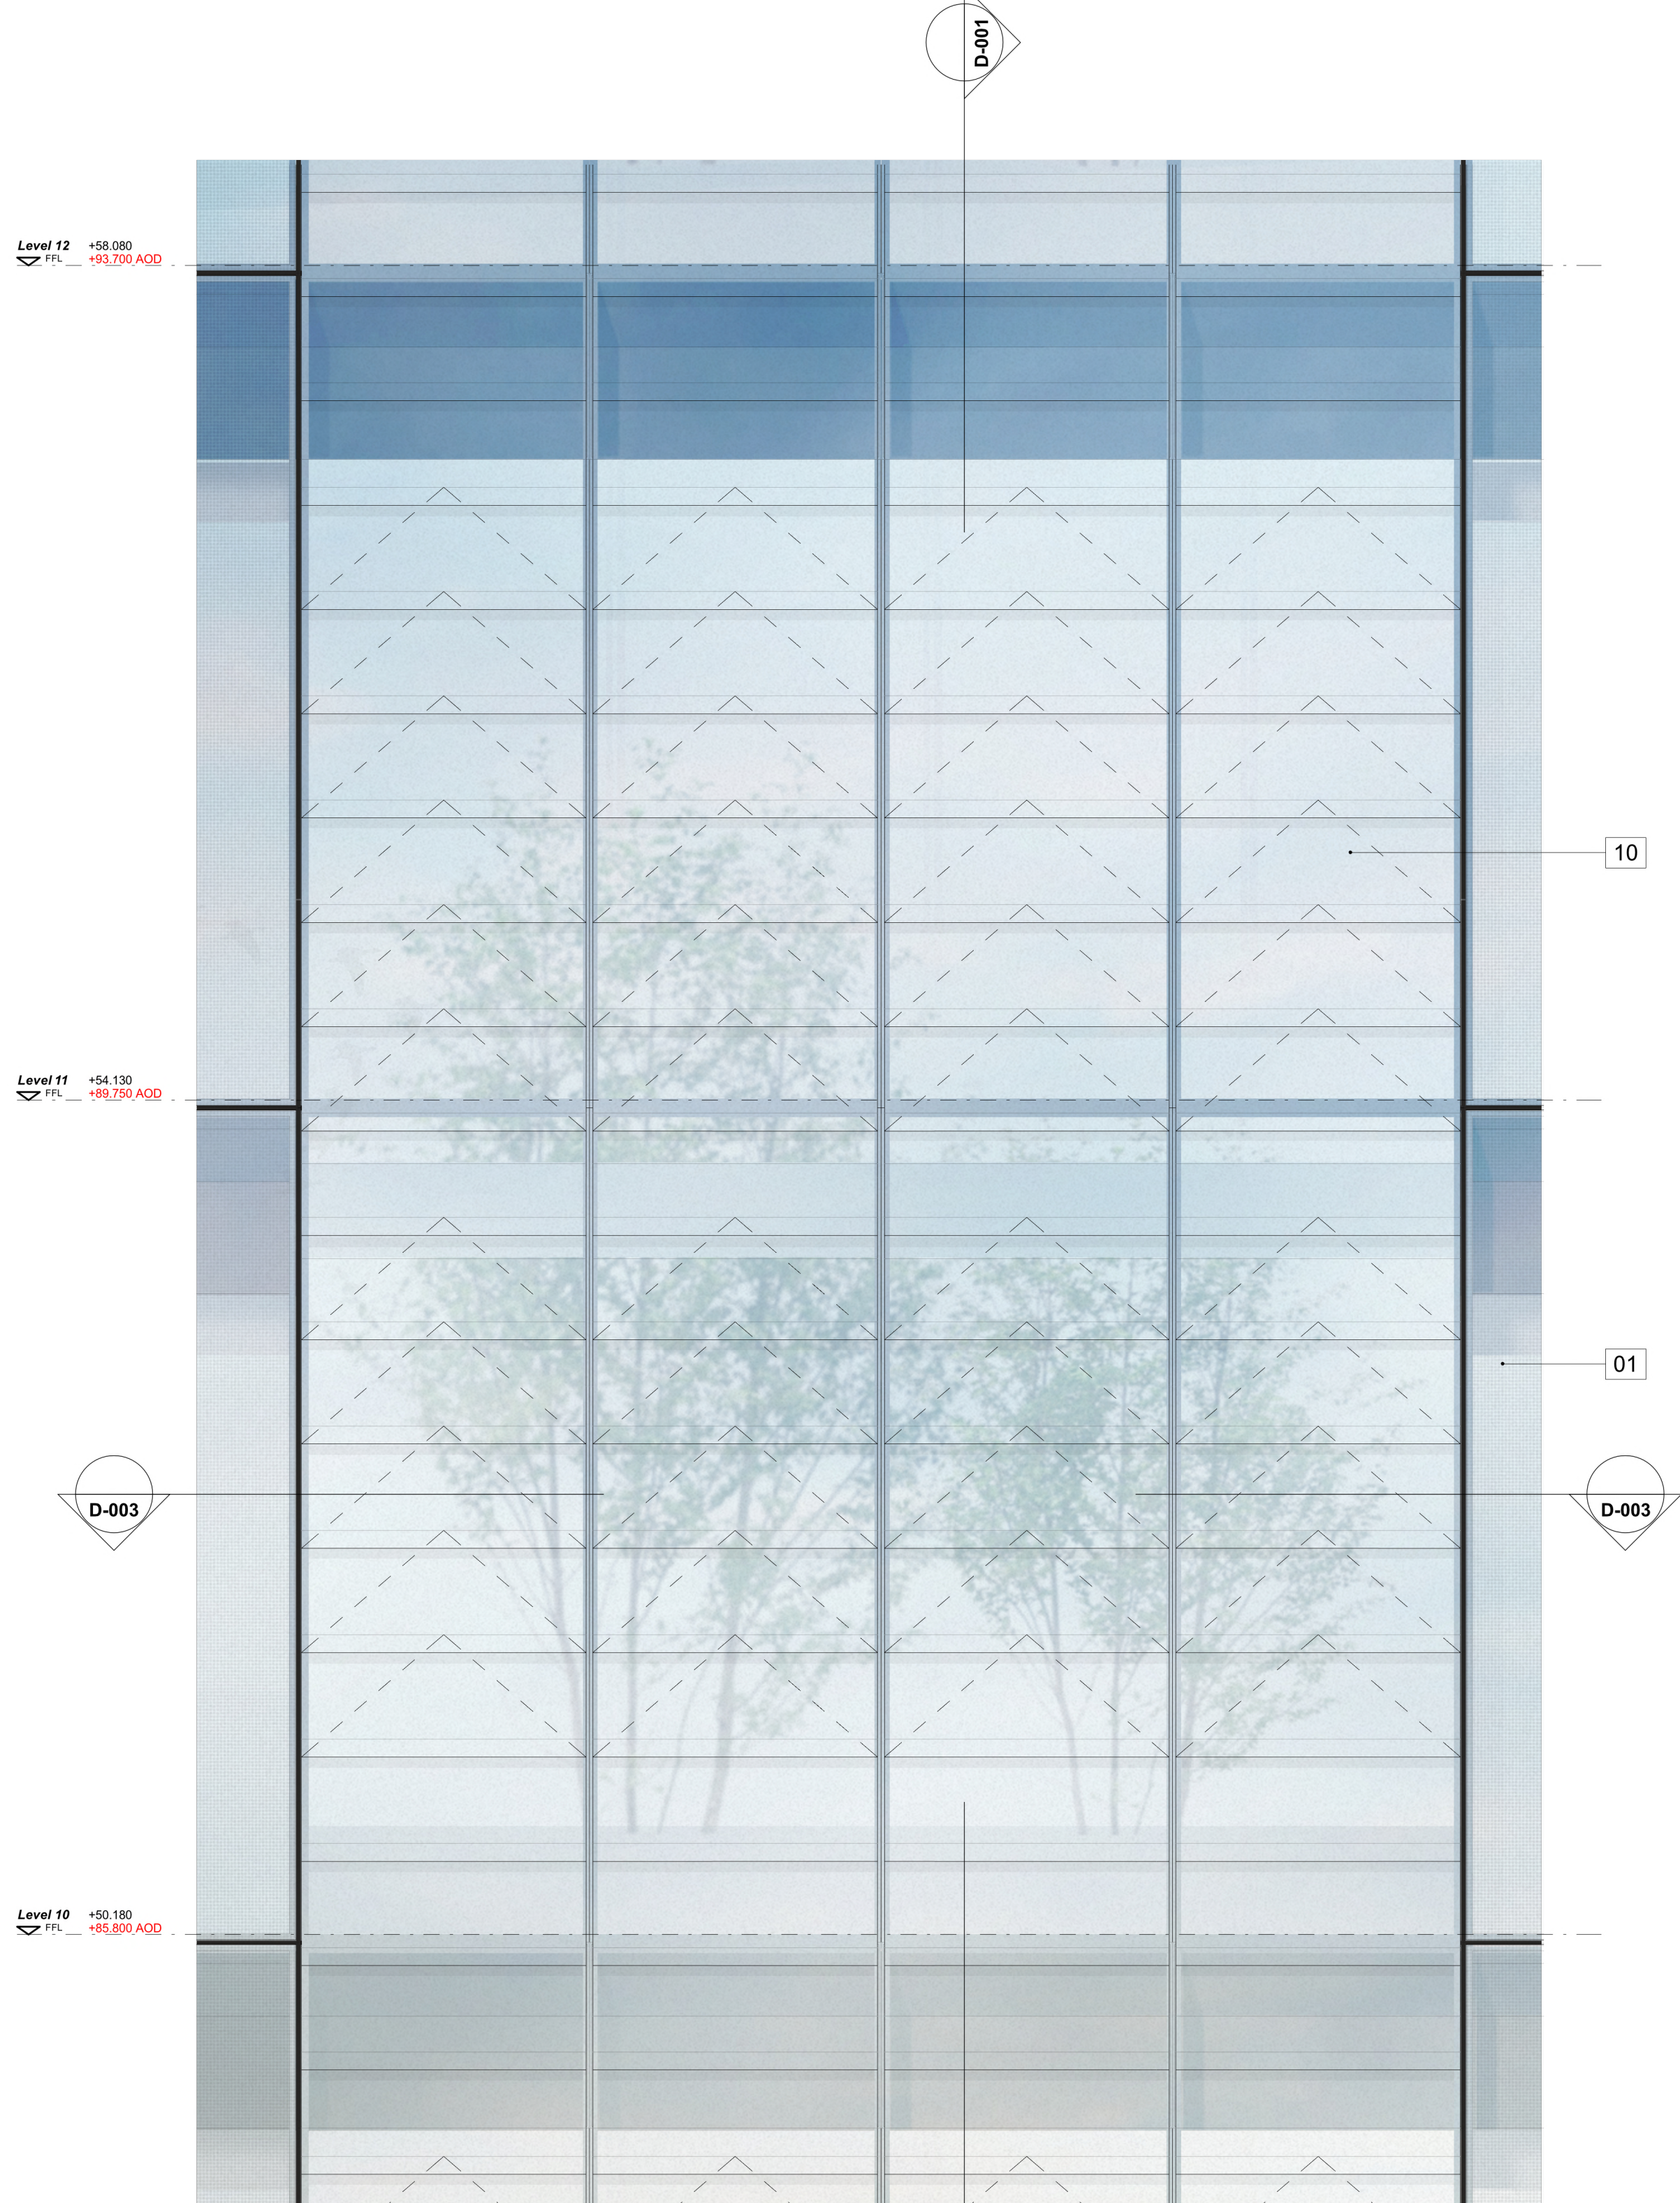


D-002: Elevation - Facade Interface Detail - Green Room
1 : 25

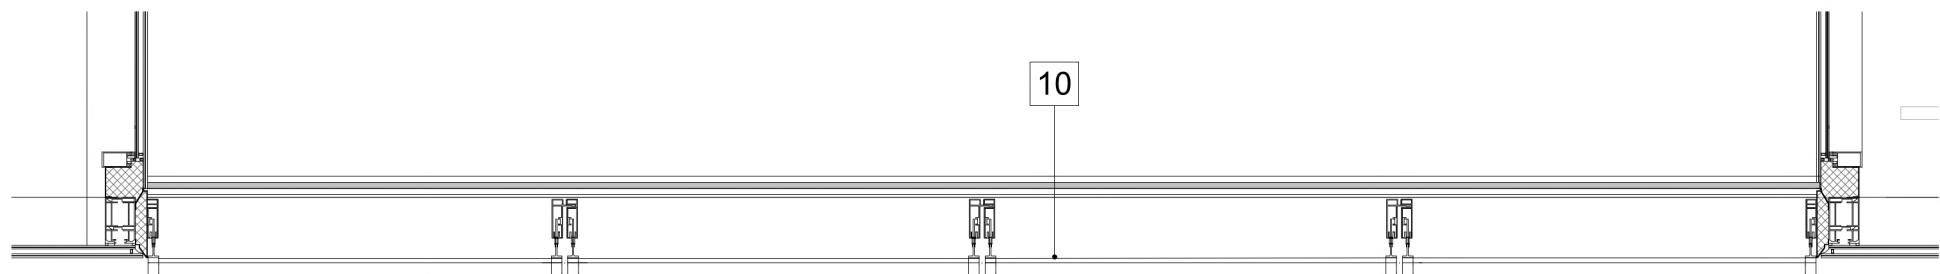

D-003: Plan- Facade Interface Detail - Green Room
1 : 25

KEY:

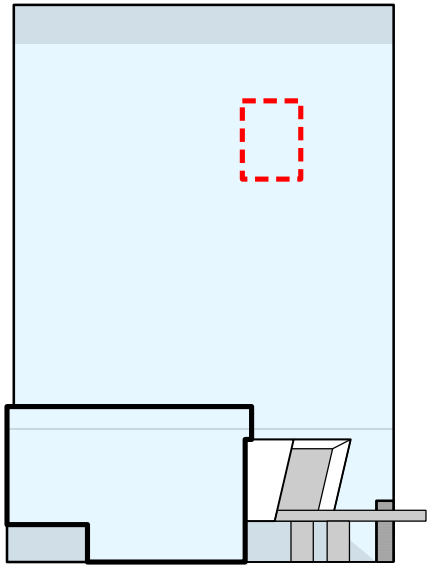

KEY

- 01 Aluminium utilised cladding system with ceramic fritting
- 02 Roller blind
- 03 Perimeter ceiling bulkhead
- 04 Exposed soffit & services
- 05 Perimeter vents
- 06 Transfer truss
- 07 Steel columns
- 08 Secondary support steelwork
- 09 Glass fronted solid panel
- 10 Glass louvres
- 11 Clear glass curtain walling
- 12 Frameless glass revolving door
- 13 Clear glass fronted aluminium pass door
- 14 Clear glass soffit
- 15 Encapsulation precast decorative panels
- 16 Clear glass fronted aluminium double door

simpsonhaugh

MANCHESTER
Riverside, 4 Commercial St
Manchester M15 4RQ
+44 (0)161 835 2345
www.simpsonhaugh.com

LONDON
5-8 Roberts Place
London EC1R 9BB
+44 (0)20 7549 4000
mail@simpsonhaugh.com

Project Title
Former Bauer Millett Site

Drawing Title
Building 3 - Facade Interface Detail - Green Rooms

Status
Planning

Scale
1:25 @ A1

Job No
10053

Drawing No
10053-B3-A-B5D9-G251-D-T7-001

Scale
1:50 @ A3

Date
April 2022

Revision
00

Rev	Date	Description	Rev	Date	Description	Rev	Date	Description
00	04-04-2022	Minor Material Amendment Application						

