
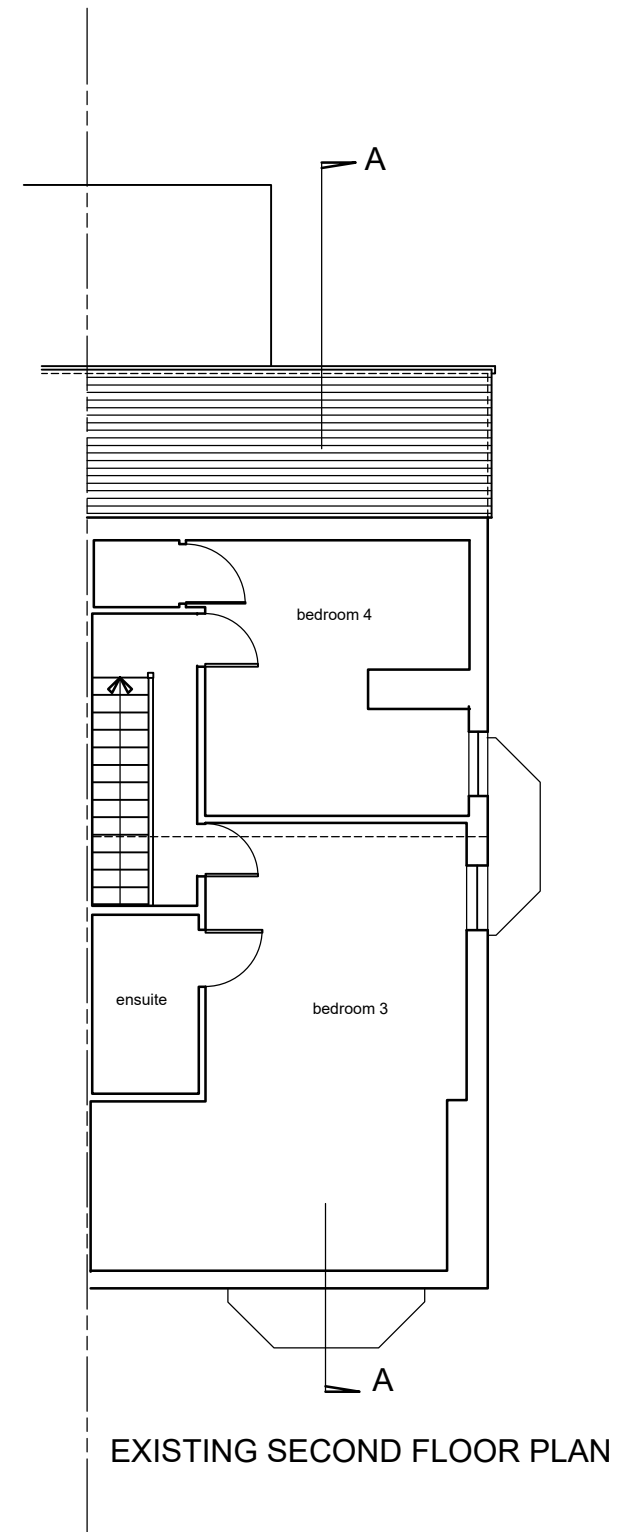
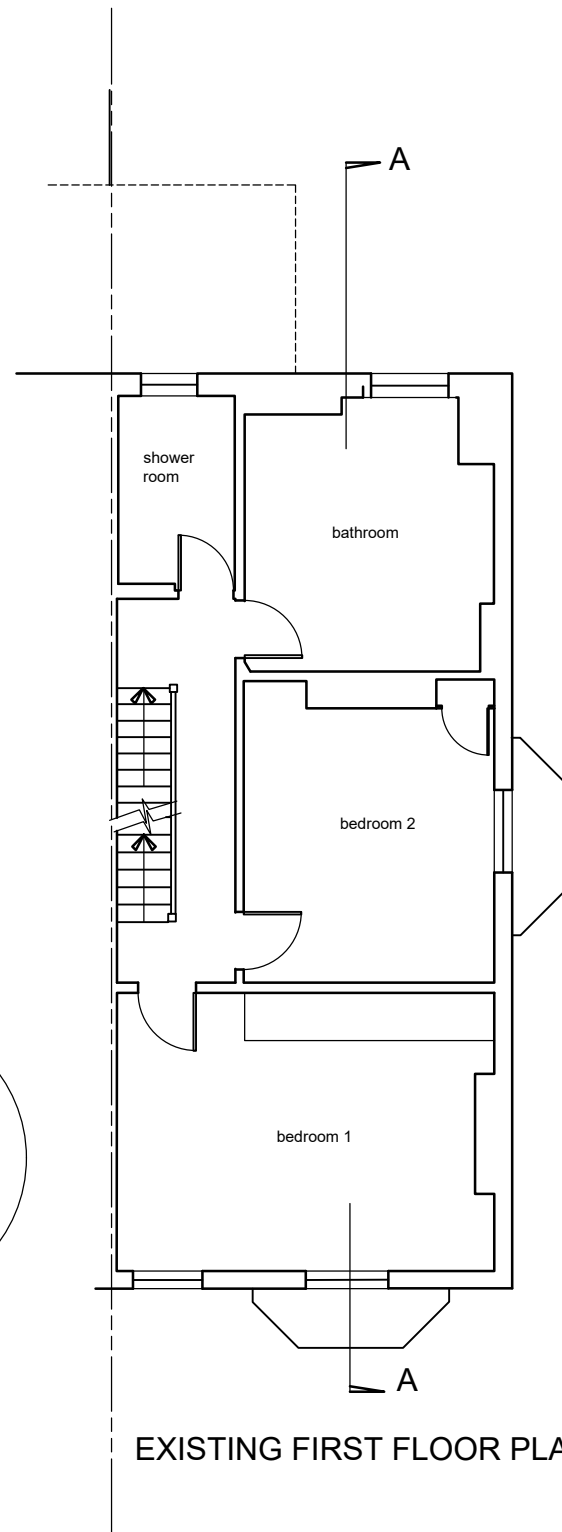


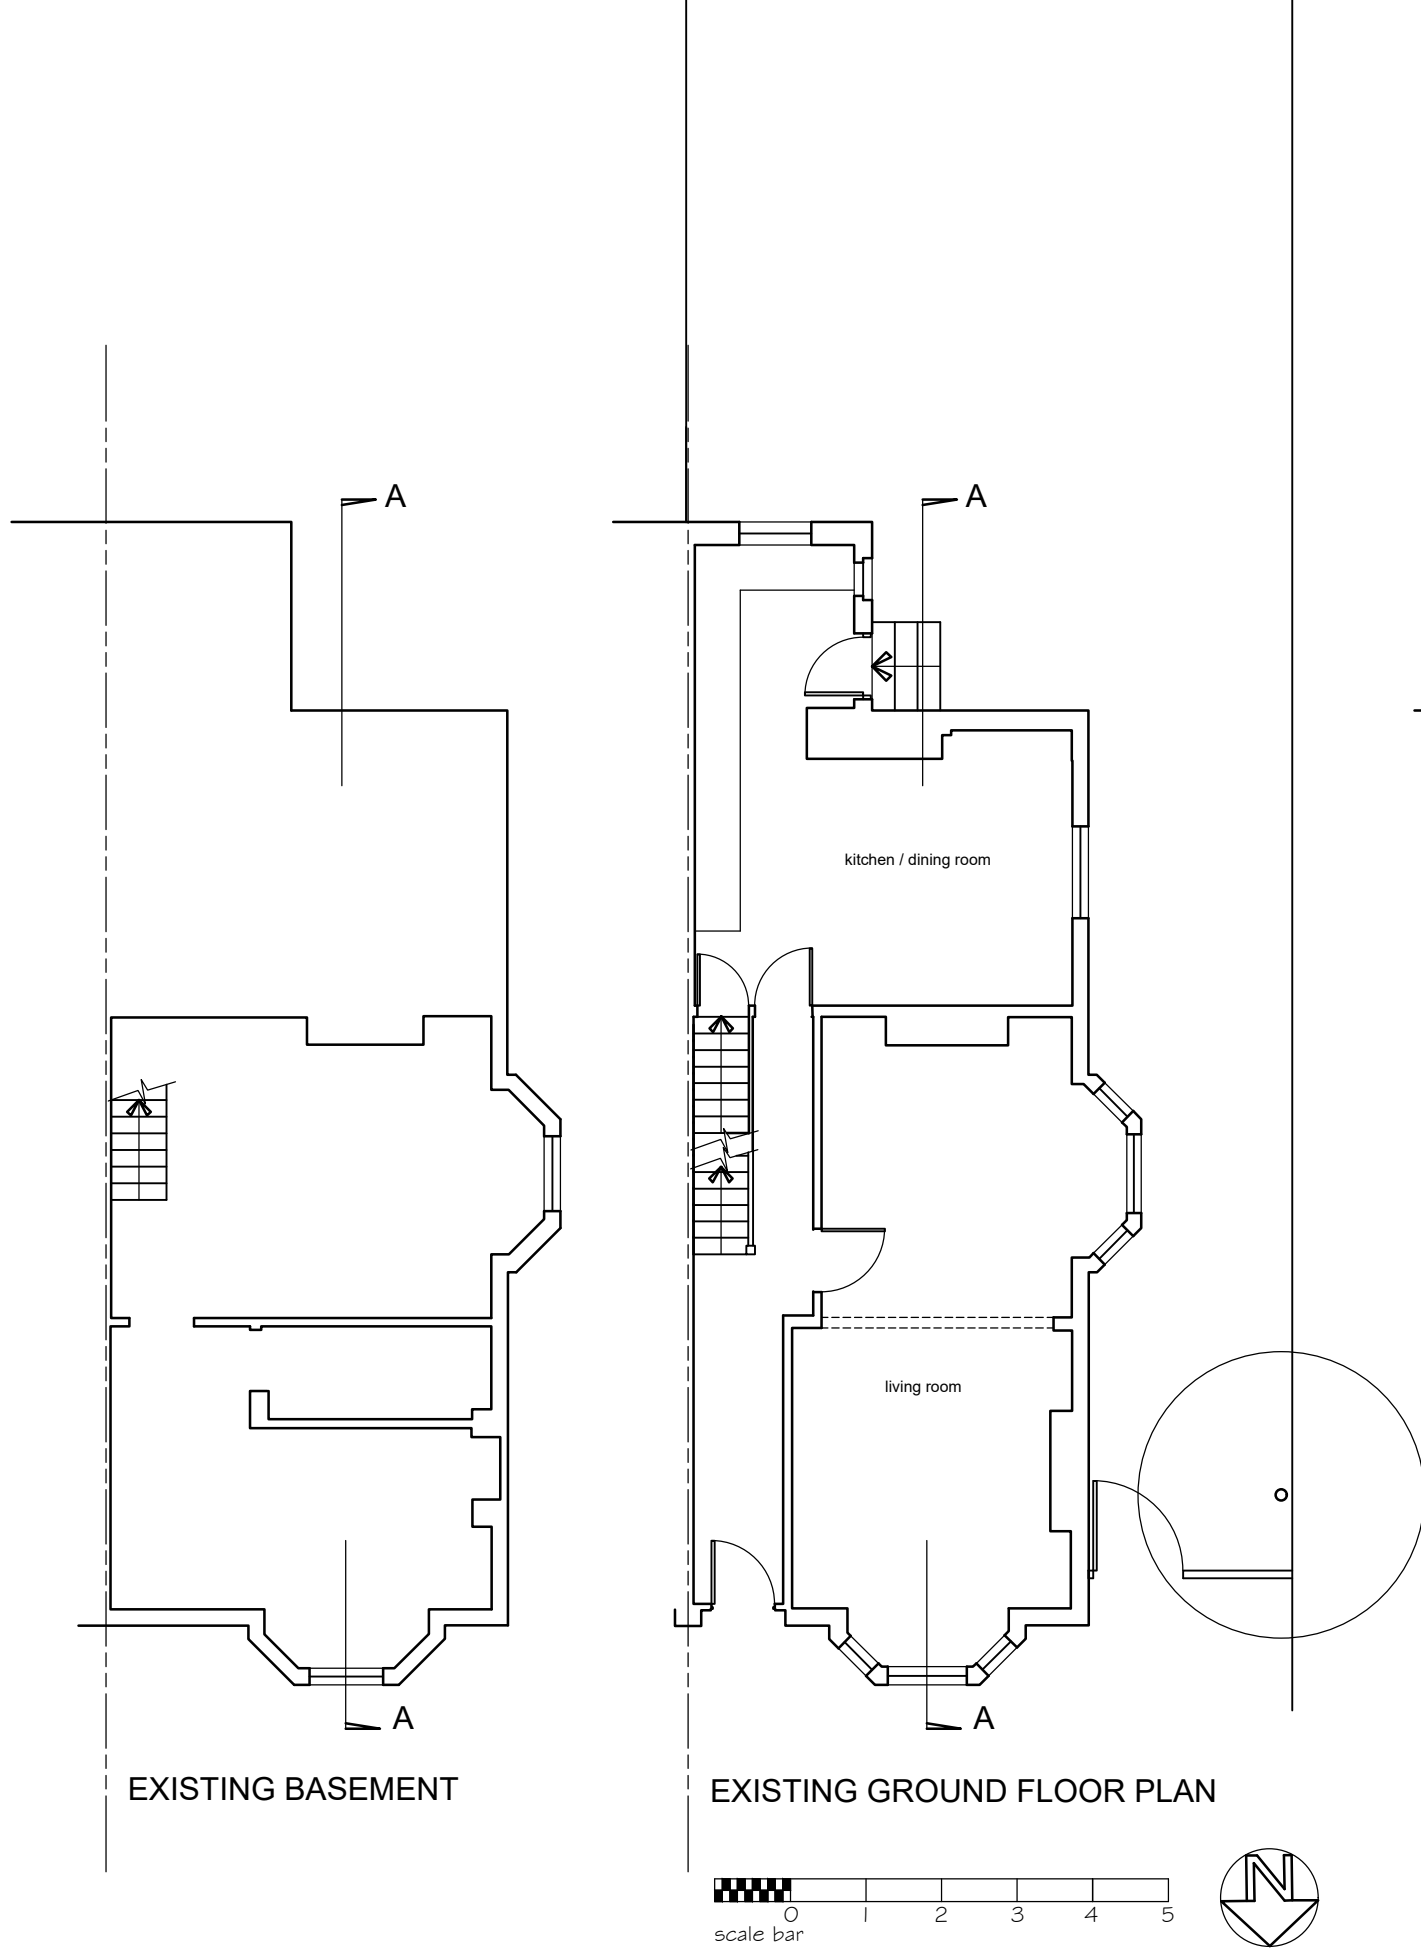

Drawing Number, 2102.EX1	Date 7.4.21	
Revision,	Scale, 1/100 Ⓒ A3	Drawn, SR
Project Title, 18 Burlington Road Withington Manchester M20 4QA		
Drawing Title, EXISTING PLANS		
SUE RUSSELL ARCHITECTURE 49 ALNESS ROAD WHALLEY RANGE MANCHESTER, M16 8HW TEL 0161 209 9159 EMAIL suerussell.ar@gmail.com		