
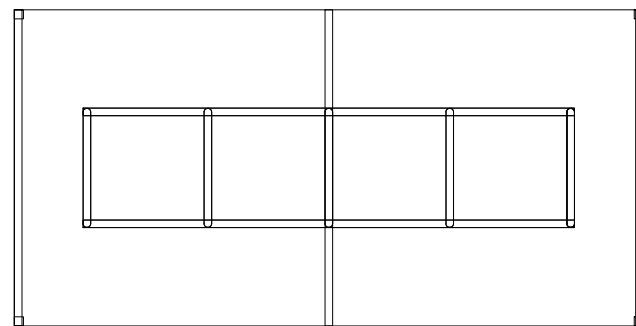


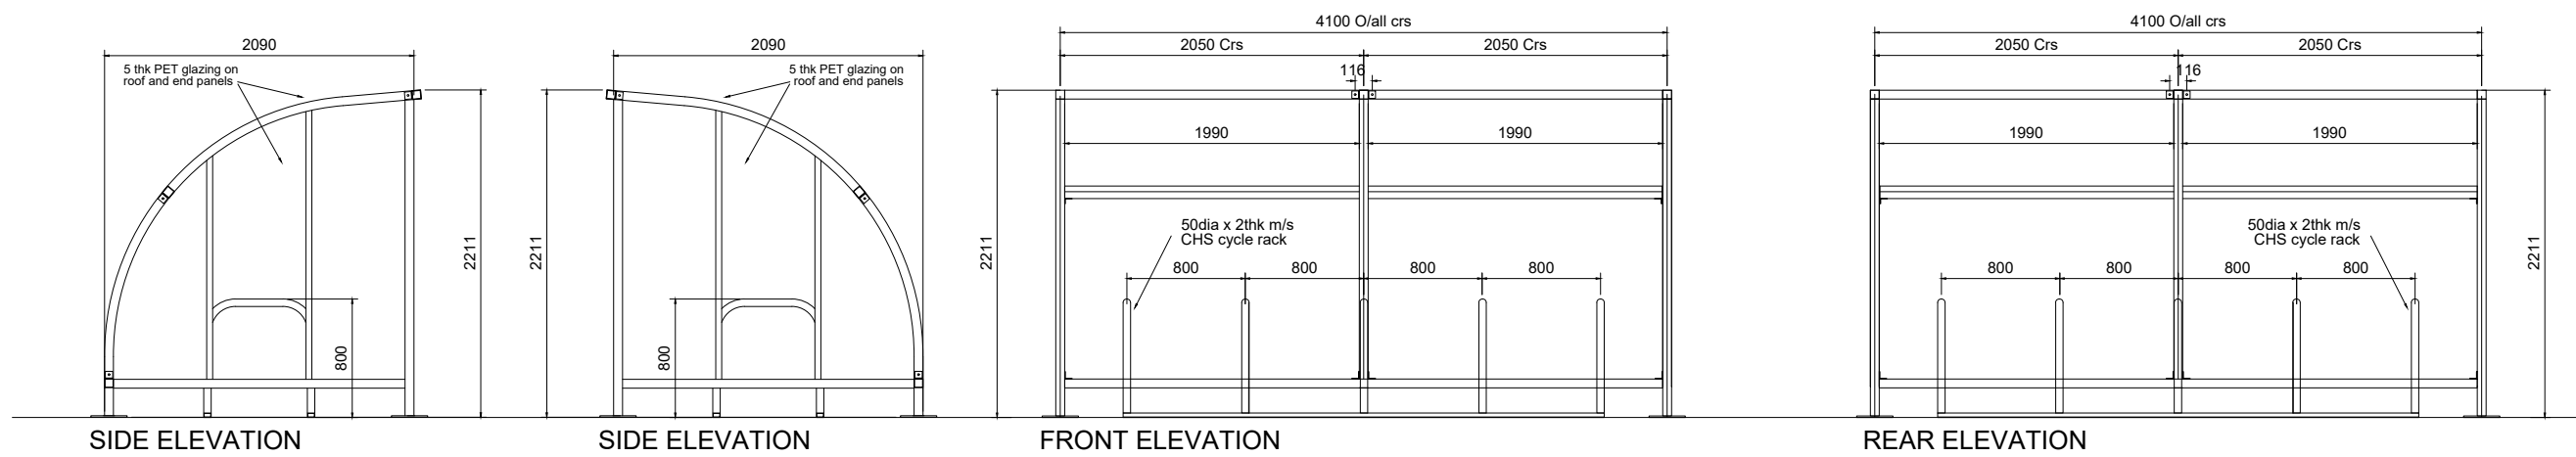

PLAN

[illegible]

Revision	Date	Description	By	Check
----------	------	-------------	----	-------

Purpose of Issue	Status
------------------	--------

FOR PLANNING

Client _____

EURO FOODS GROUP LTD.

Project _____

RELIANCE PARK, NEWTON HEATH,
MANCHESTER
M40 3AG

Drawing

COVERED 10 SPACE CYCLE
PARKING


Scale @ A3	Drawn	Checked	Approved
1:50	SH	IDW	-

Project No.	Drg No.	Revision
1971	PL-12	

Date _____

APRIL 2022

afa
architects
+ planners

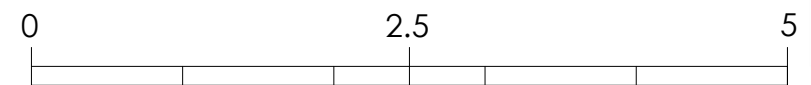

5m Scale Bar