



BW-01
1 : 20

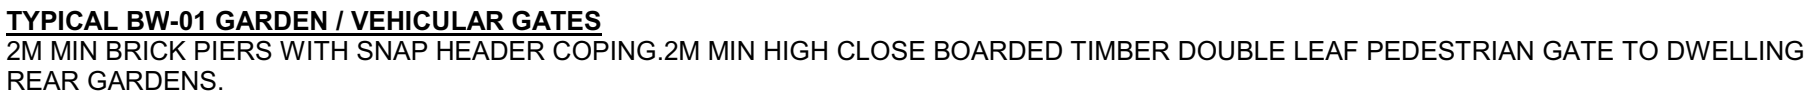


BW-01- GARDEN / VEHICULAR GATES
1 : 20

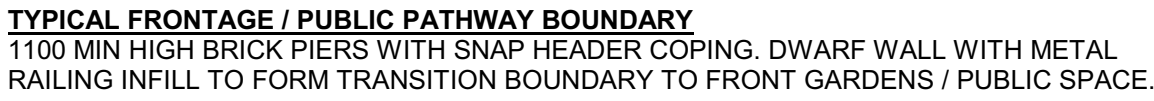

BW-05
1 : 20



BW-02
1 : 20

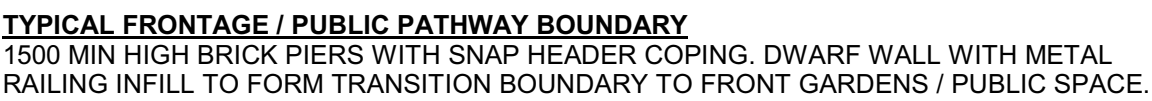

BW-07
1 : 20



BW-06
1 : 20



BW-03
1 : 20



BW-04 & BW-04B
1 : 20

TYPICAL REAR GARDEN SUB-DIVISION
1800MM HIGH CLOSE BOARDED TIMBER FENCE WITH 300MM LATTICE
TRELLIS TOP.

NOTE:

- To be read in conjunction with drawing BA9882-2009-Proposed Materials and Features Plan.
- Typical heights of walls, railings and fences are informed by the Crime Impact Statement.
- For acoustic boundary conditions refer to BA9882-2009-Proposed Materials and Features Plan.

Rev	Date	Description
P01	20.06.22	Planning Issue

Dwn	Ckd	Drawn	LE
LE	JK	Checked	JK
		Date	06/21/22
		Scale @ A1	As indicated

Miles Platting Cell 7.5

Boundary Treatment Types - Walls, Railings & Fences

BA9882-2100
REV P01
PLANNING

CDM REGULATIONS 2015. All current drawings and specifications for the project must be read in conjunction with the Designer's Hazard and Environment Assessment Record. All intellectual property rights reserved.

Designed with reference to the surveys, information and reports listed:
 XXXXXXXXXXXX XXXXXXXXXXXX, XXXXXXXXXXXX XXXXXXXXXXXX,
 XXXXXXXXXXXX XXXXXXXXXXXX, XXXXXXXXXXXX XXXXXXXXXXXX, XXXXXXXXXXXX
 XXXXXXXXXXXX.



PRP