
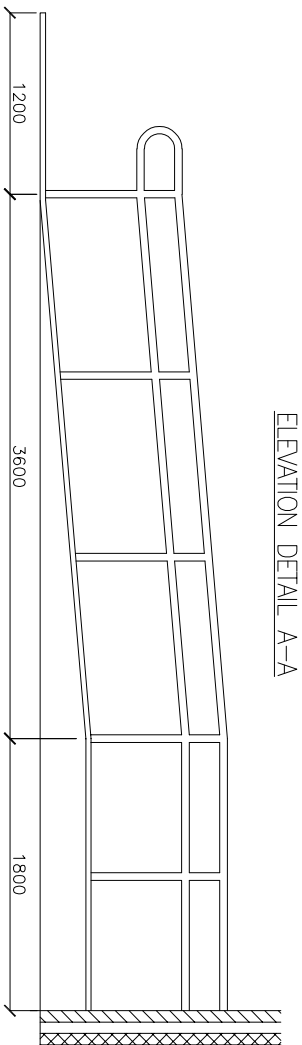


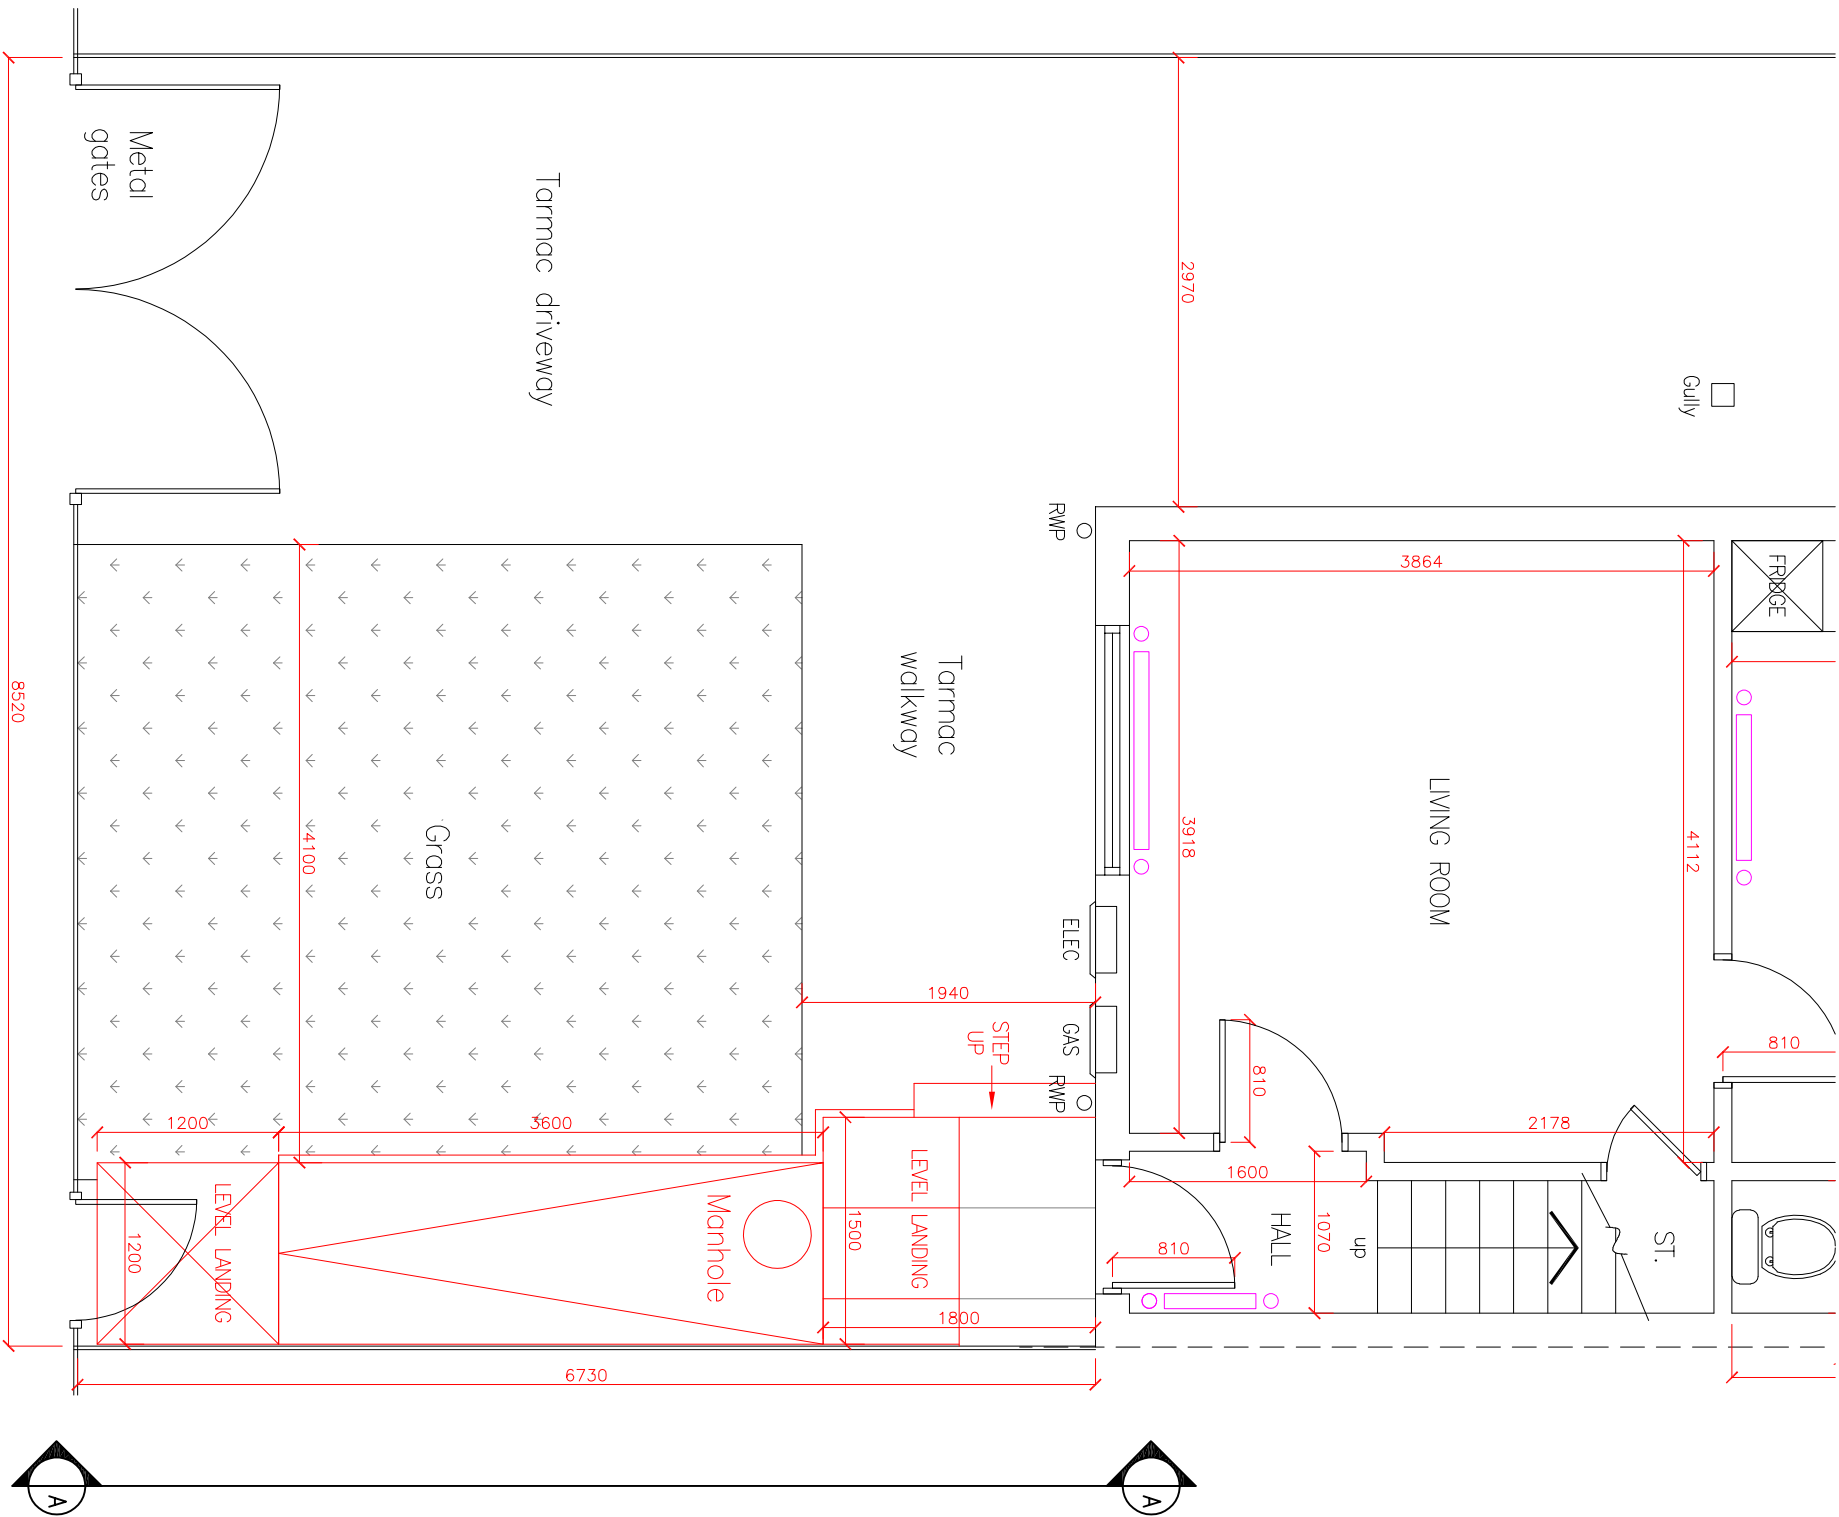

SCHEDULE OF PROPOSED WORKS:

- Extend existing paving outside front door to create 1500 x 1800mm level landing.
- Install 1:12 gradient ramp in line with layout drawing.
- Raise existing manhole into new ramp.

REV	DESCRIPTION	DATE	BY	CHK
Project: 36 Beresford Road, Manchester				
Drawing Title: Proposed Front Garden Layout				
Drawing No.: 155-006				
Scale @ A3 1:50				
Revision:		Status:	Drawn By:	Date:
			AU	04/01/22

PROPOSED FRONT GARDEN PLAN