
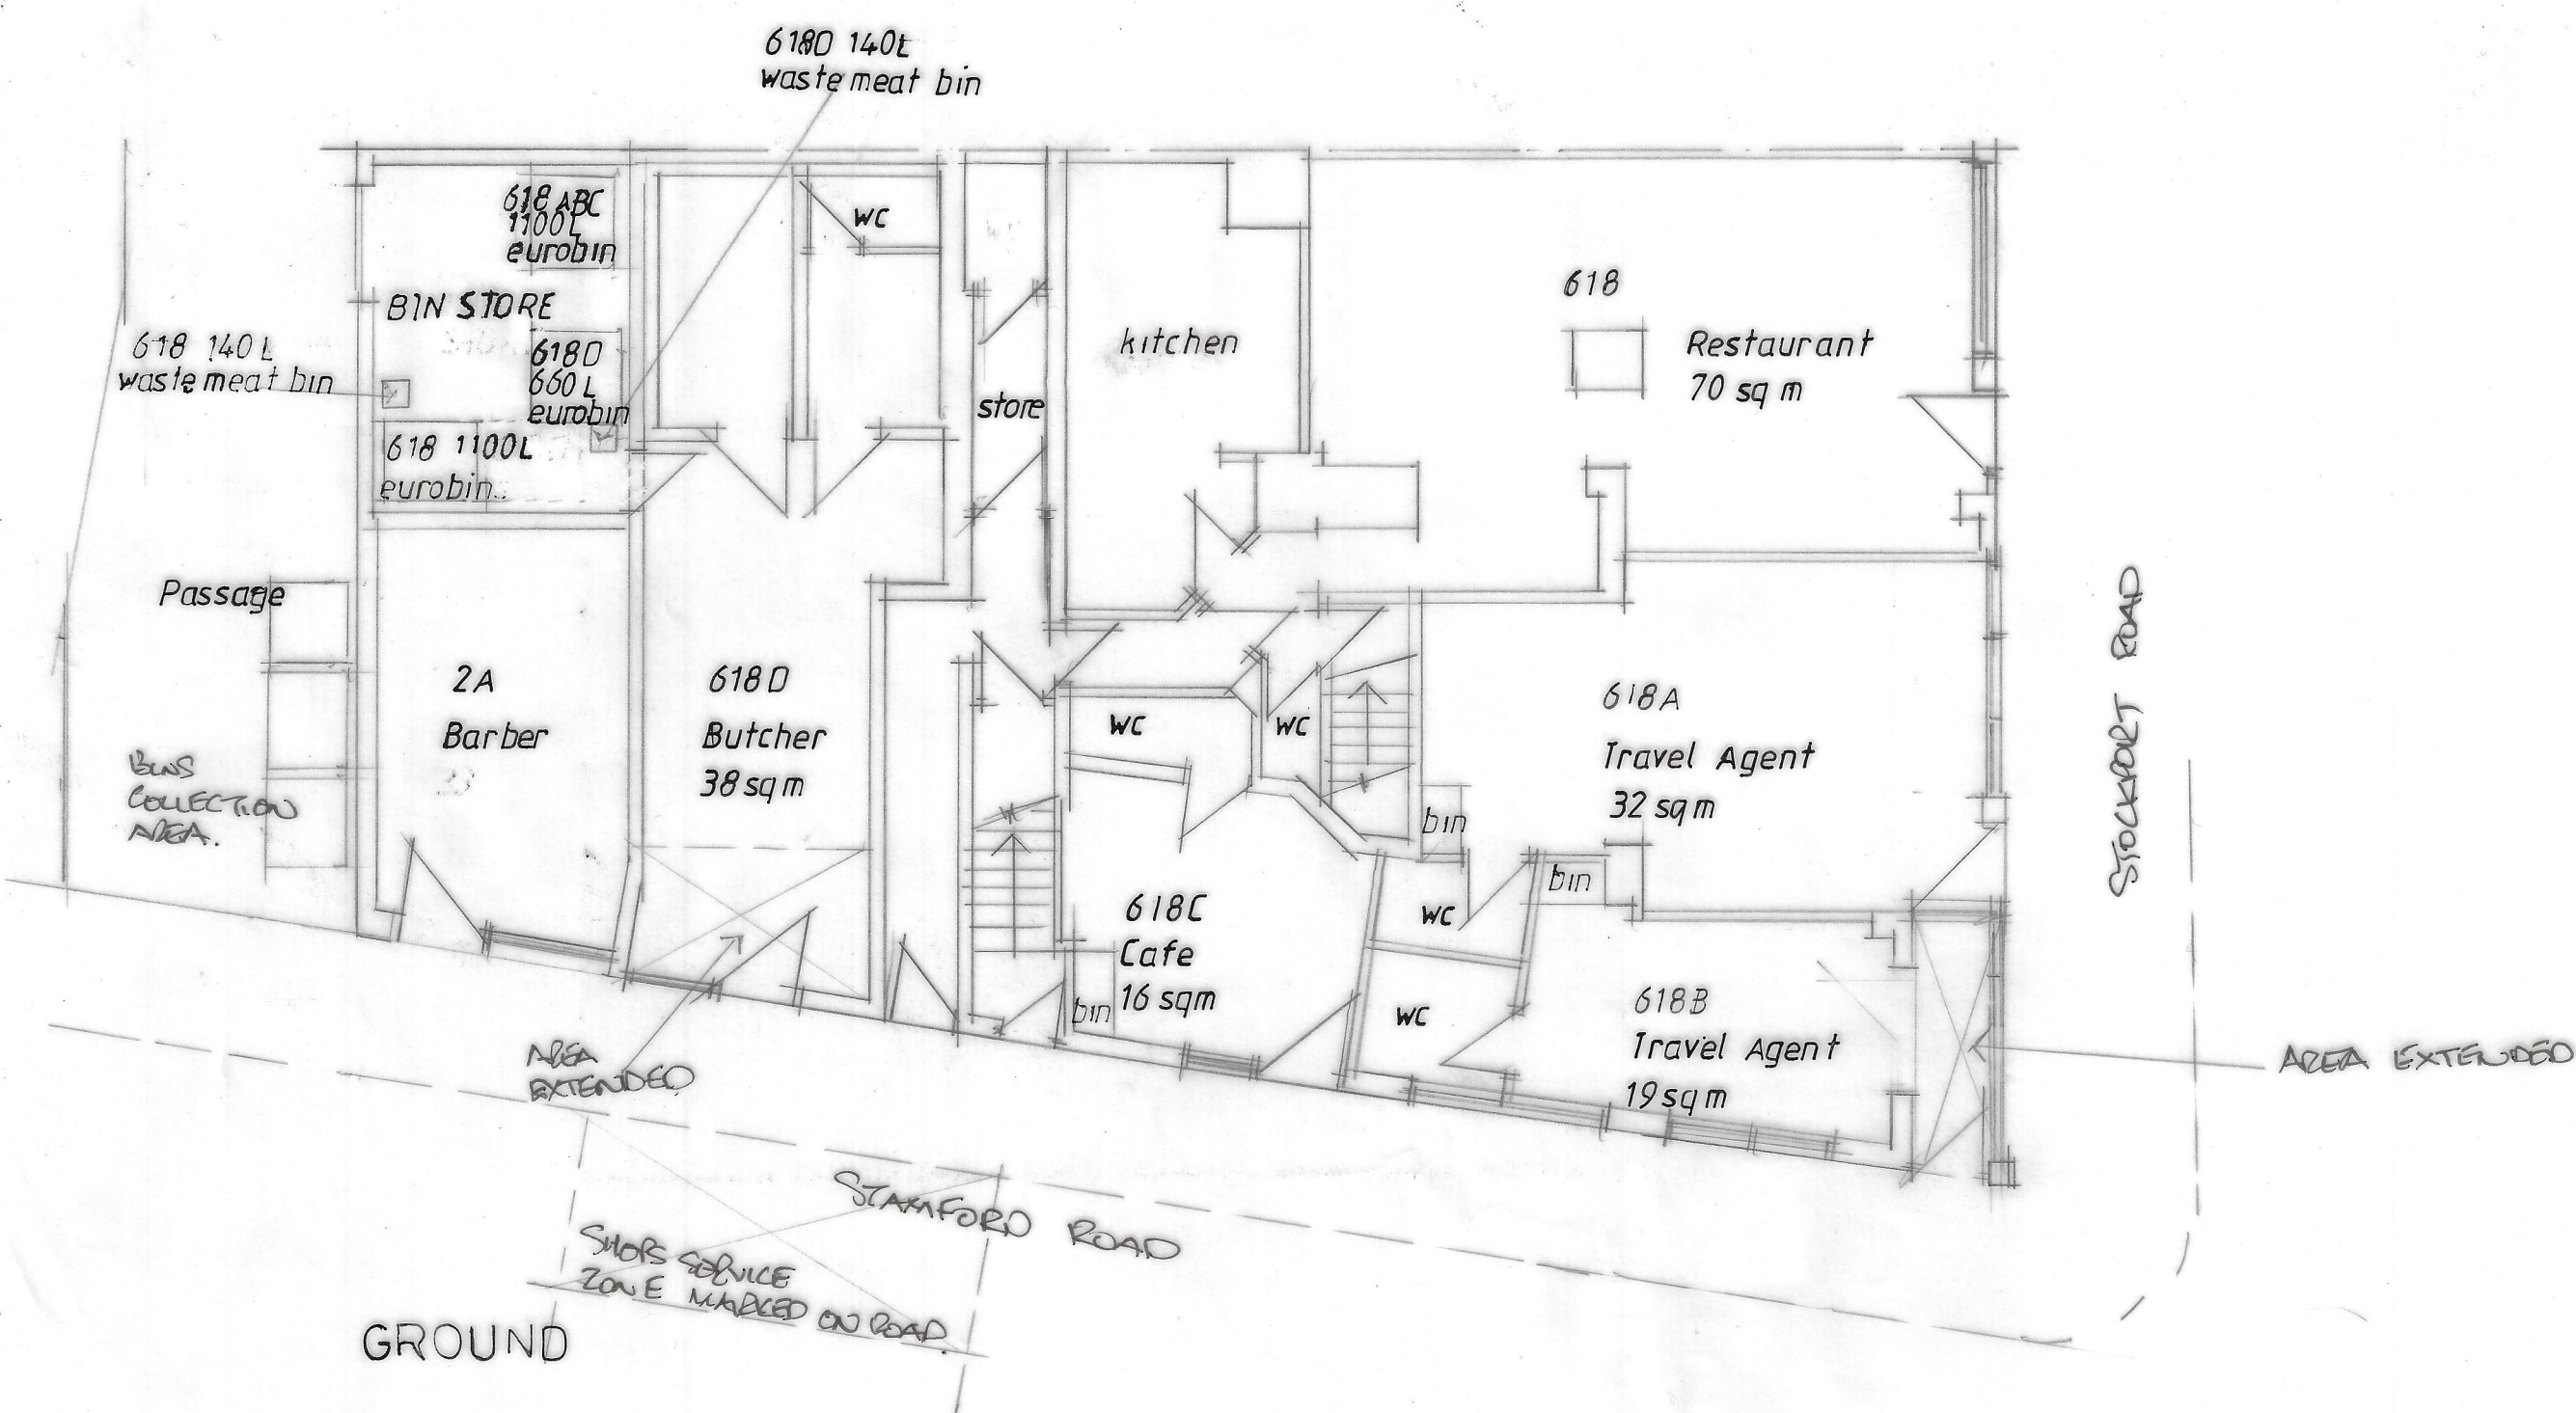


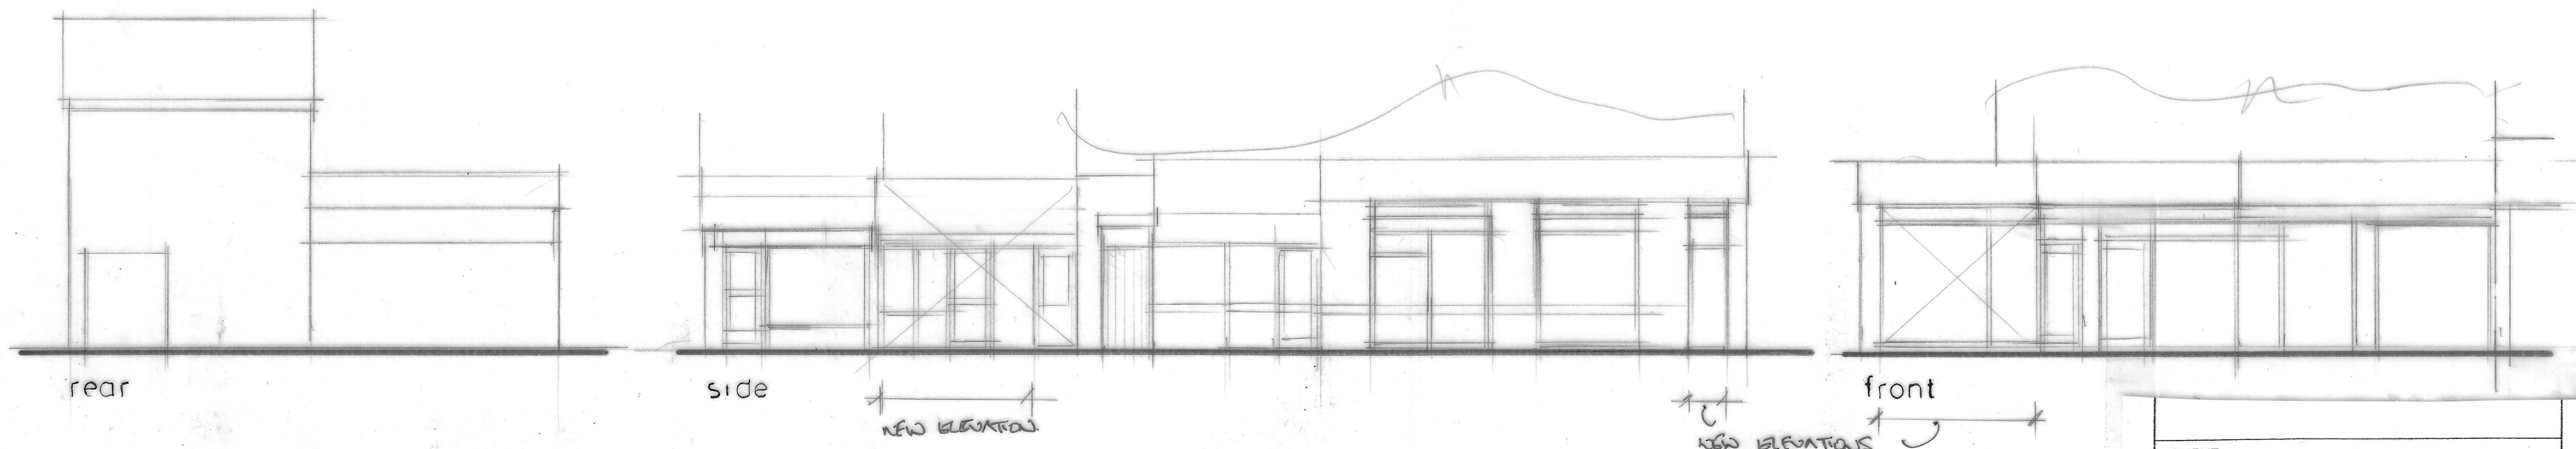

CLIENT
UK ENERGY PLUS
2-4 CARRILL GROVE EAST
MANCHESTER M19 3BT

JOB TITLE
618 STOCKPORT ROAD
MANCHESTER M13 0RQ

DRG. TITLE
PROPOSED SHOP FLOOR UNITS

**HOLBOROW
ORMESHER +
Limited**

**architectural &
interior design**

15 OVERTON CLOSE
MIDDLEWICH
CHESHIRE CW10 0PZ

phone: 07770 834939

ISSUE	ORIGINAL	1	2	3	4	5	6	7
REVISION		A	B	C	D			
DATE		21	21	21	22			
DRAWN		DMO	DMO	DMO	DMO			
CHECKED								
APPROVED								
SCALE	1:100 at A2							
DRAWING NUMBER	2103/20/02							