


Obscured glazing up to 1.7m above FFL

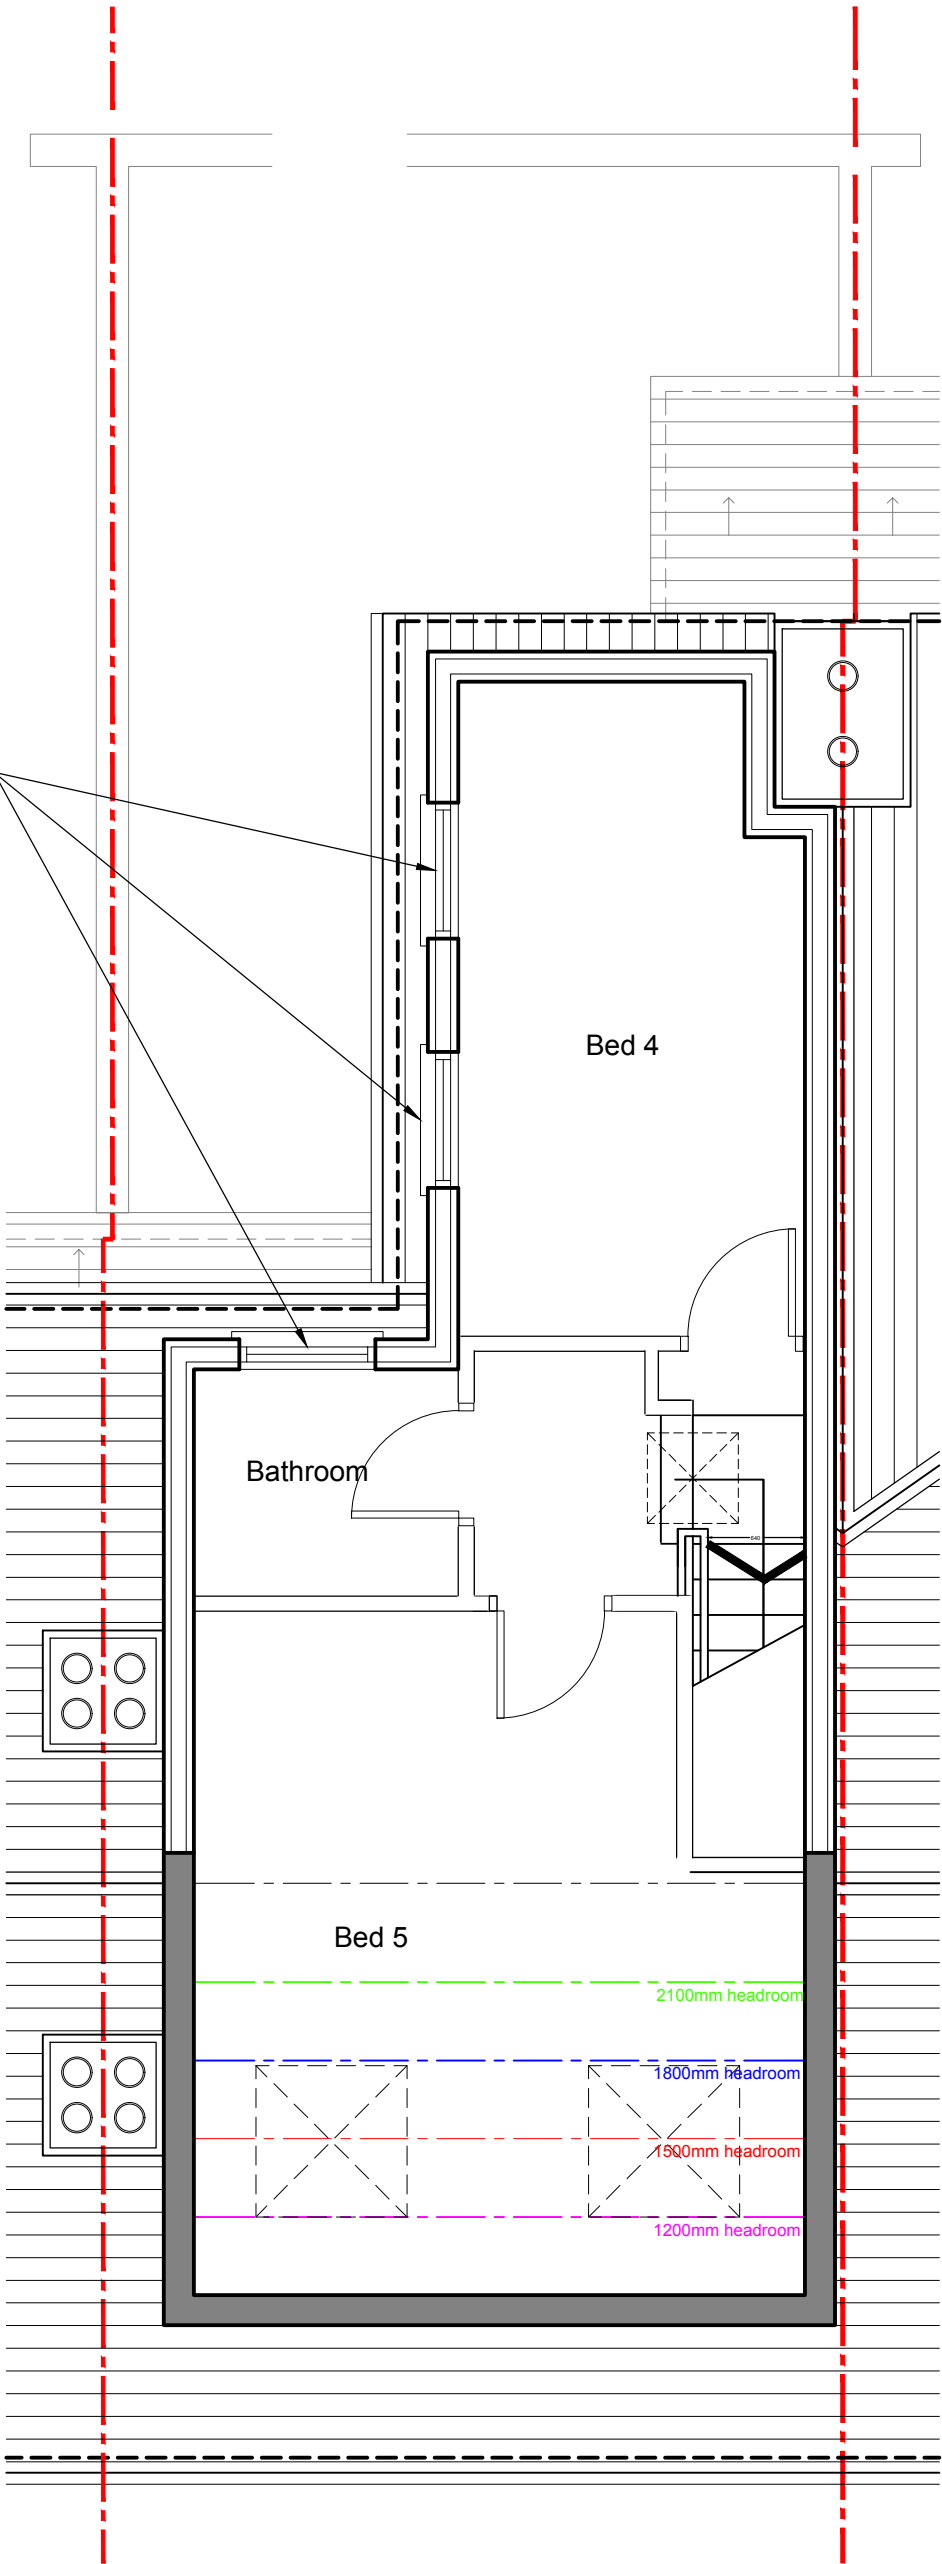

Second

Additional area 38.75m2

PLANNING



Project:		8 Bankfield Avenue M12 OZP	
		Loft conversion with dormer	
Client:		J&R Patrick Ltd	
Drawing Title:		PROPOSED	
Drawing No:		2071_PL_2005	
Rev:		1	
Drawn By:		1:50@A3	
Checked:		27.06.22	
Scale:		Date:	