
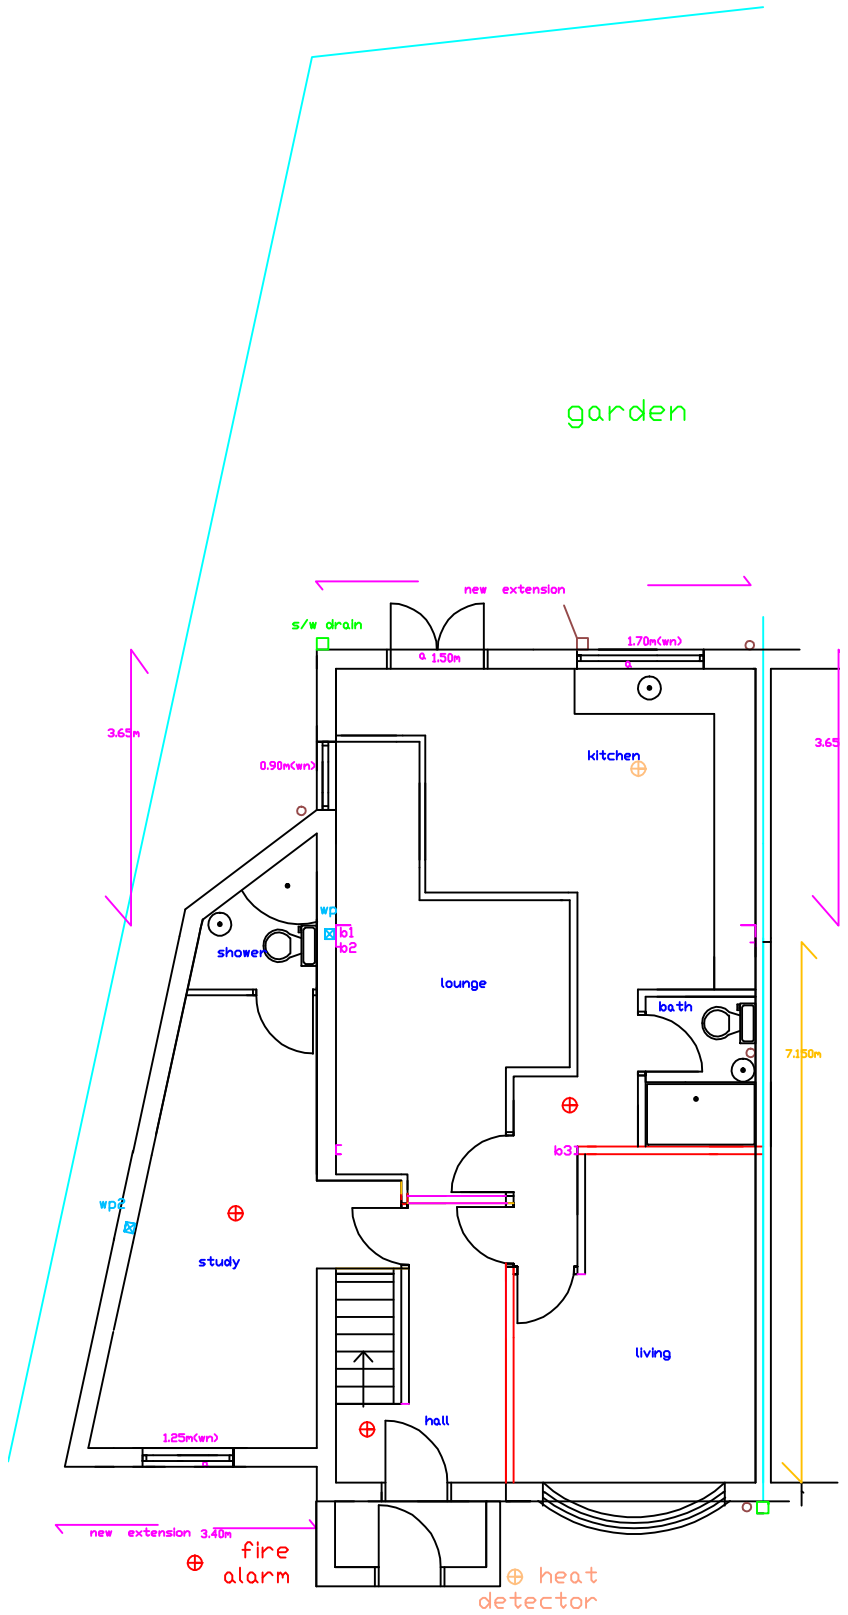


PROPOSED GROUND FLOOR
1: 100

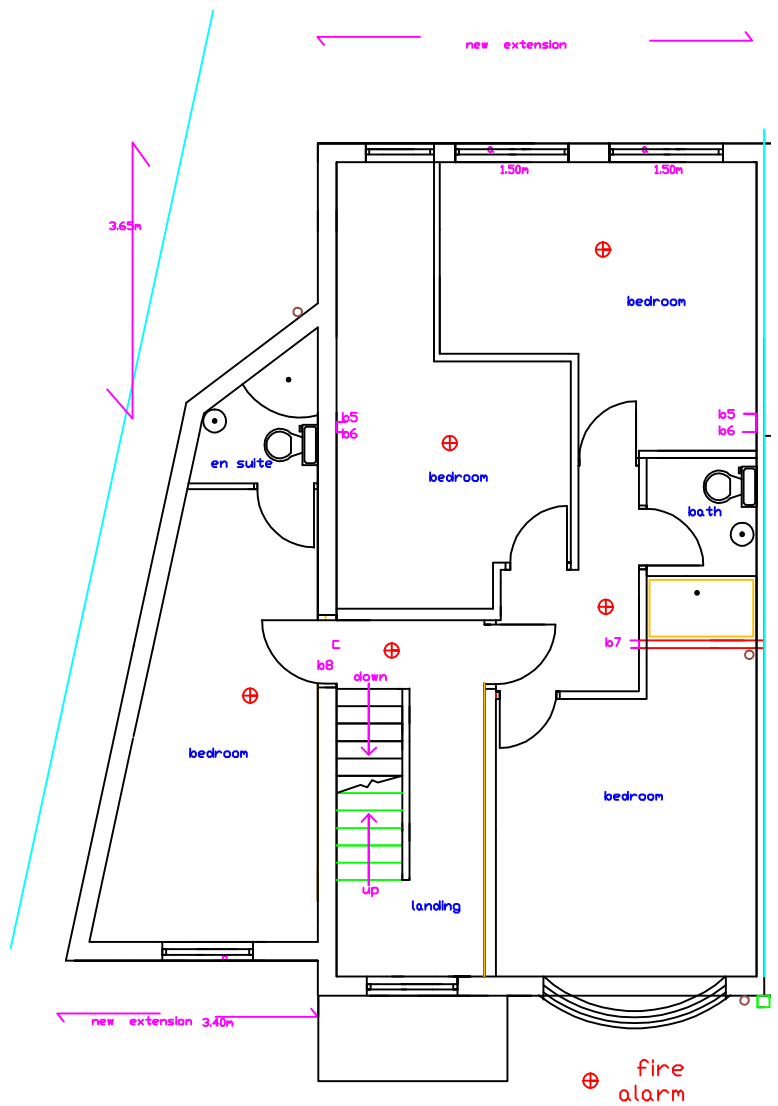

PROPOSED FIRST FLOOR
1: 100

PLEASE DO NOT SCALE OF THIS DRAWING TAKE ALL DIMENSIONS ON SITE
(builders Note)
Do not start any works untill all the approvals have been obtained.
Any discrepancy to be reported to Plans Drawn as soon as possible.

client:
ROBERT ORR
9,PARK CRESCENT ,
VICTORIA PARK,
MANCHESTER
M14 5RE,

TEL 07734514933

date:
FEB. 2022

drawn:
DRW

scheme
PROPOSED SIDE AND REAR DOUBLE EXTENSION
INTERNAL ALTERATIONS

project:

MANCHESTER CITY COUNCIL

PLANNING &
BUILDING CONTROL
APPLICATION

PLANS DRAWN
tel.no
07952934281
07856609593
email
Bawinterbottom
@aol.com
www.plansdrawn.org

project no.
PC09

drg. no.
51

A3paper