
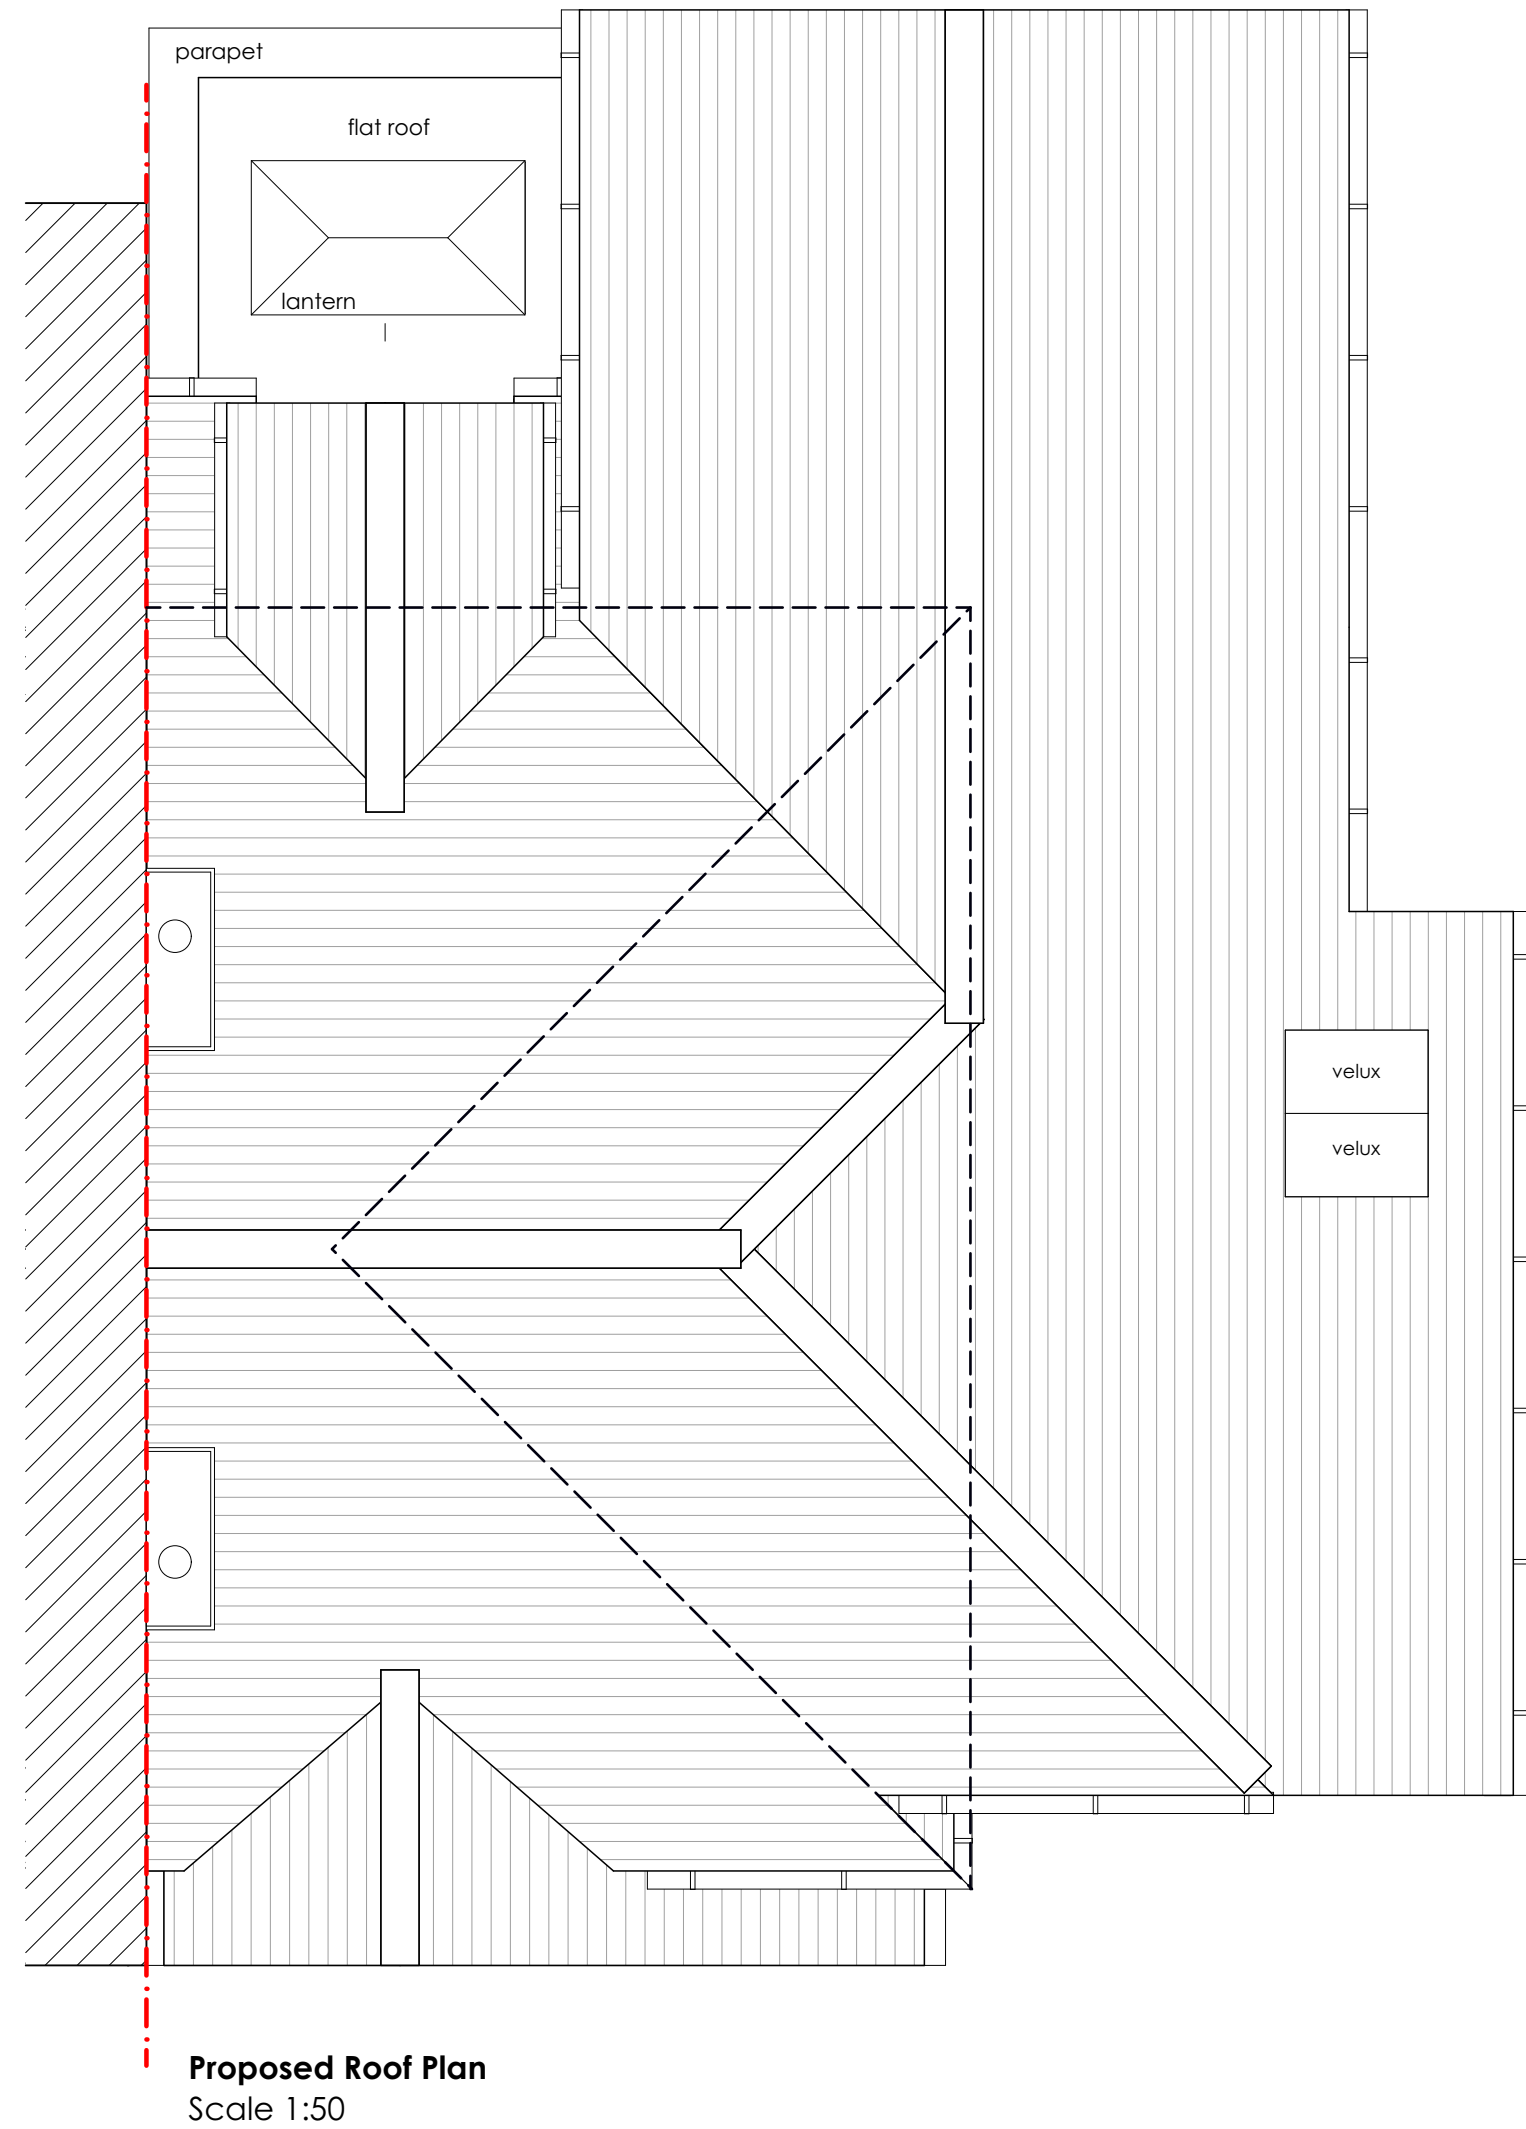
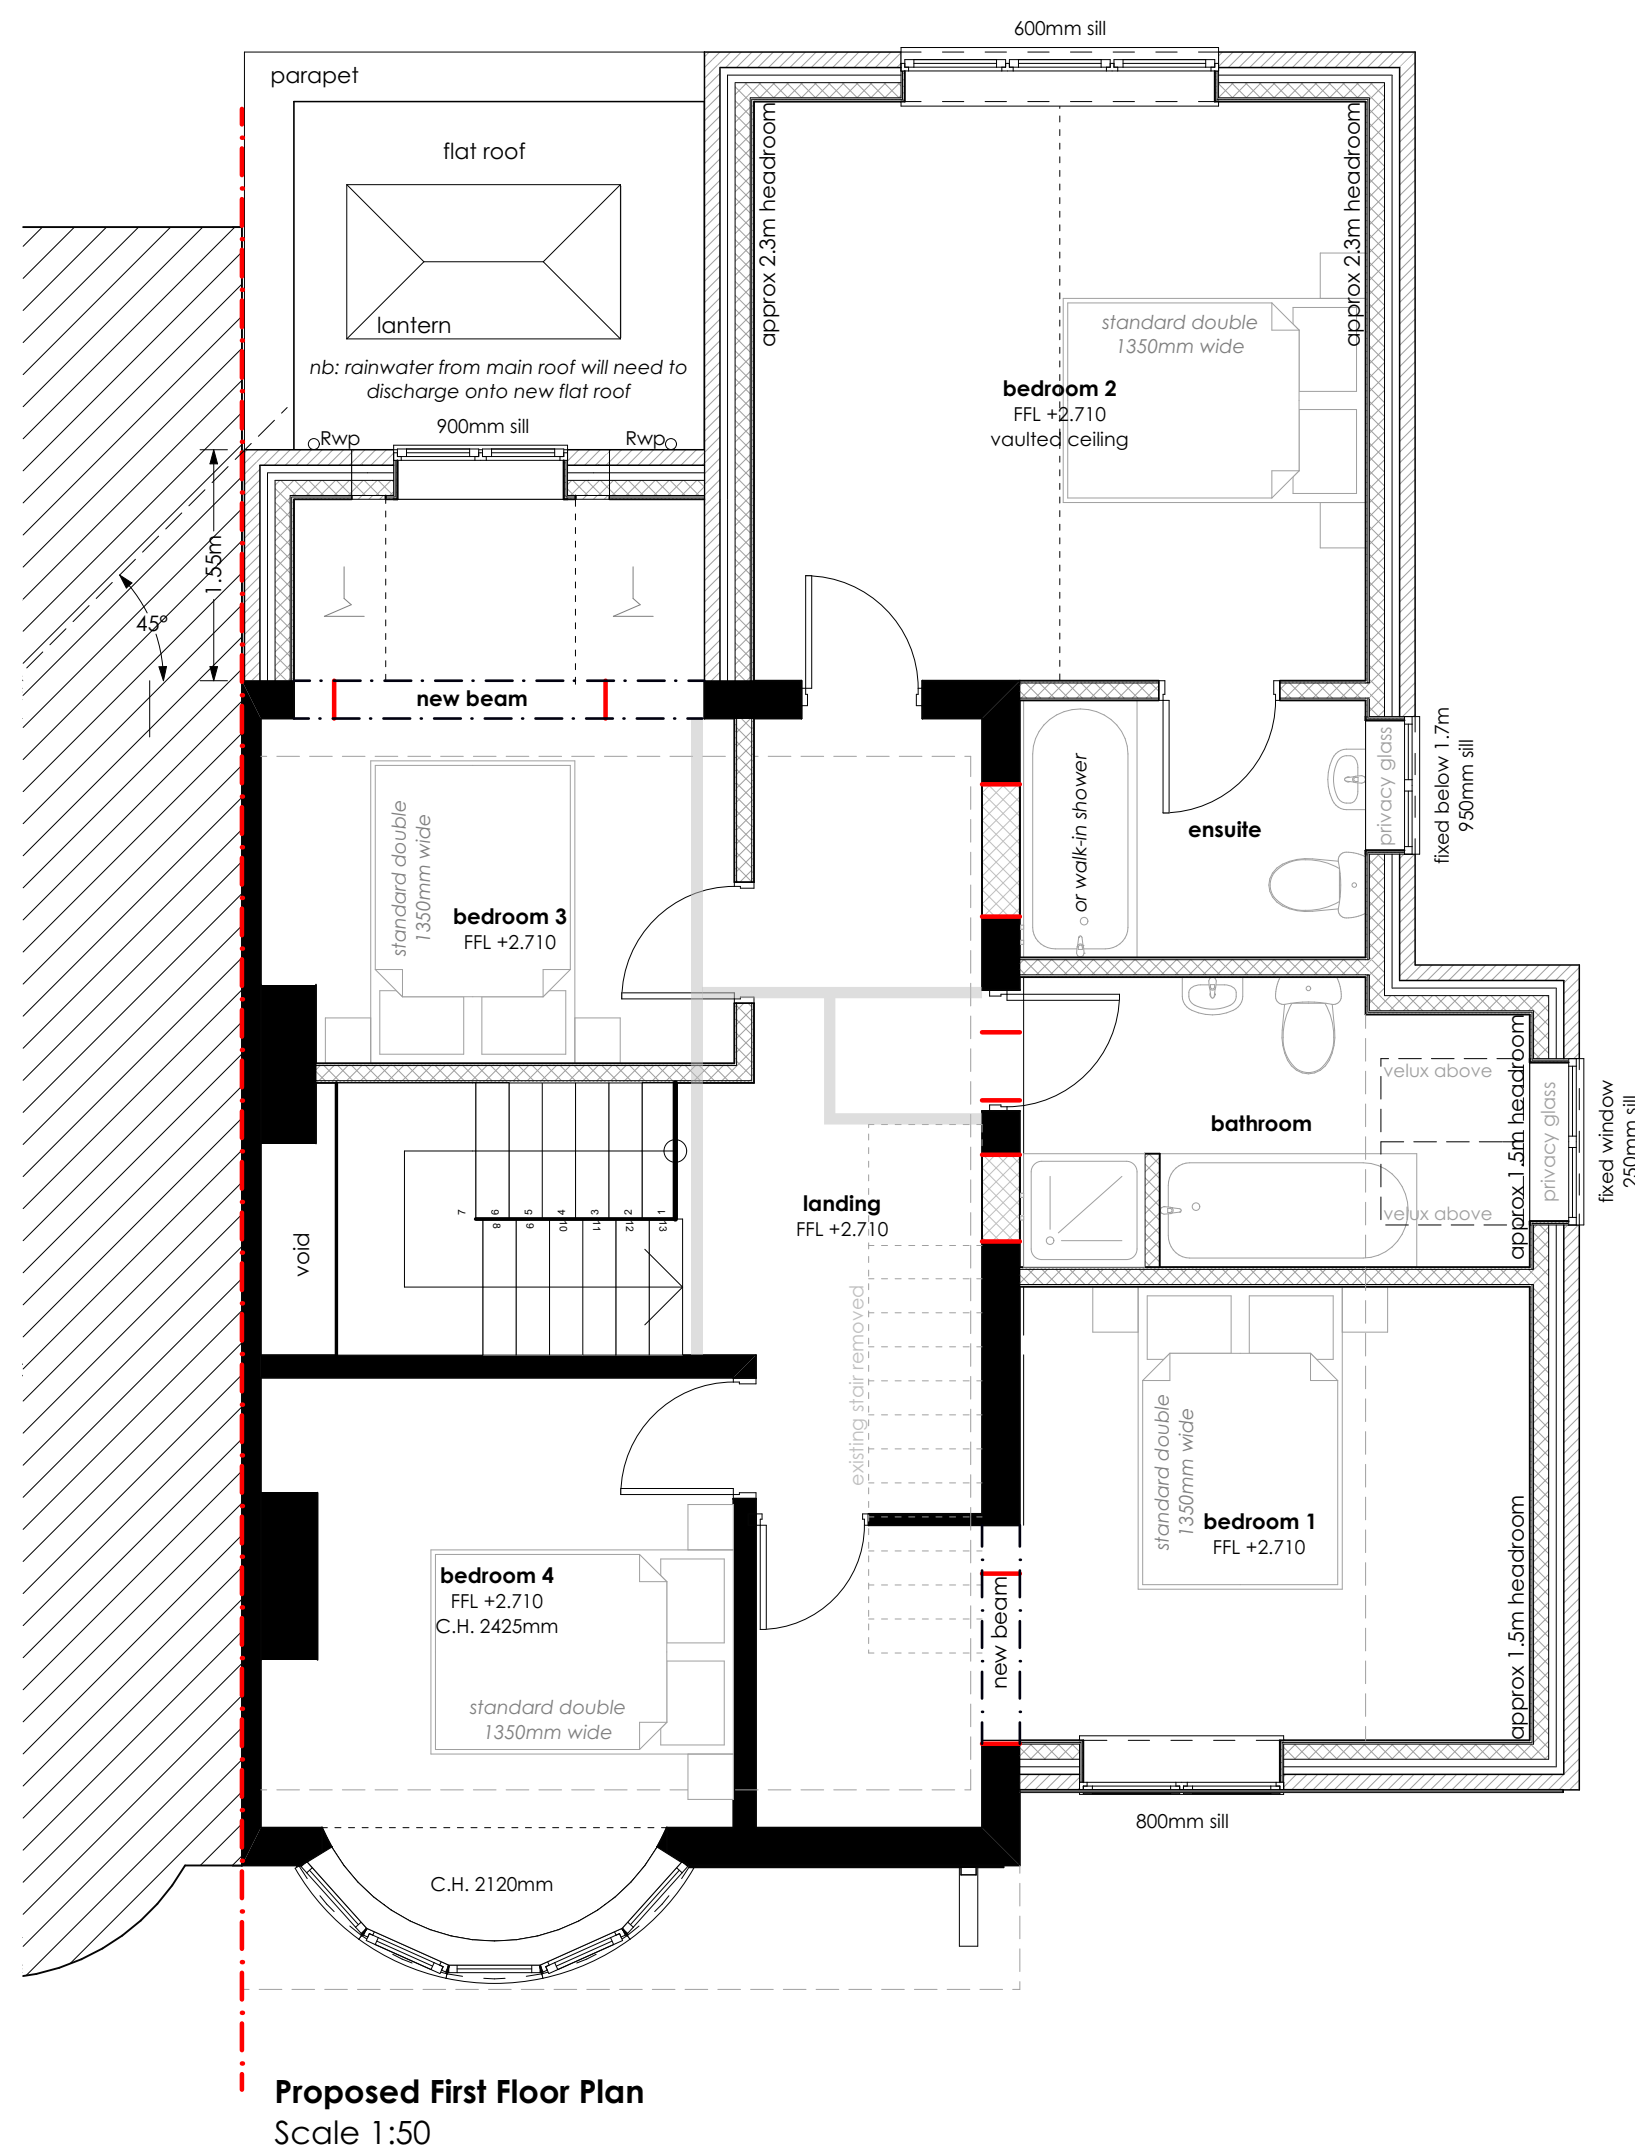
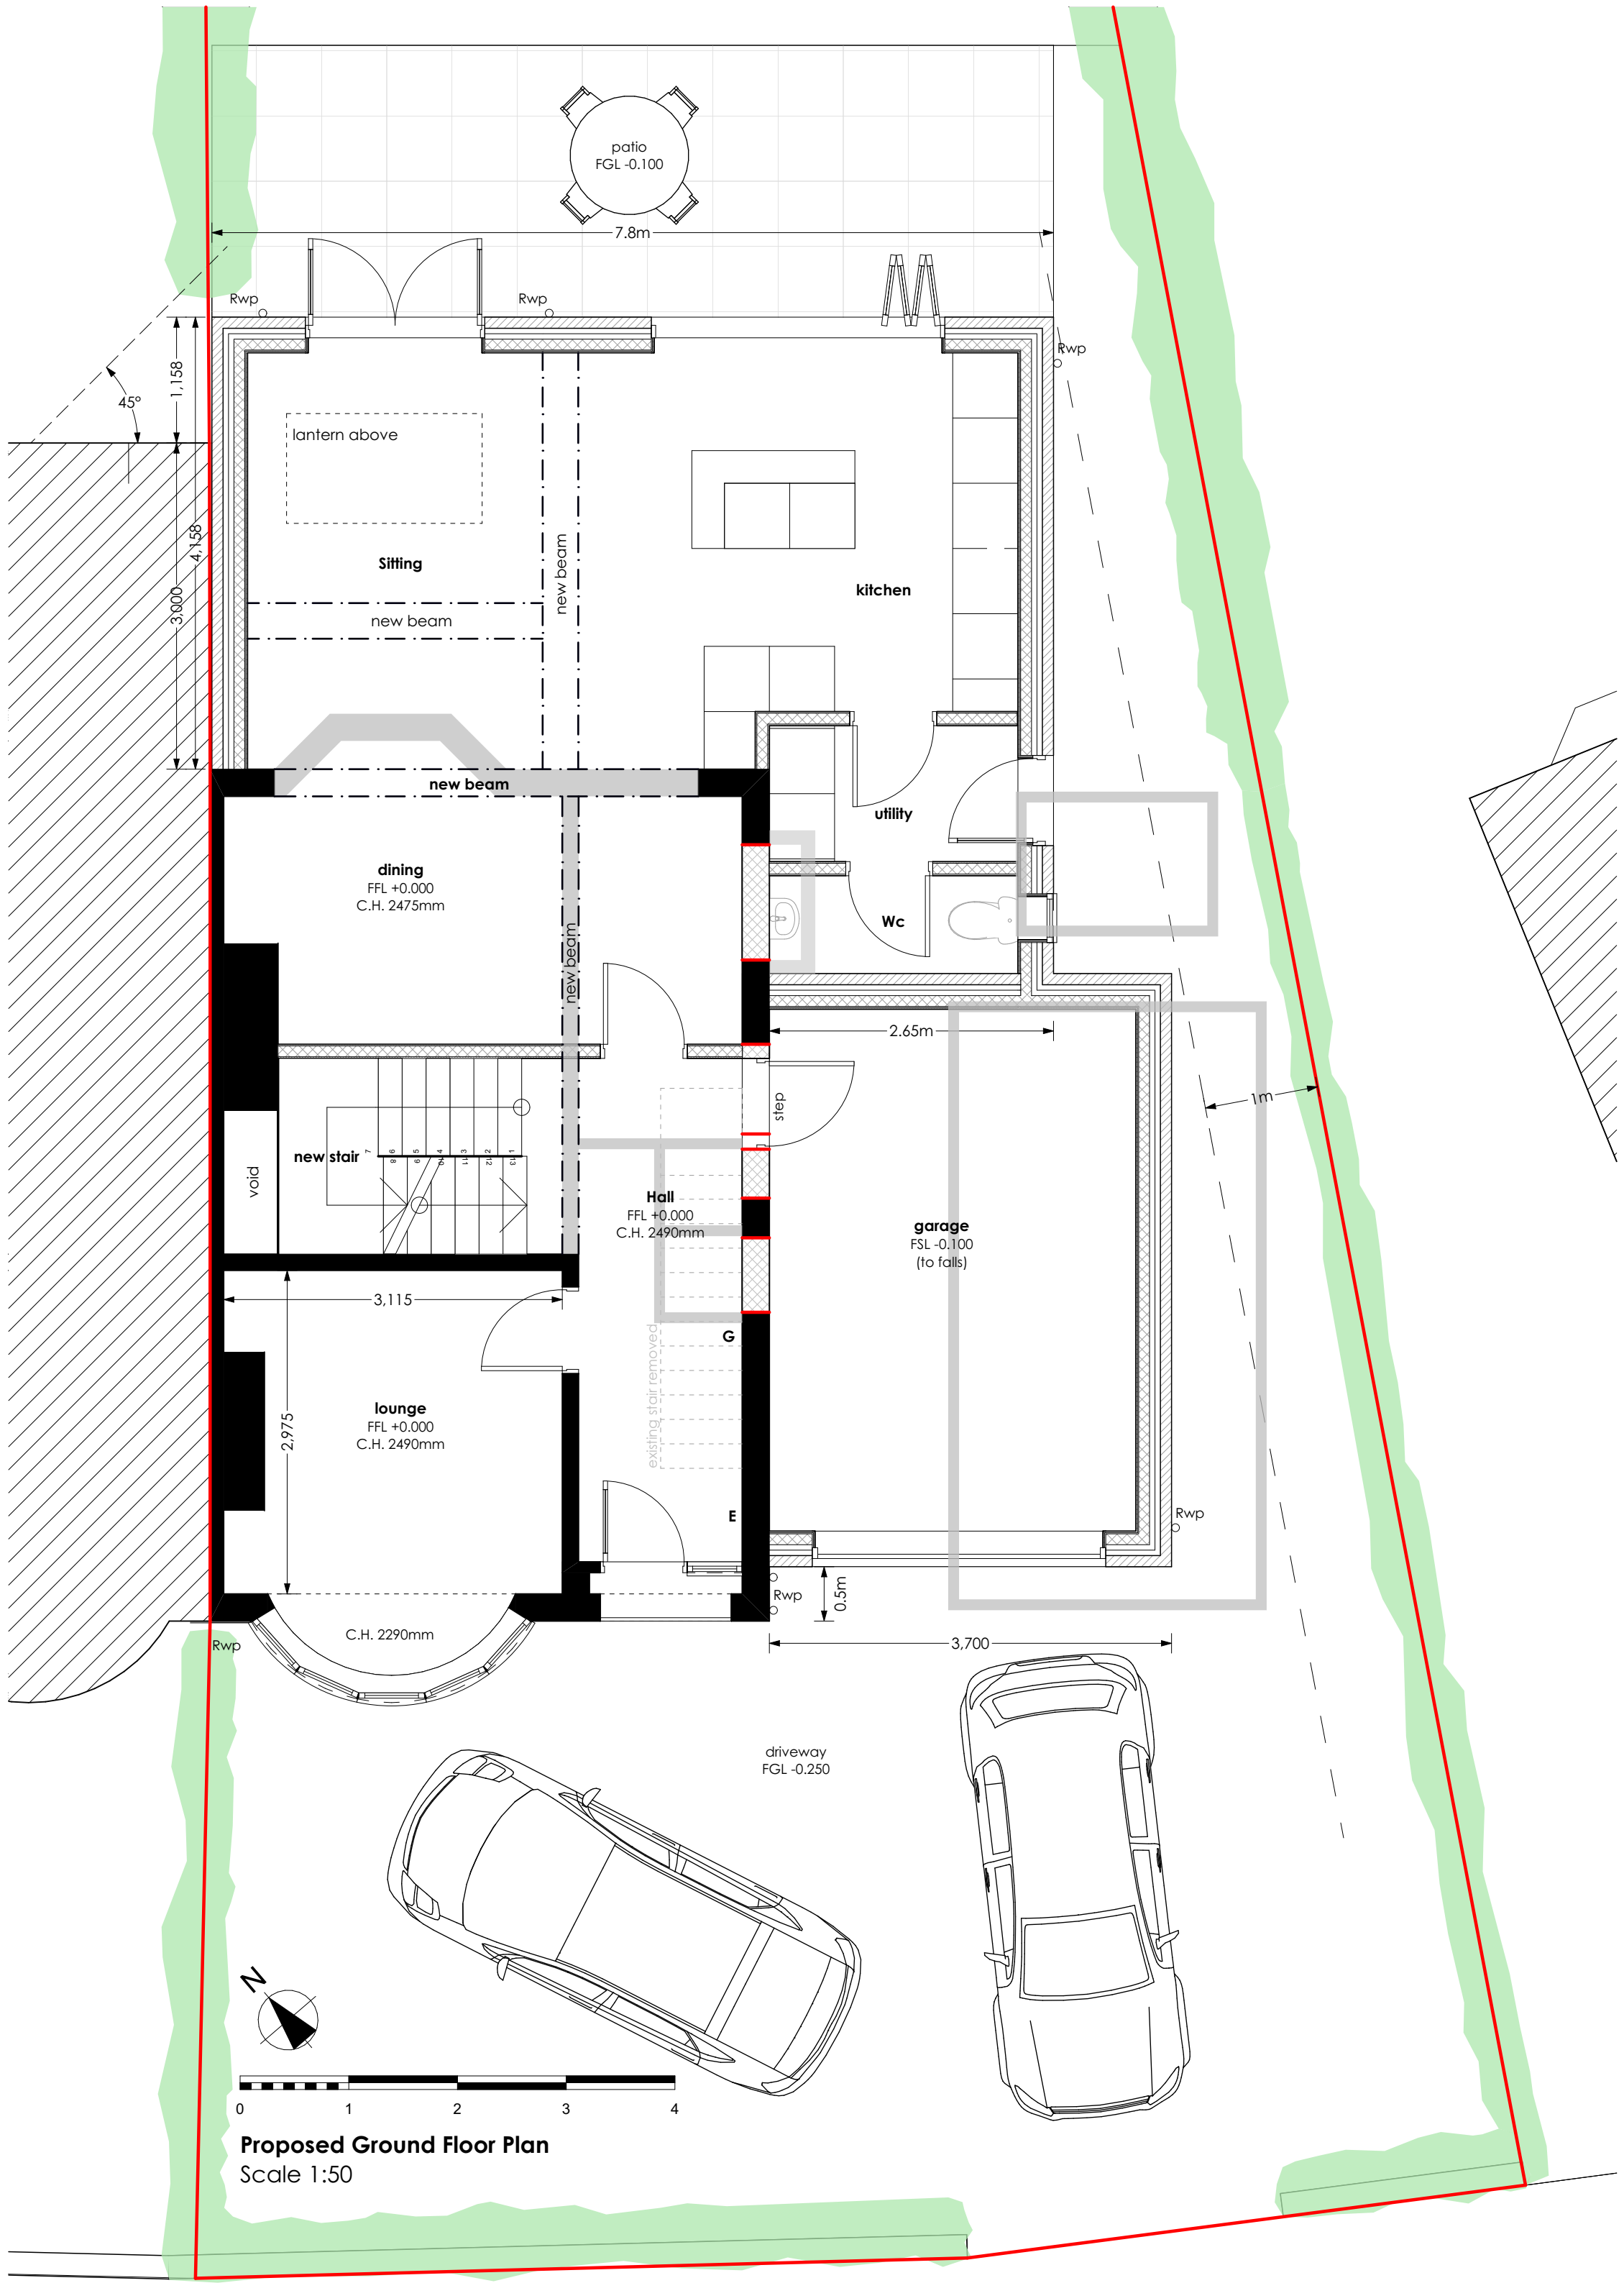


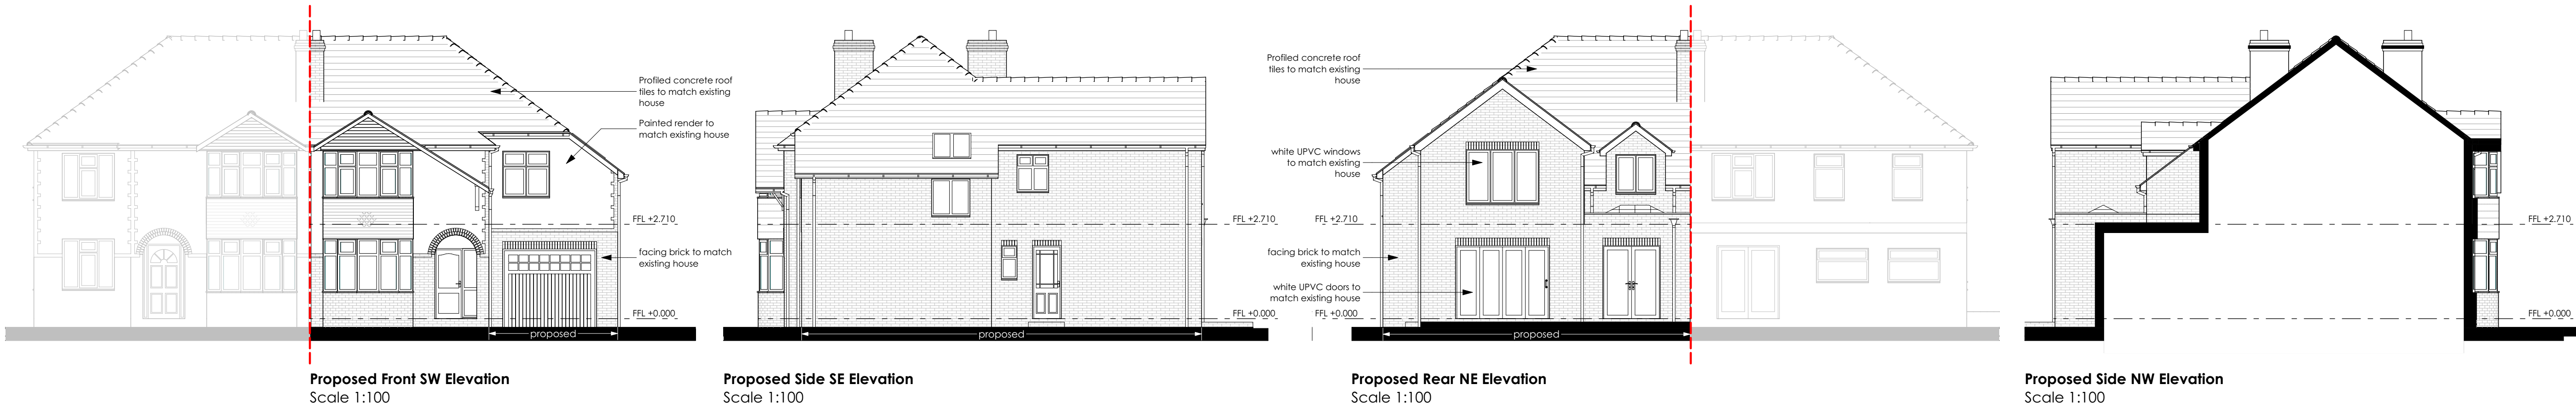

Revisions:

Window and door survey dimensions on existing plans are indicative only. Surveyed dimensions are taken internally to finished surfaces - ie plaster, and do not indicate structural opening sizes. Replacement windows and doors are not to be ordered using the dimensions on these drawings. Site dimensions to be taken by installer prior to fabrication. This drawing must not be used for construction or installation purposes unless stated. Do not scale from this drawing except for planning and building regulations. All dimensions must be verified on site before completing shop drawings and setting out the work. This drawing is to be read in conjunction with the technical specification and associated schedules prepared by houseEXTEND. This drawing is to be read in conjunction with other architectural and engineering drawings associated with this project.

Copyright on this drawing is held by houseEXTEND Ltd

A1

houseEXTEND

the studio
2 Whitley Brook Court
Marsh Lane
Dutton, Northwich
WA4 4EY

james: 07495 322 544
www.house-EXTEND.co.uk

client:	Bluetouch Ventures Ltd
Job Title	Extensions and Alterations to: 17 Cranleigh Drive Brooklands Surrey M33 3PN
Drawing Title	Proposed Plans and Elevations
Drawing Status	Planning
Drawn by	jrn
Drawing Size	A1
Date	June 2022
Project No.	121
Drawing No.	P 03
Revision	