
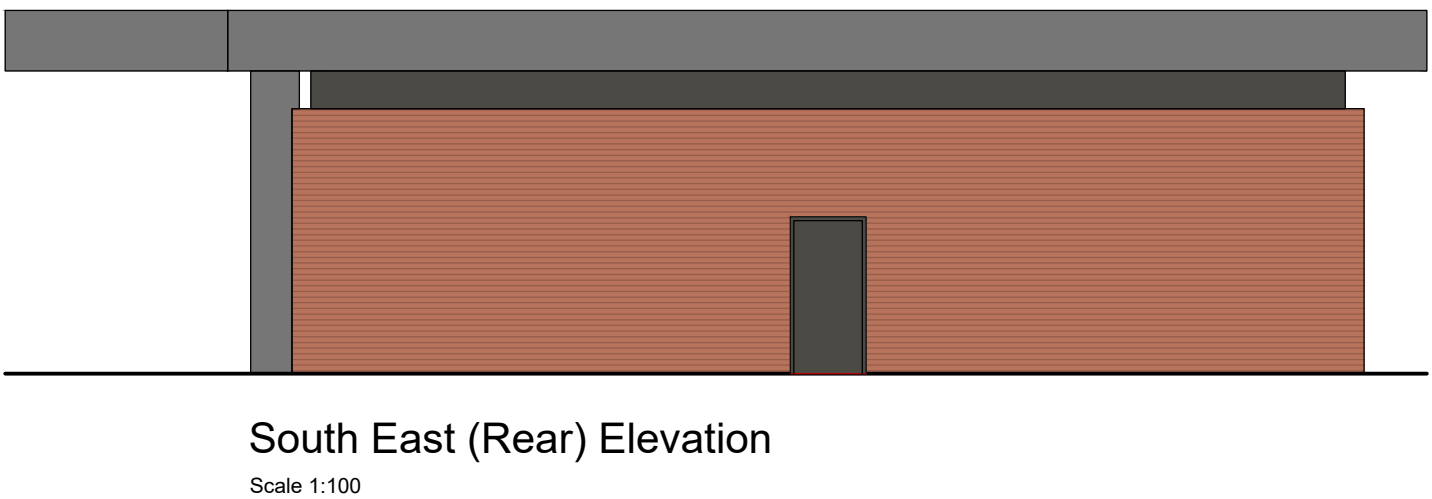
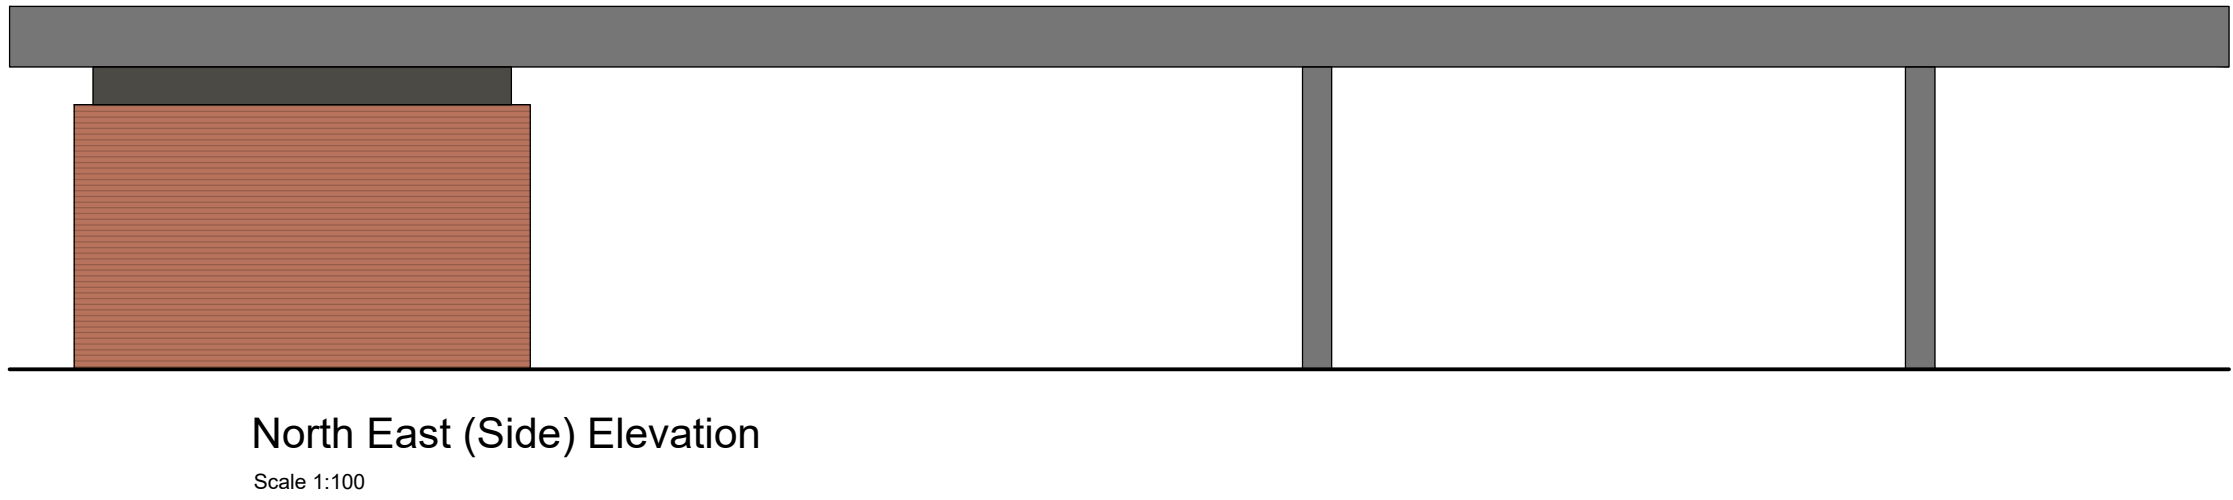
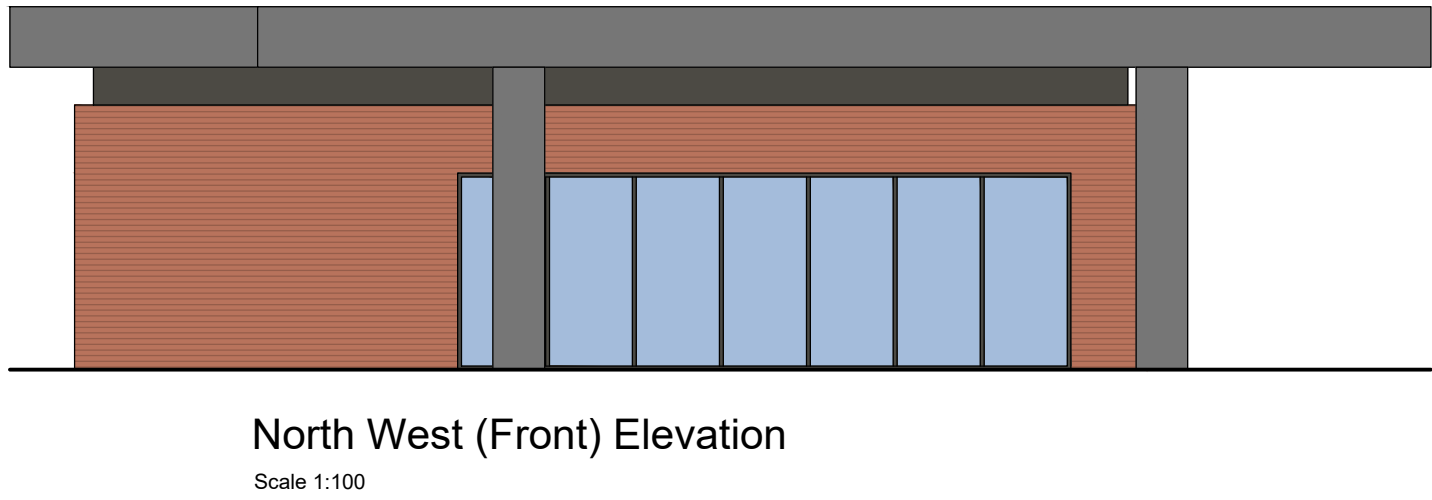
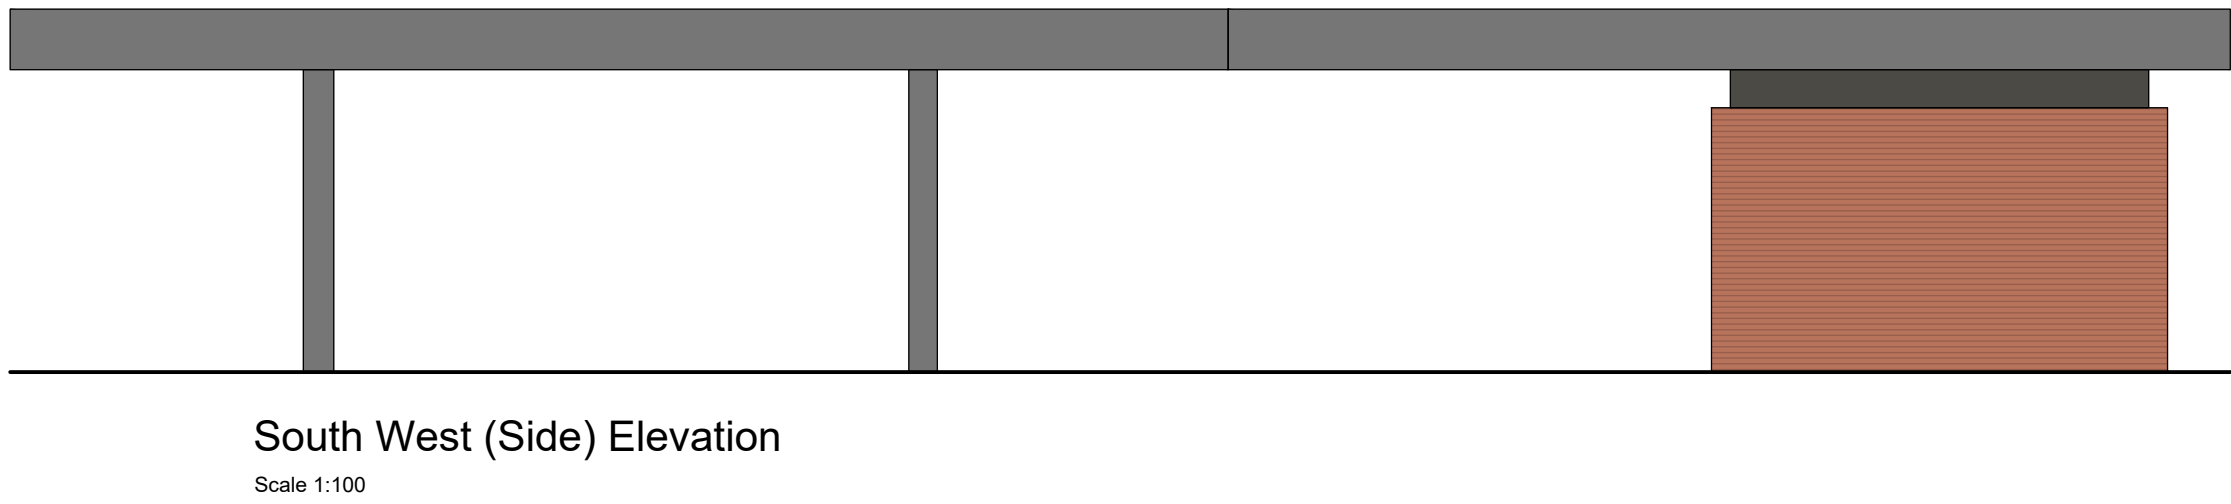


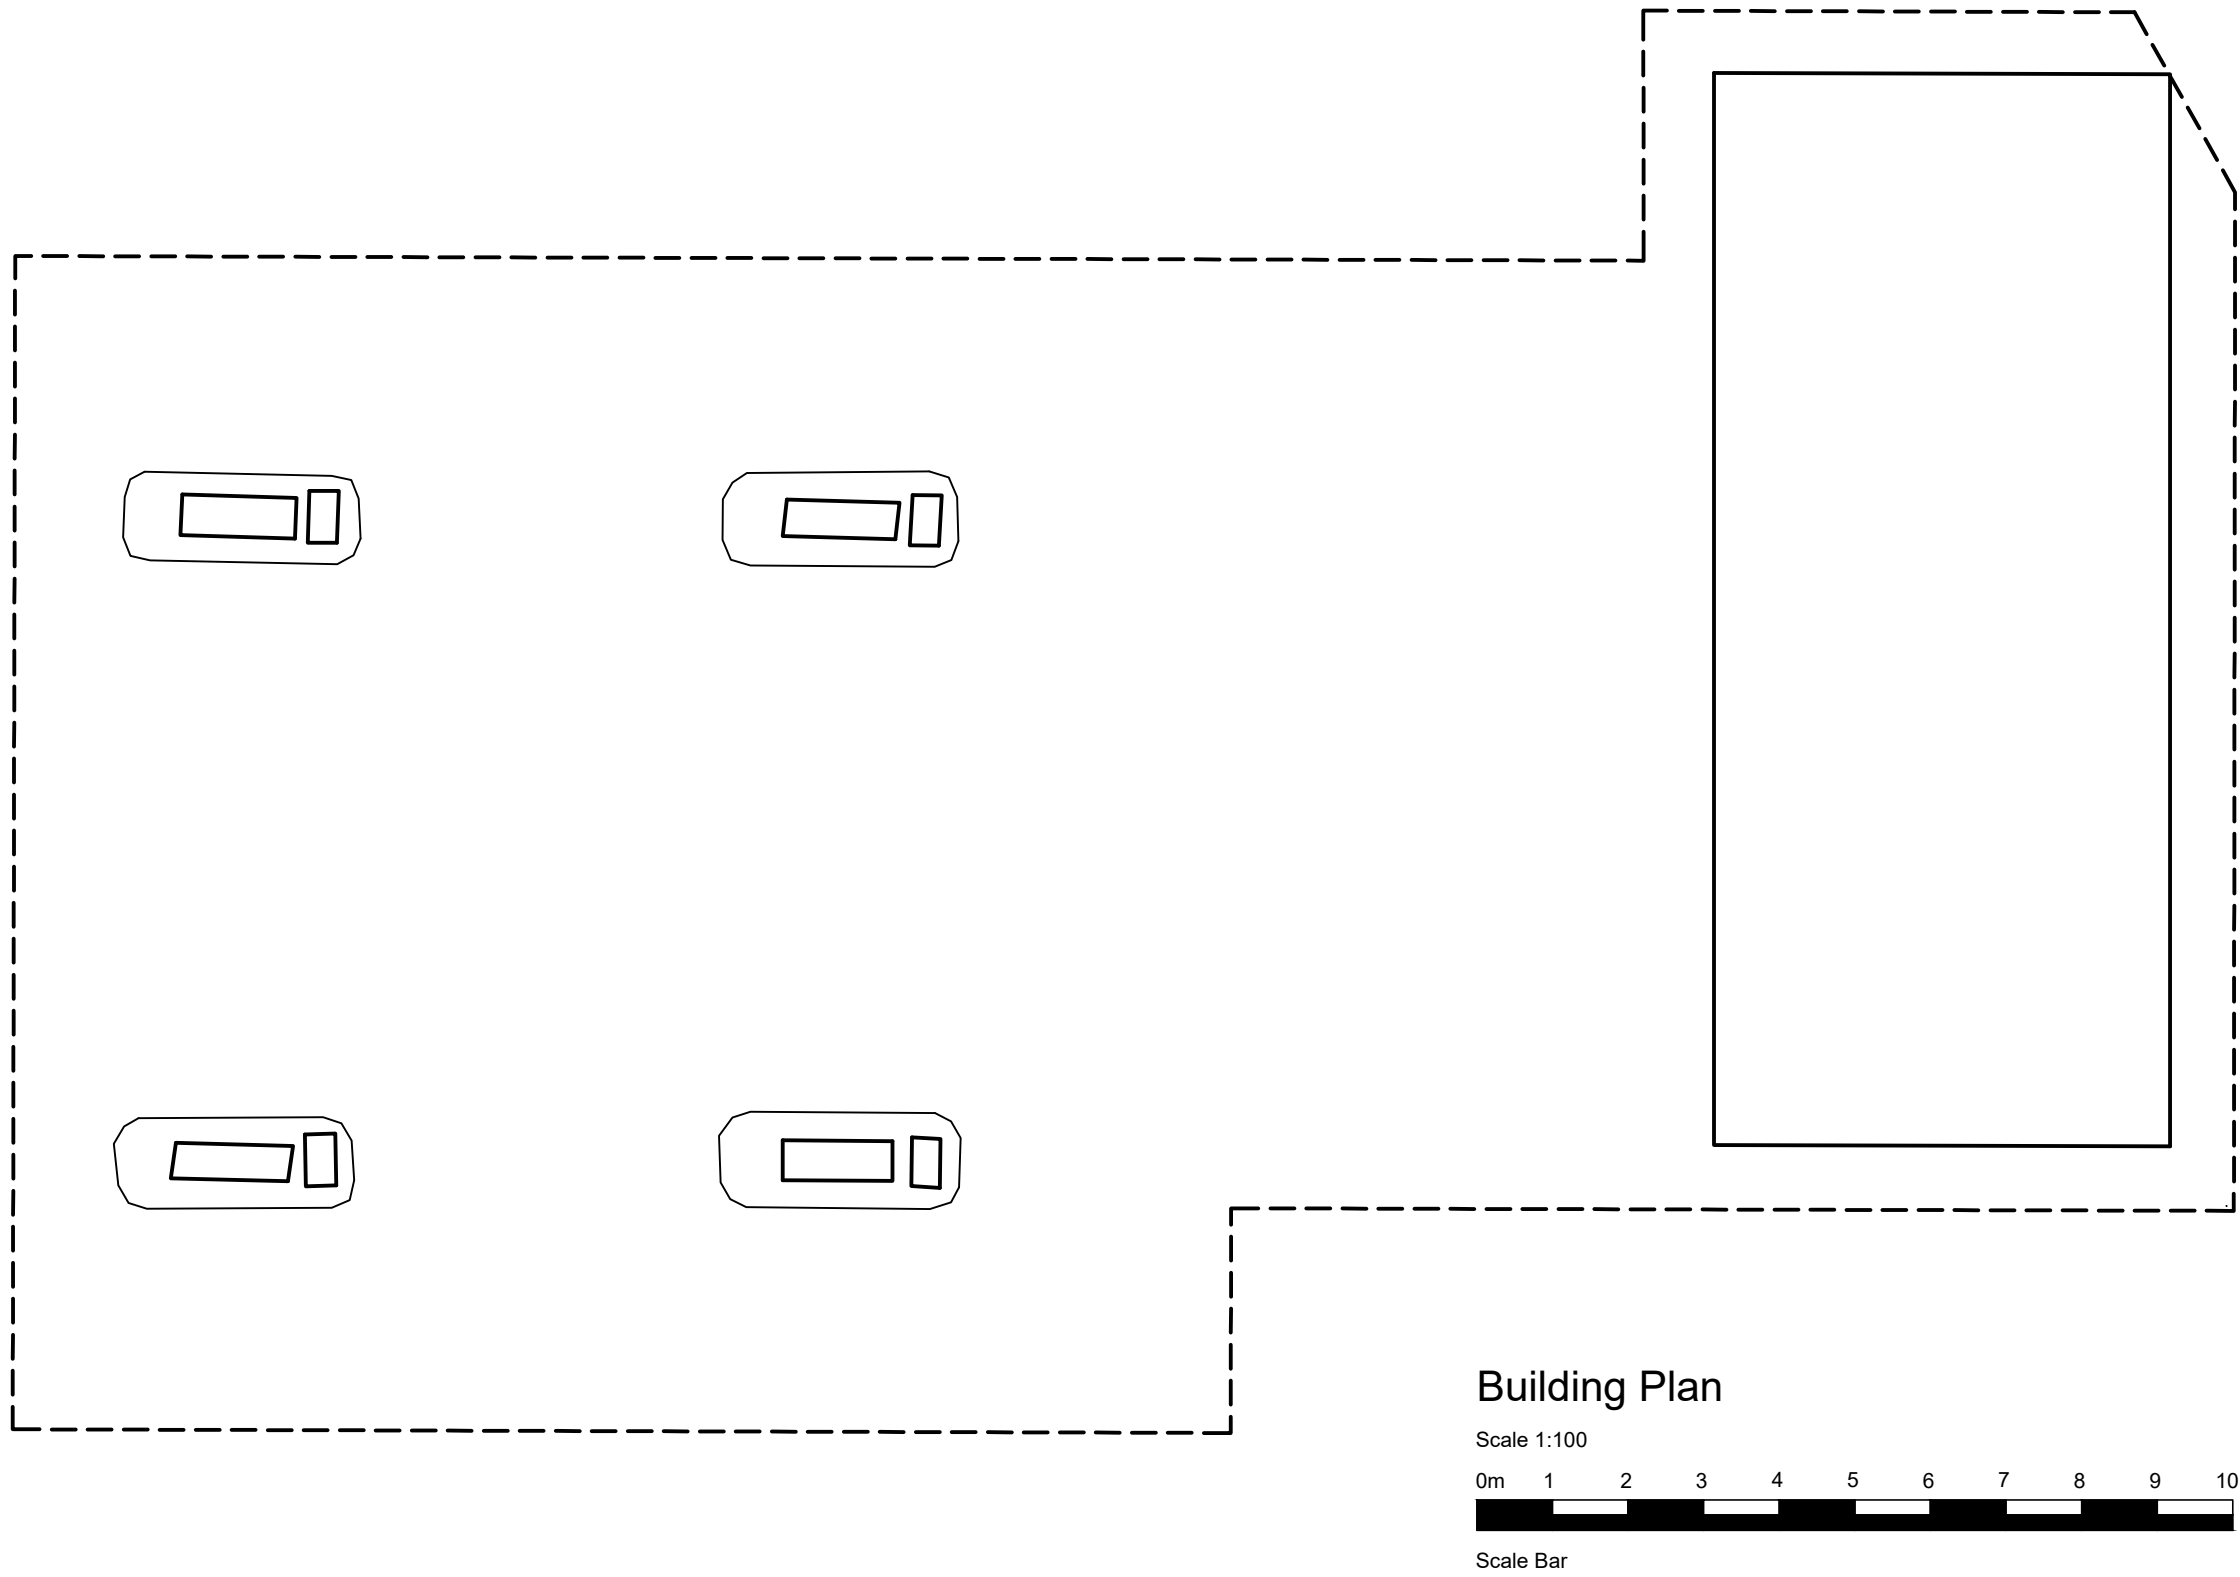

REVISIONS ^	
CLIENT	EURO GARAGES LTD
PROJECT	SHIRLEY ROAD MANCHESTER M8 0PL
TITLE	EXISTING BUILDING PLAN & ELEVATIONS
DATE	15.07.22
SCALE	1:100 @ A1
JOB ID	2007
DWG	15