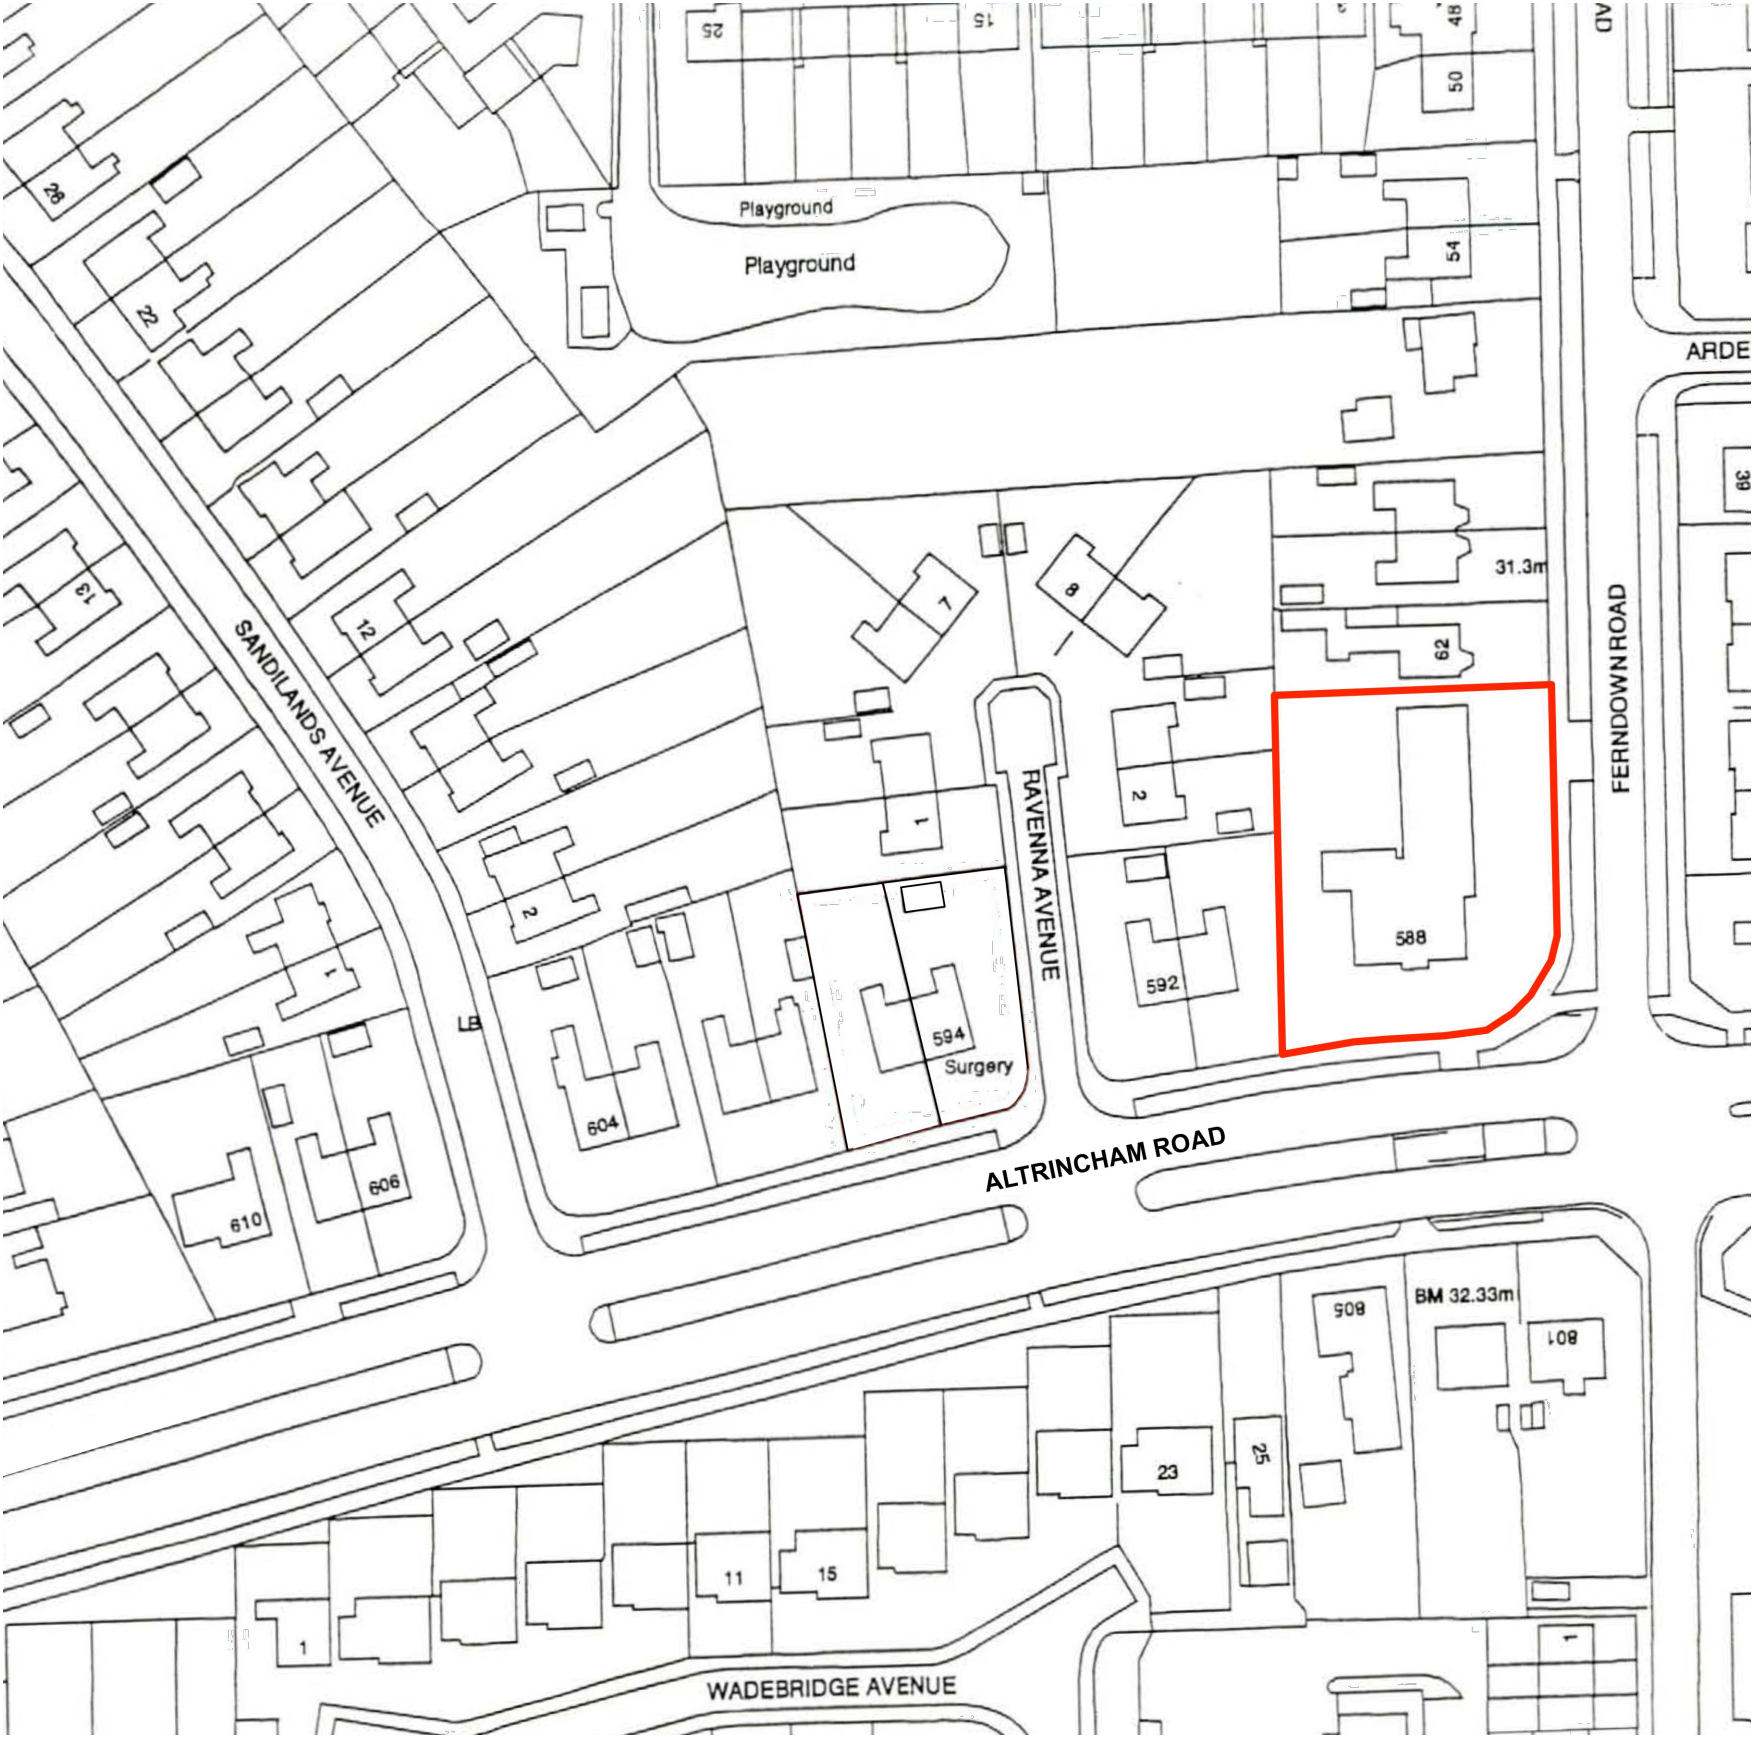


The copyright of this drawing is vested with Corstorphine & Wright Ltd and must not be copied or reproduced without the consent of the company.

P-01	Issued For Planning
P-00	First Issue
Rev.	Description

20.06.2022	DN	RE
22.04.2022	DN	RE
Date	Drw.	Chk.

Client
SUMO Developments

Project
Maybank House, Altrincham

Drawing Title
Site Location Plan

Drawing Status
PLANNING

Corstorphine & Wright

Manchester Studio
The Stables, Paradise Wharf, Ducie Street, Manchester, M1 2JN
0161 272 8100

corstorphine-wright.com

Drawing No.
21769-CWA-B1-XX-DR-A-0200

Revision
P-01

Drawn	Checked	Paper Size	Scale	Date
DN	RE	A3	1:1000	11.04.2022