


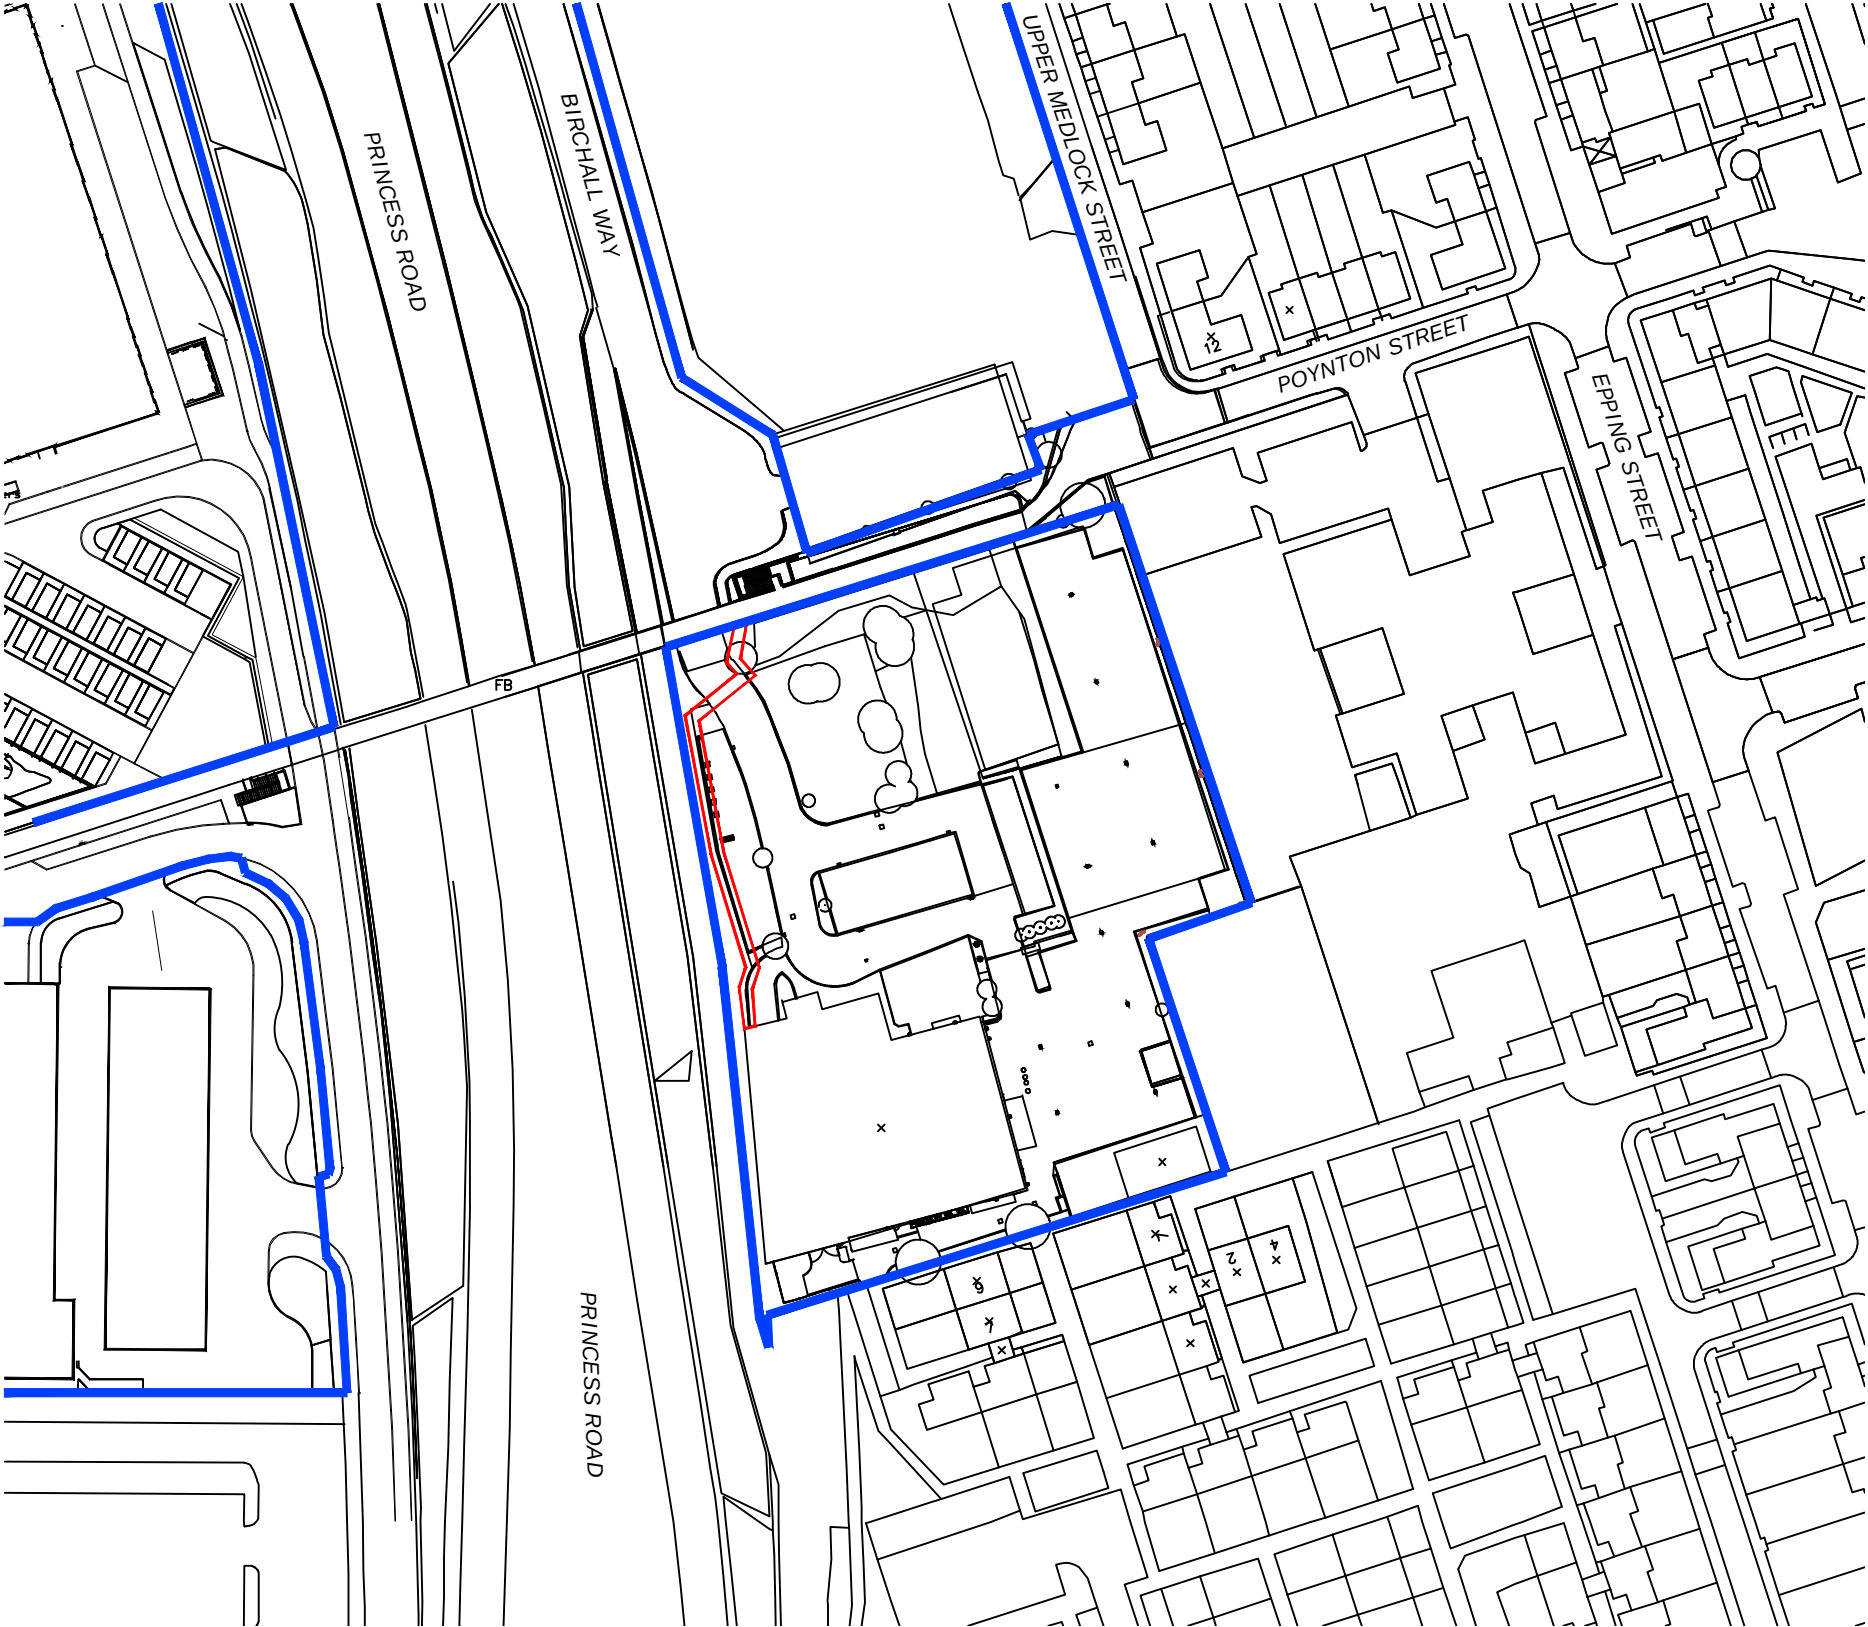

*Birchall Way Location Plan (scale 1:1250)*