




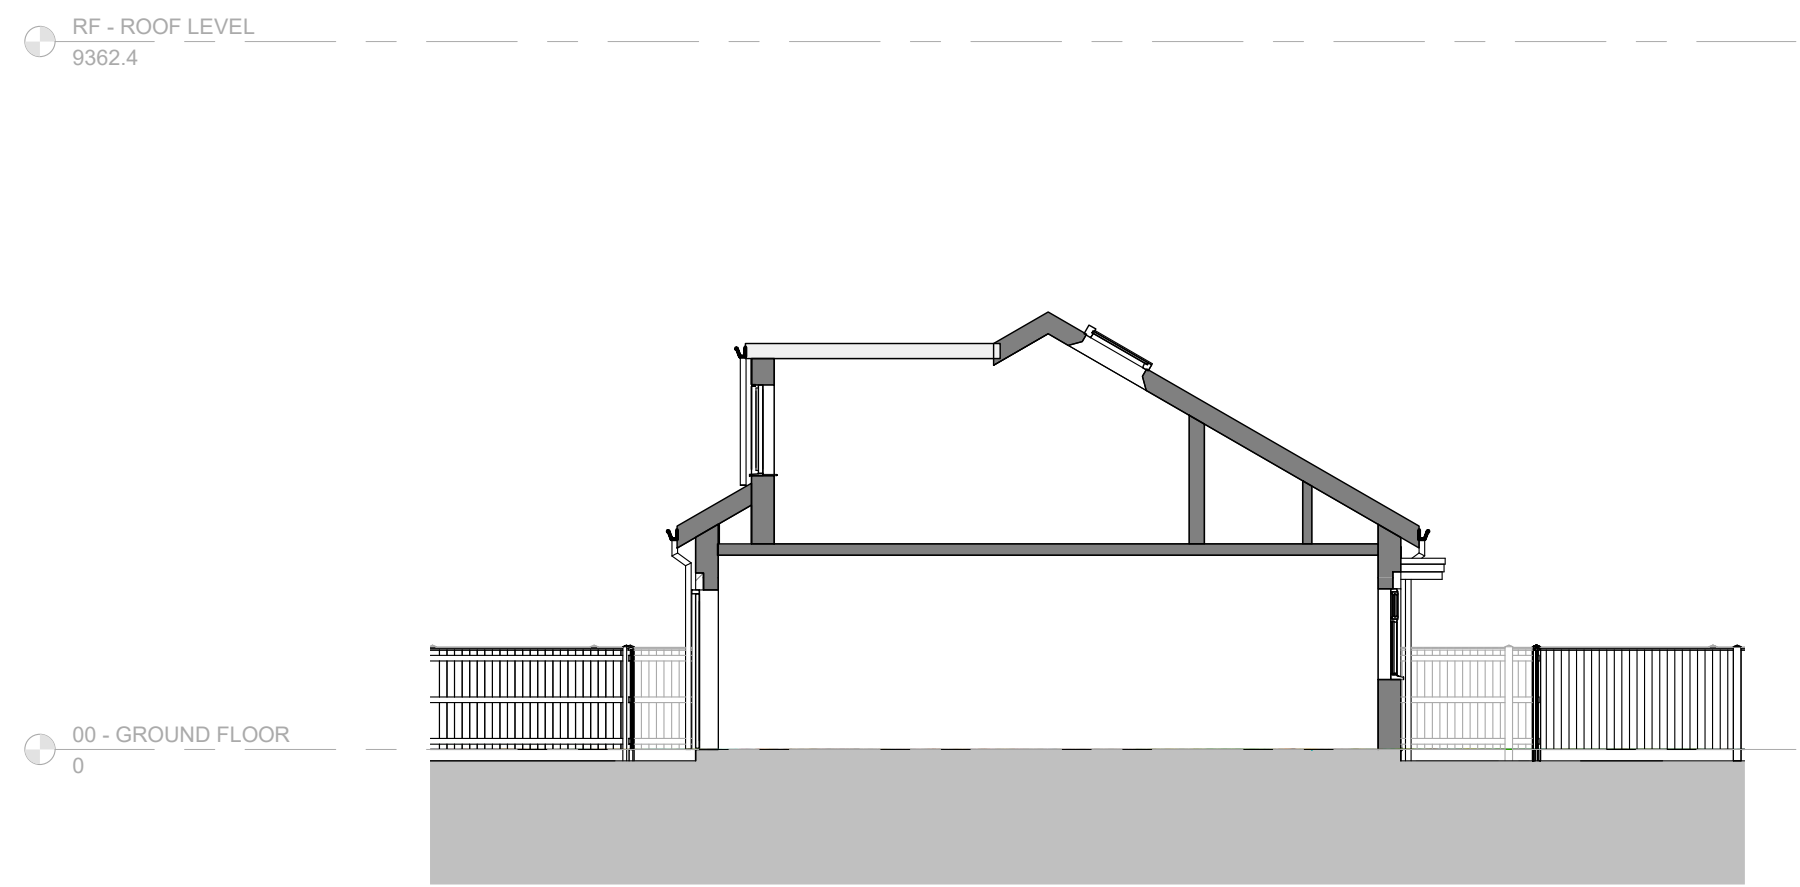

2 Section B - B
1:100

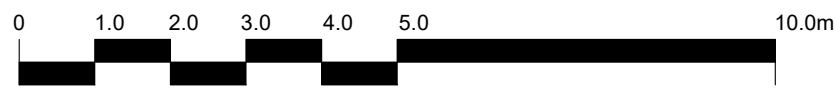

1 Section A - A
1:100

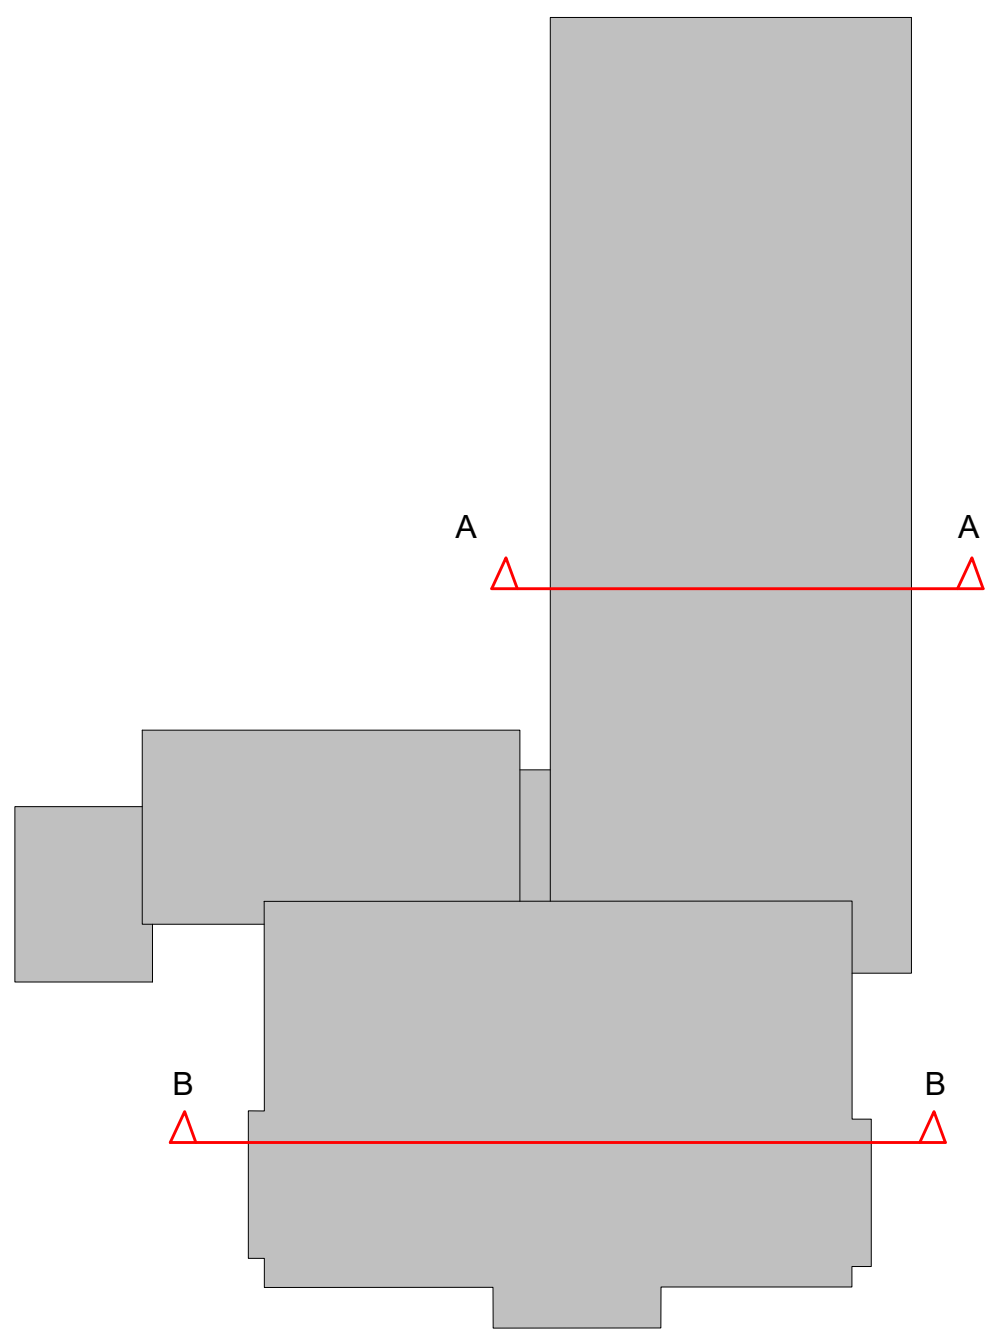

The copyright of this drawing is vested with Corstorphine & Wright Ltd and must not be copied or reproduced without the consent of the company.

P-01 Issued For Planning
P-00 First Issue
Rev. Description

20.06.2022 DN RE
22.04.2022 DN RE
Date Drw. Chk.

Client:
SUMO Developments

Project:
Maybank House, Altrincham

Drawing Title:
Proposed Sections

Drawing Status:
PLANNING

Corstorphine & Wright

Manchester Studio
The Stables, Paradise Wharf, Ducie Street, Manchester, M1 2JN
0161 272 8100
corstorphine-wright.com

Drawing No. 21769-CWA-B1-ZZ-DR-A-2020				Revision P-01	
Drawn JS	Checked RE	Paper Size A2	Scale As indicated	Date 11.04.2022	